


Proposed East Elevation 1:100 (Unchanged)

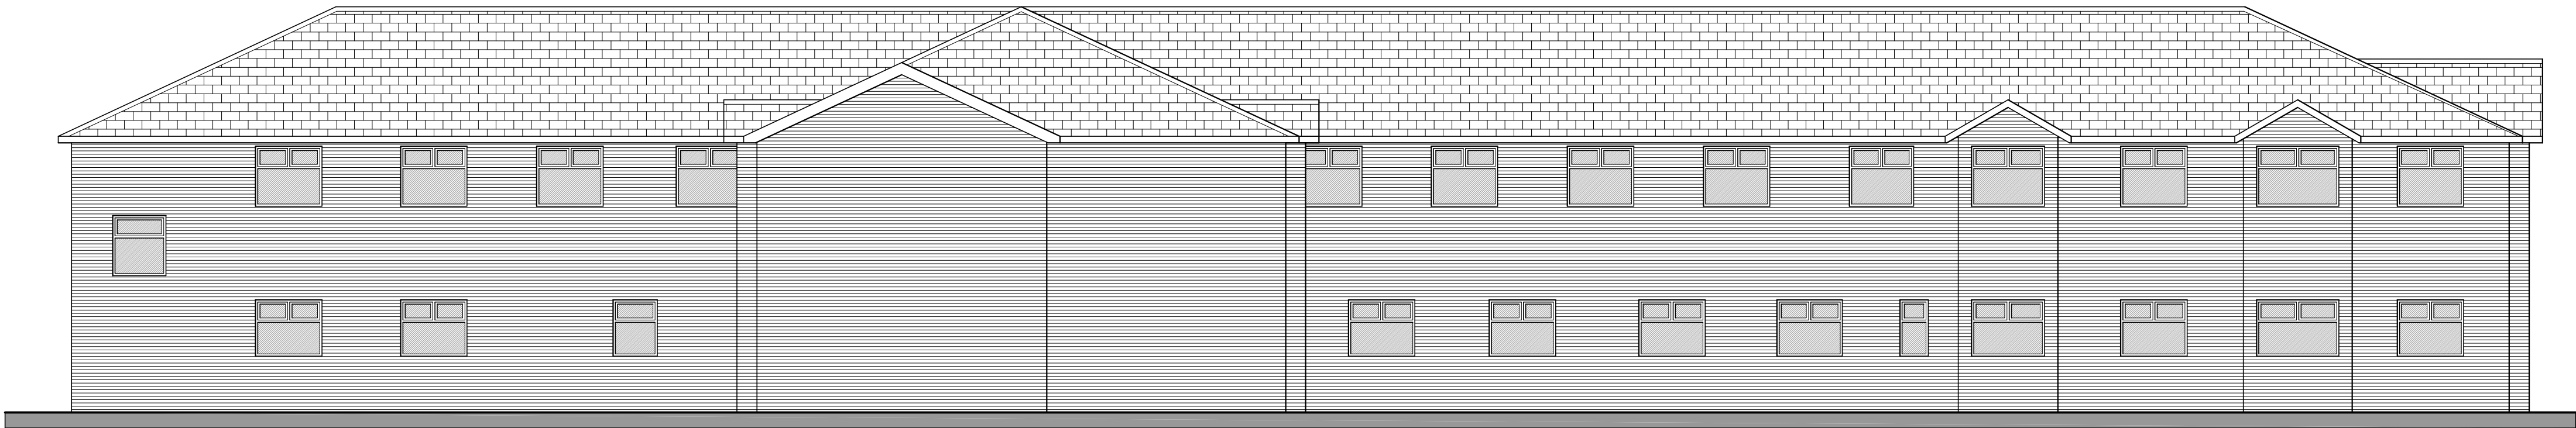

Existing East Elevation 1:100

Scale Bar 1:100

