


SITE BLOCK PLAN 1:200 - EXISTING SIGNAGE LOCATIONS

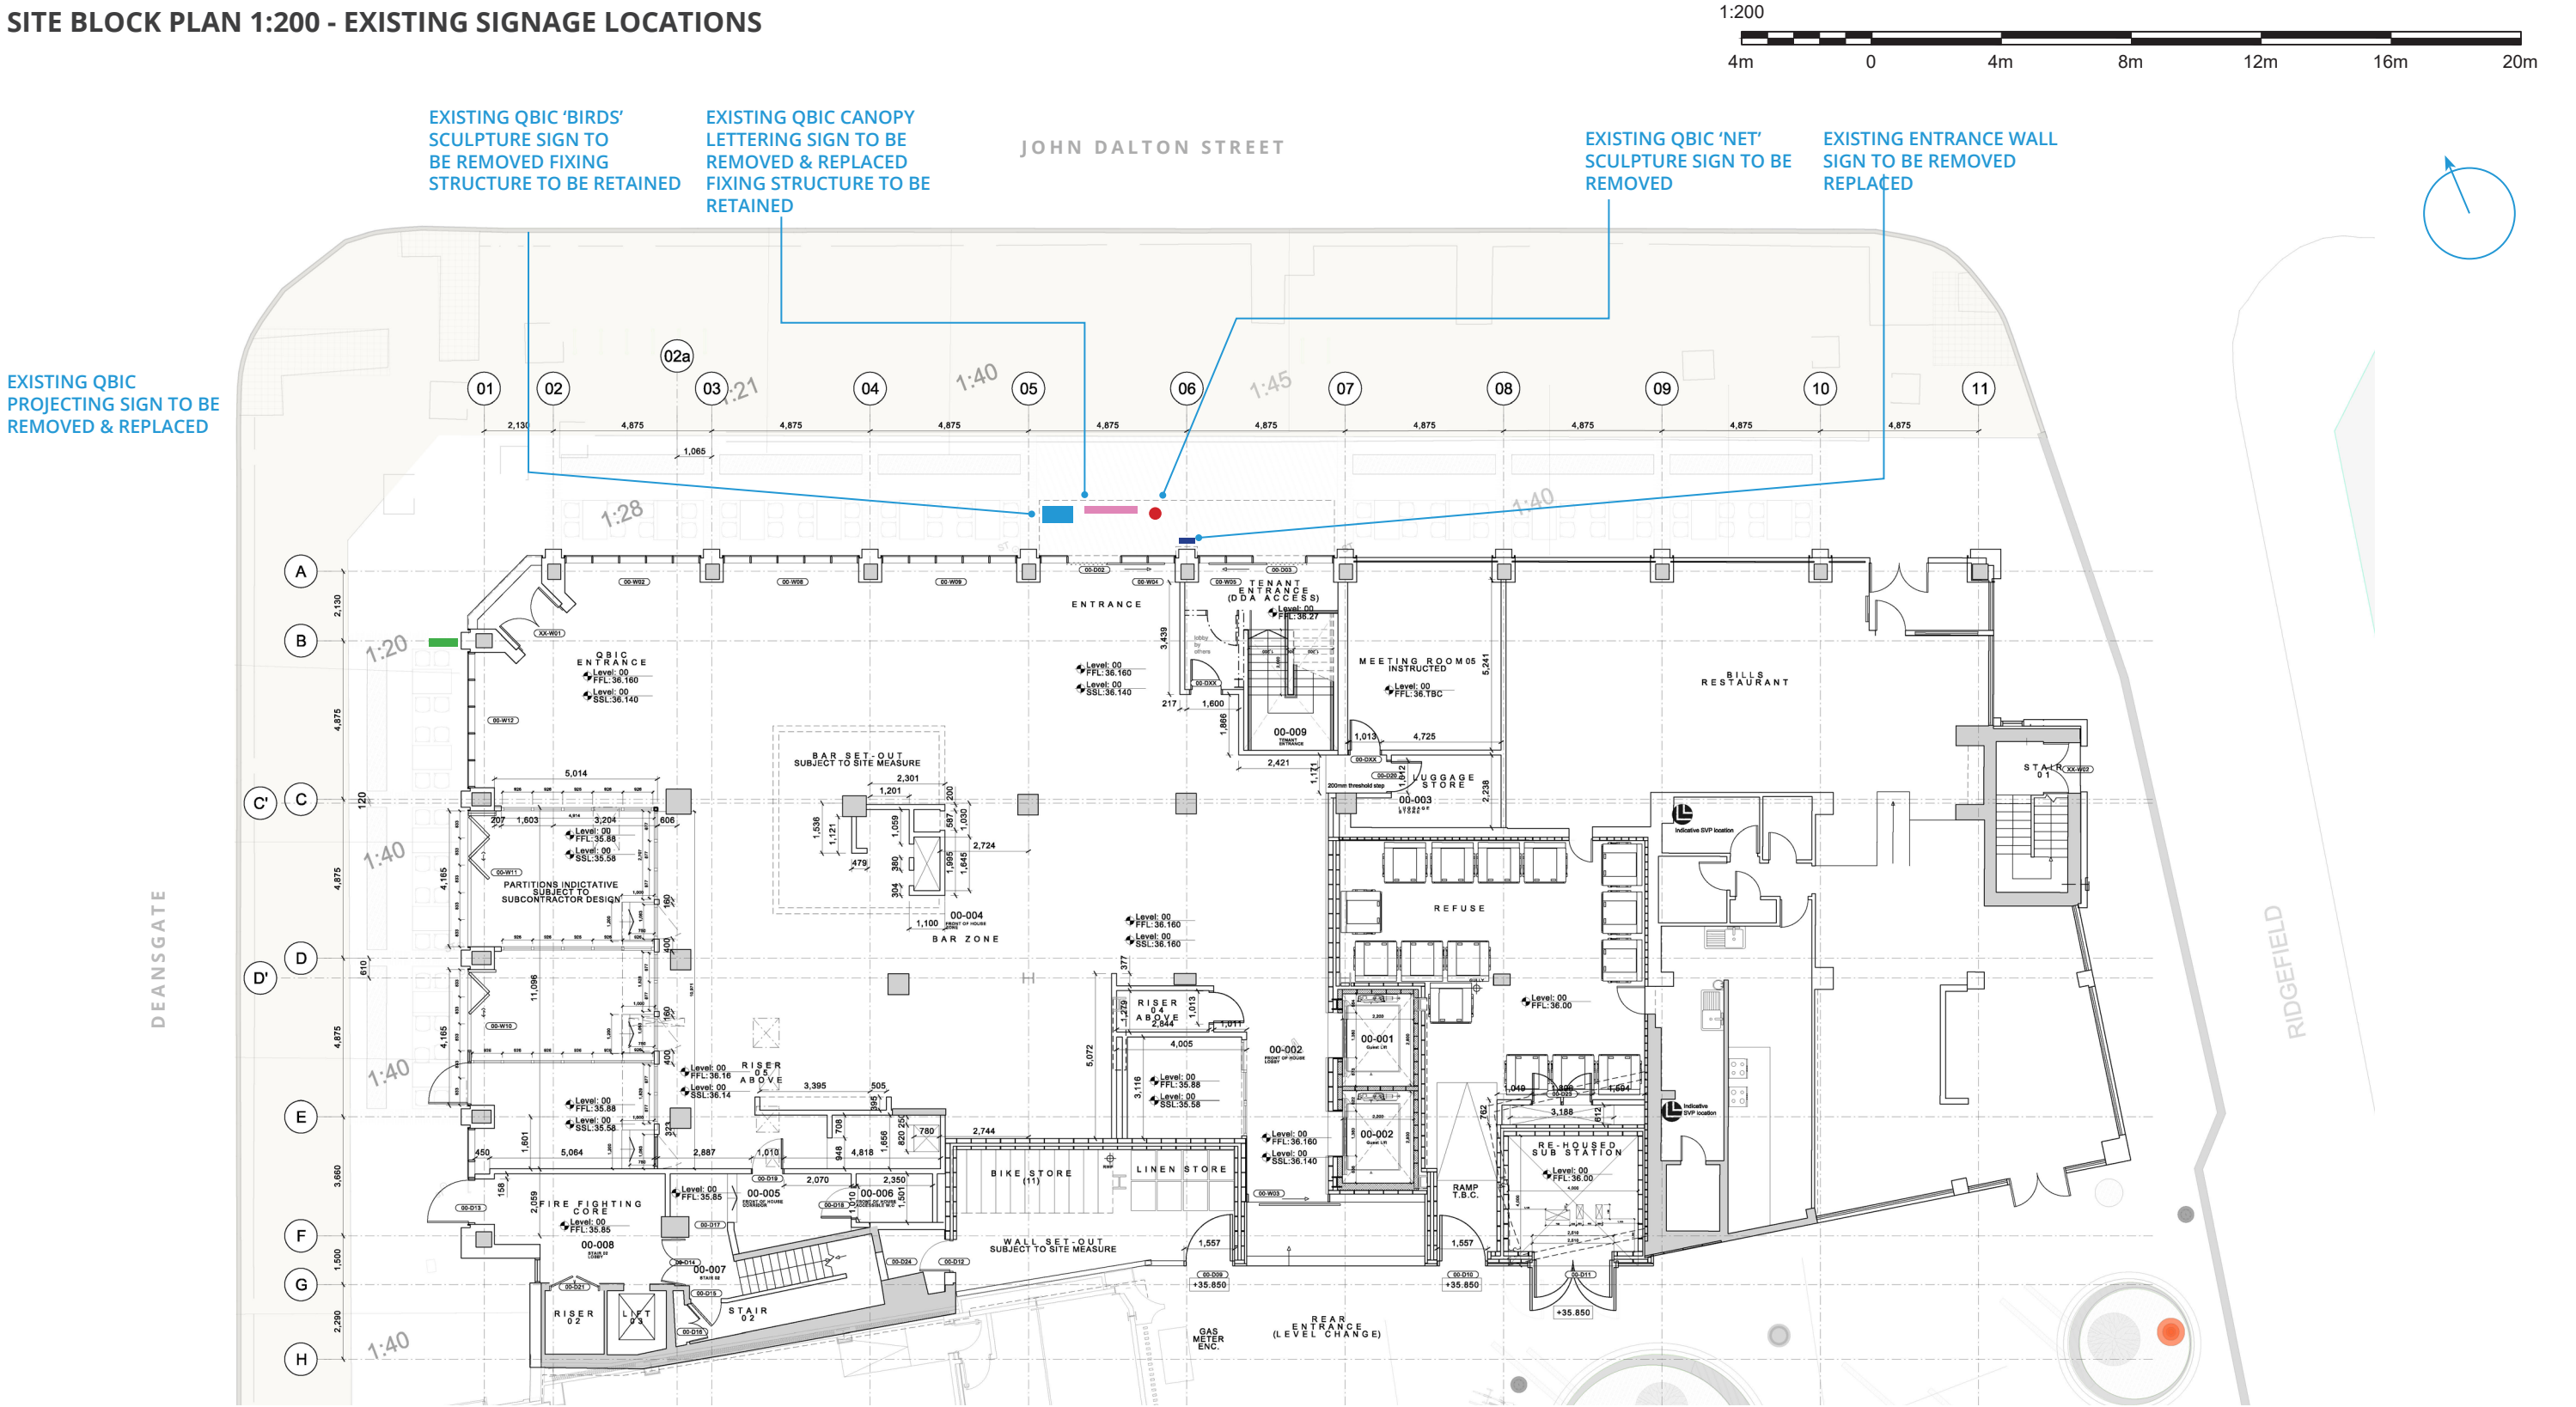

Notes:

Colour References:

**FOR REVIEW**  
DO NOT MANUFACTURE  
FROM THIS DOCUMENT

Drawing No:

10171-0001

Revision:

P03

Start Date: 29/09/2021

Rev. Date: 13/10/2021

Drawn By: DK

Checked By: DW / LW

Client:

YOTEL

Project:

YOTEL MANCHESTER