


- ☒ BOWKER SADLER PARTNERSHIP LIMITED
- ☐ THIS DRAWING IS THE SUBJECT OF COPYRIGHT WHICH VESTS IN BOWKER SADLER PARTNERSHIP LIMITED. IT IS AN INFRINGEMENT OF COPYRIGHT TO REPRODUCE THIS DRAWING, BY WHATEVER MEANS, INCLUDING ELECTRONIC, WITHOUT THE EXPRESS WRITTEN CONSENT OF BOWKER SADLER PARTNERSHIP LIMITED WHICH RESERVES ALL ITS RIGHTS
- BOWKER SADLER PARTNERSHIP LIMITED ASSERTS ITS RIGHTS TO BE IDENTIFIED AS THE AUTHOR OF THIS DESIGN
-
- ☐ DRAWING NOT TO BE SCALED.
- ☐ REPORT ERRORS & OMISSIONS TO ARCHITECT.
- ☐ CHECK ALL DIMENSIONS ON SITE
- ☐ DRAWING TO BE READ IN CONJUNCTION WITH THE HEALTH AND SAFETY PLAN AND ALL RELEVANT RISK ASSESSMENTS

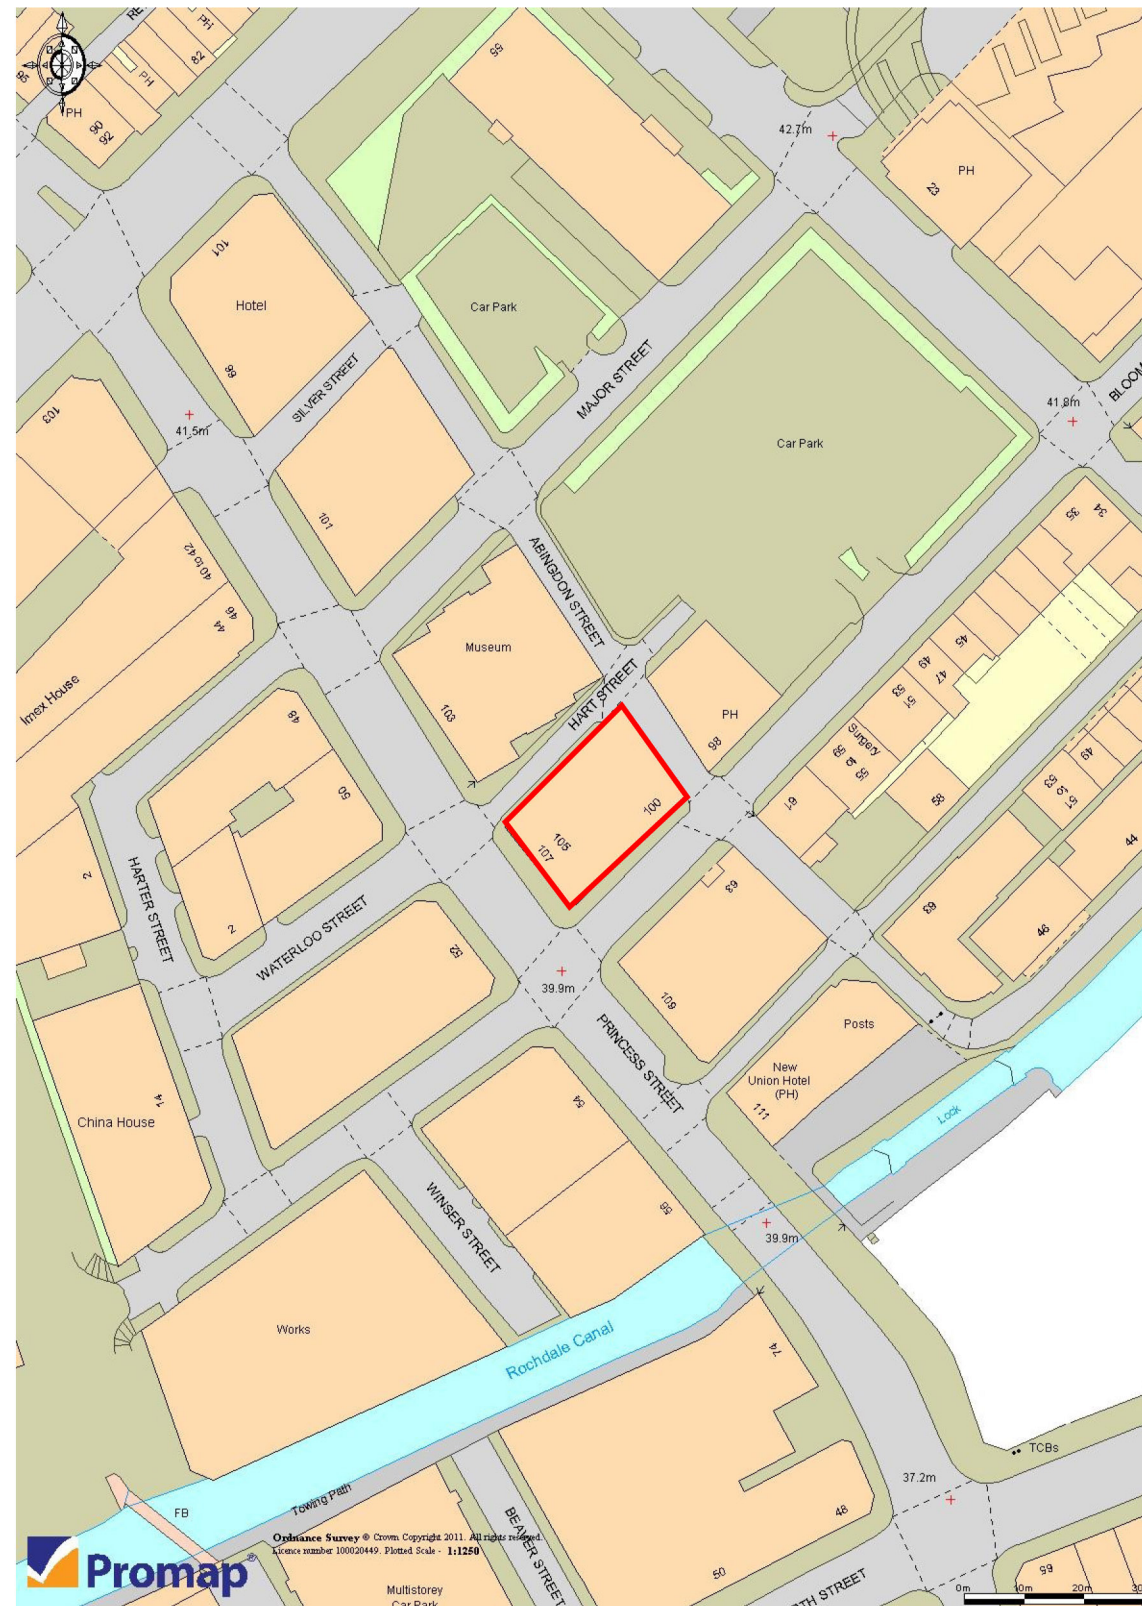

REV	DATE	DRN	CHKD.	
PROJECT				
PRINCESS HOUSE 105-107 PRINCESS STREET MANCHESTER				
CLIENT				
 The logo for Lapwine Limited features the word "LAPWINE" in a bold, dark blue, sans-serif font. To the right of the text is a stylized graphic of two interlocking arrows, one pointing up and to the right, and the other pointing down and to the left, forming a square shape. Below the word "LAPWINE" is the word "LIMITED" in a smaller, dark blue, sans-serif font.				
DRAWING				
SITE LOCATION PLAN				
SCALE	SHEET SIZE	DRAWN	CHECKED	DATE
1:1250	@ A3	DAL	CL	MAR 19

BOWKER SADLER ARCHITECTURE

A: Hatherlow House, Hatherlow, Romiley, Stockport SK6 3DY
T: 0161 406 7333
E: bsp@bowker-sadler.co.uk
W: www.bowker-sadler.co.uk

JOB No 18-094	DRAWING No 1001	REVISION
STATUS PLANNING		