



Proposed Front Elevation
1: 50




Proposed Rear Elevation
1: 50




Proposed Side Elevation
1: 50


- Planning Key
- 1 Removal of Existing Supporting Walls to Allow Space for New Lean-To Extension
 - 2 New Bi-Folding Doors Providing Direct Access to Garden Area from Extended Kitchen Space
 - 3 New Mono-Pitch Roof to Cover the Newly Extended Kitchen
 - 4 2No. New Skylights to be Installed Within New Mono-Pitch Roof Structure
 - 5 New Flat Roof, Box Dormer, Roof Extension to Increase Size of Existing Loft Room
 - 6 New Ensuite Bathroom Formed Within the Proposed Box Dormer Extension

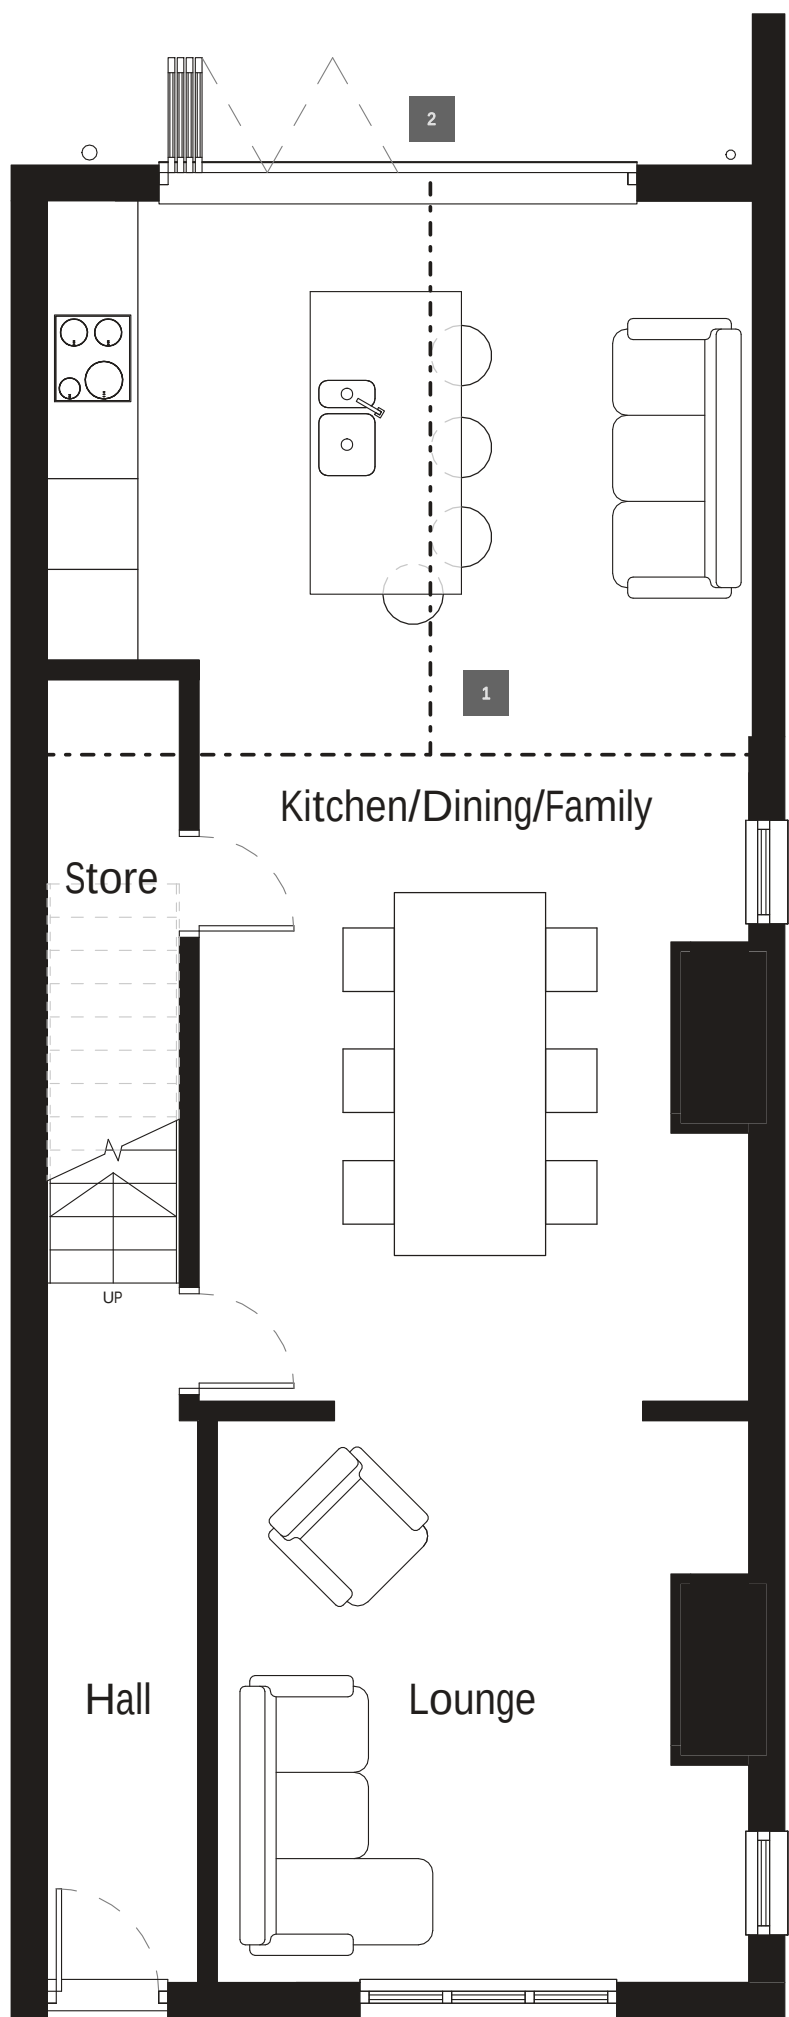


Proposed Ground Floor Plan
1: 50

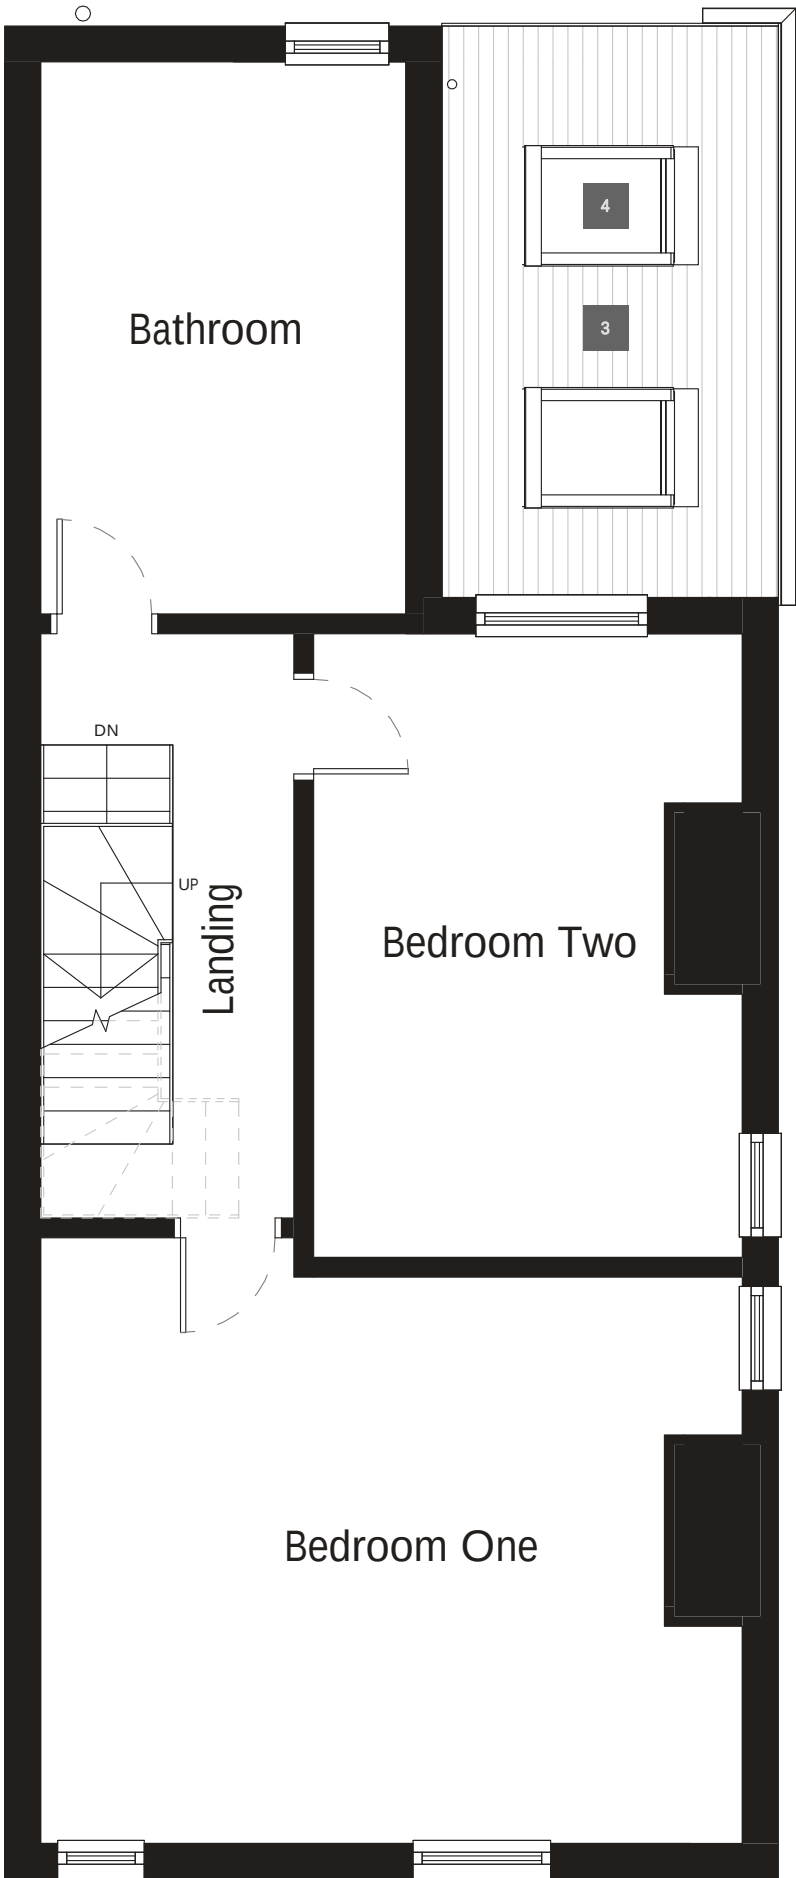


Proposed First Floor Plan
1: 50

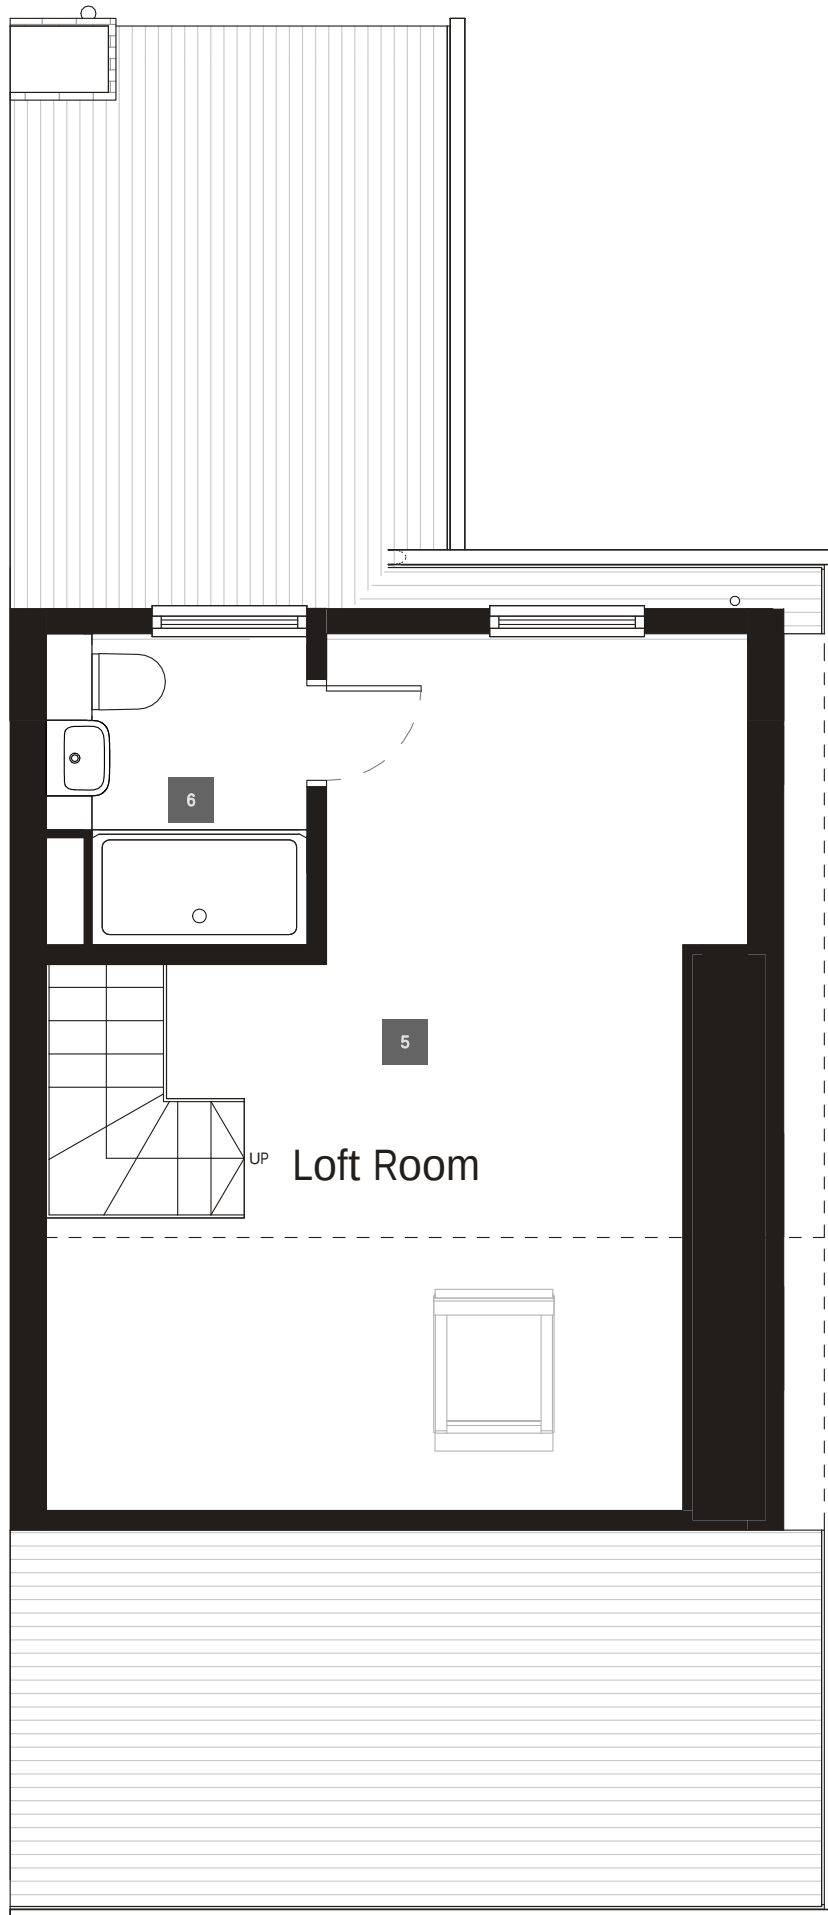

Proposed Second Floor
1: 50

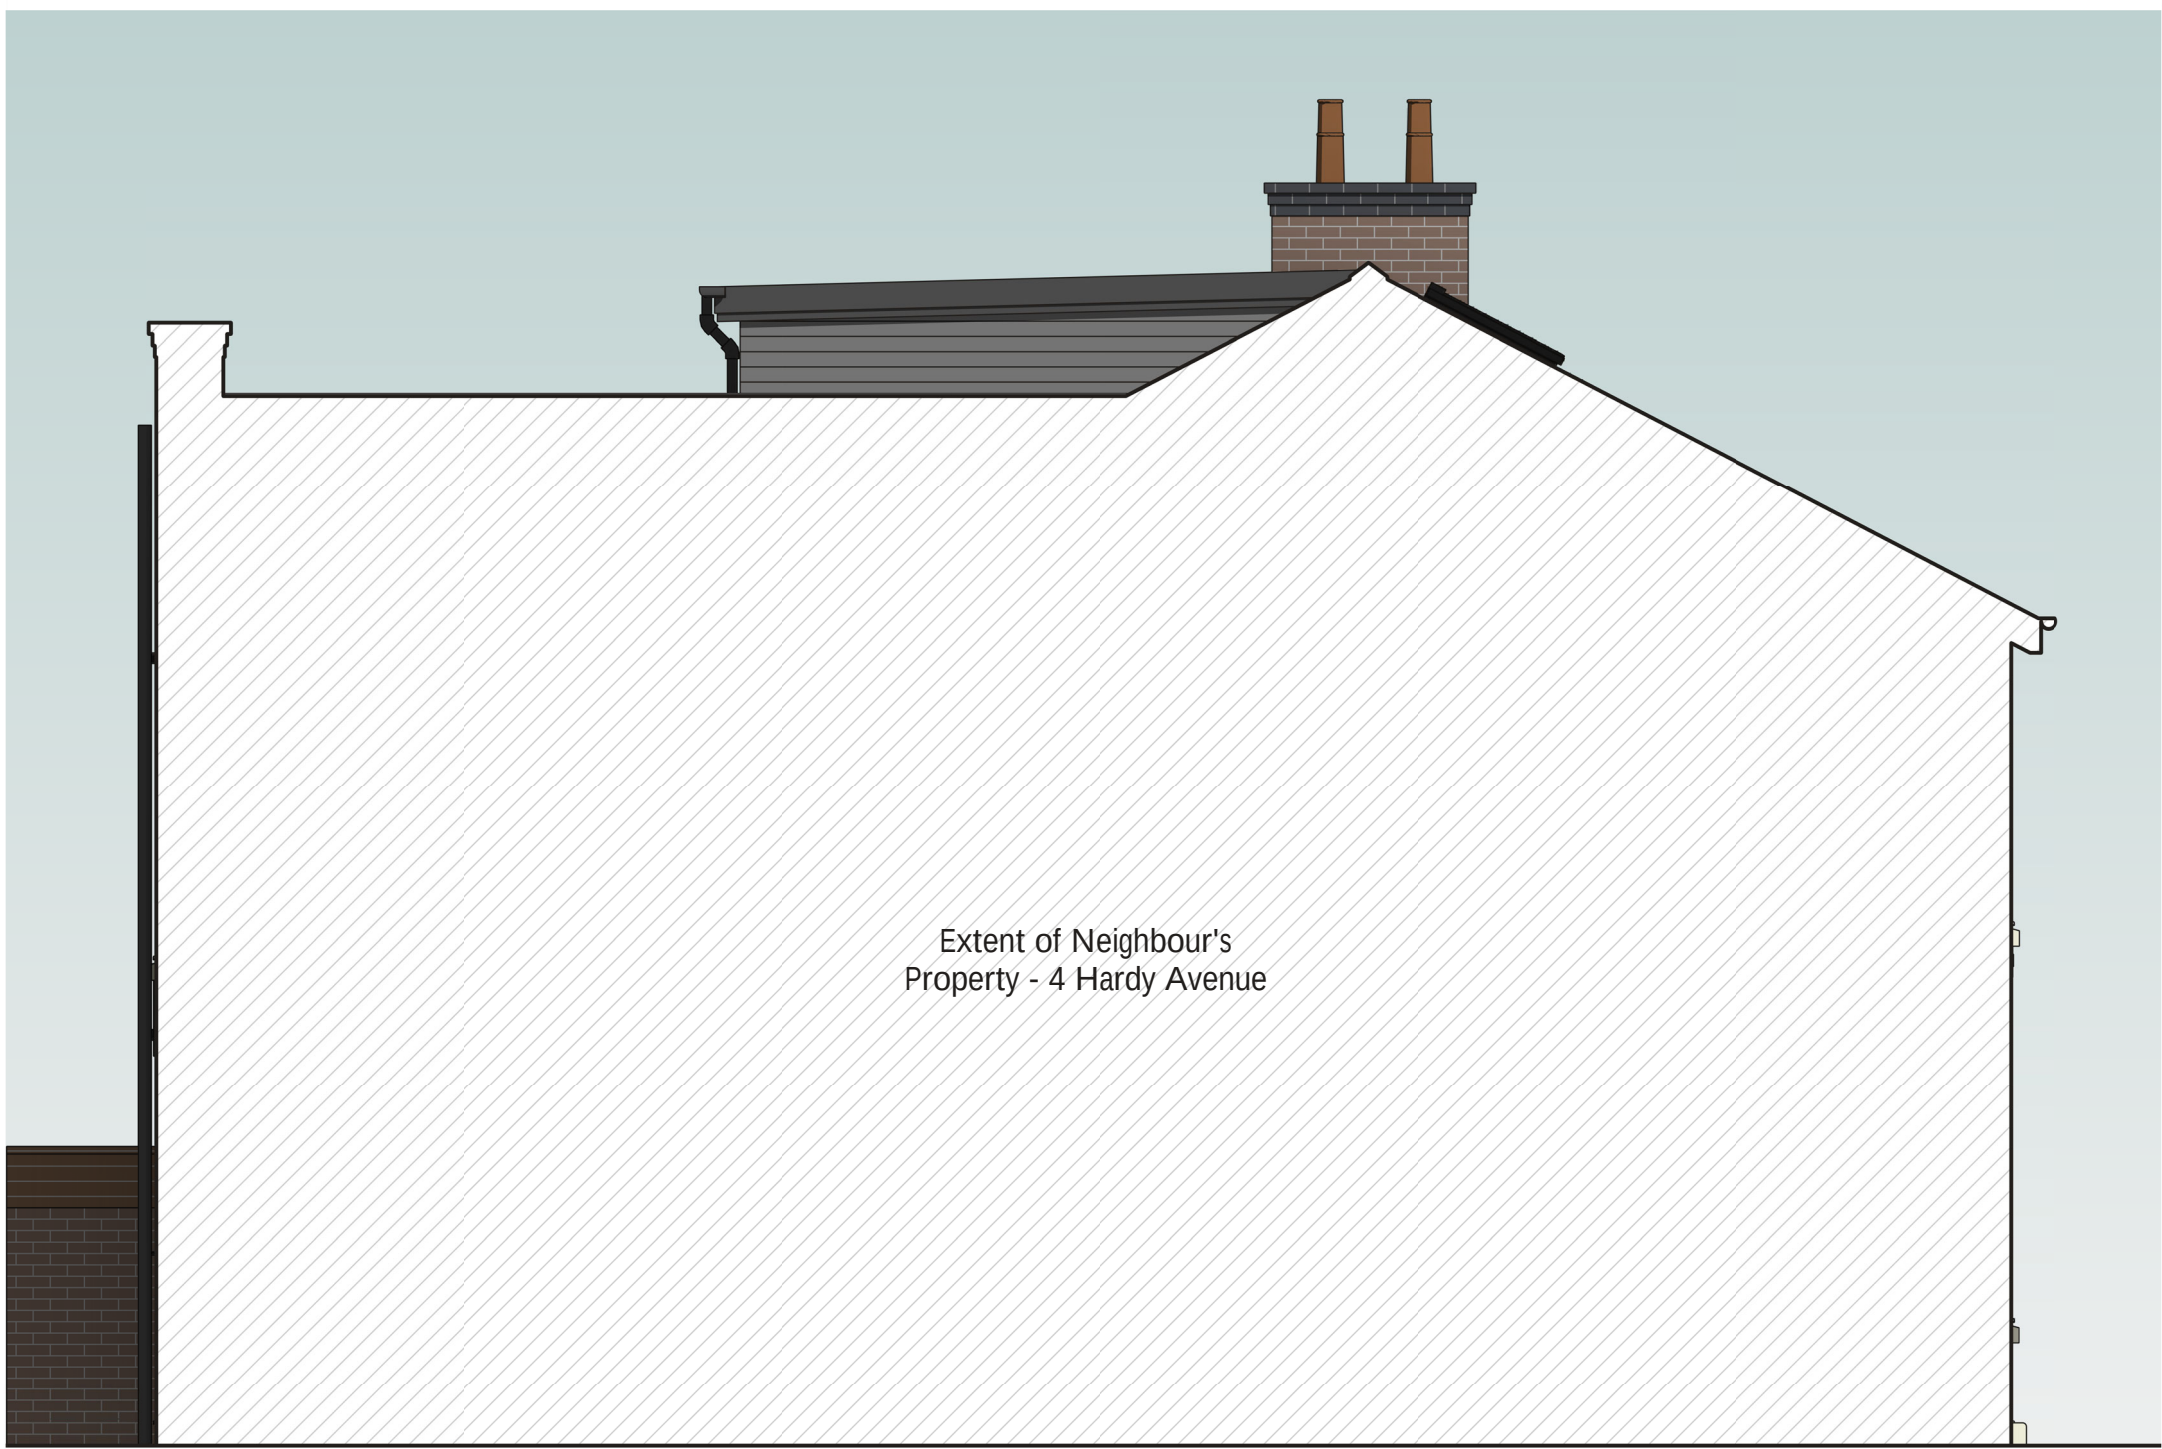

Neighbour's Side Elevation
1: 50

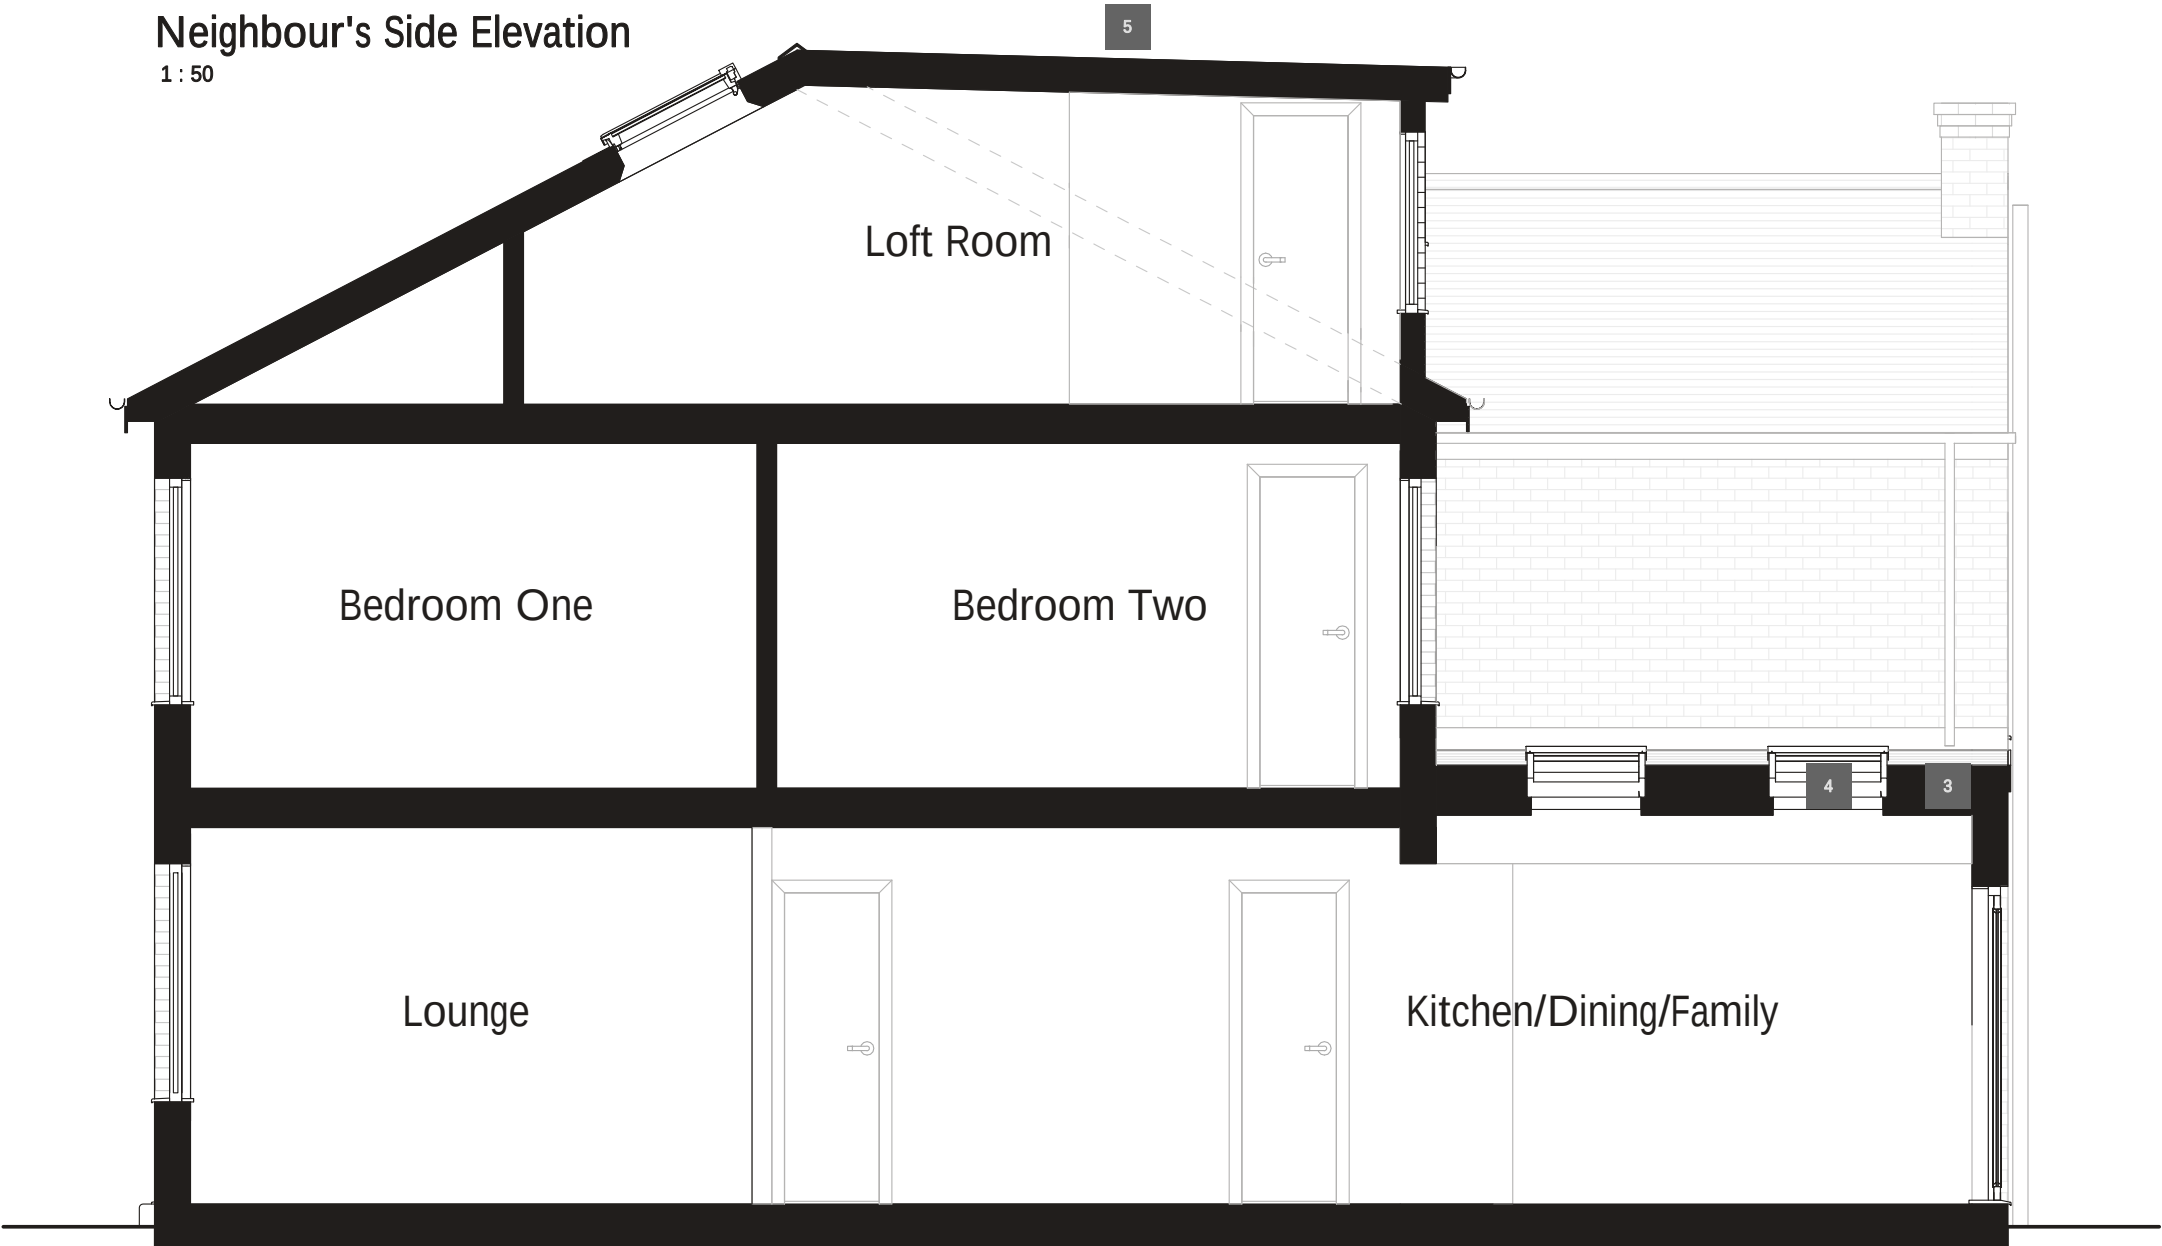

Proposed Section A-A
1: 50

0m 0.5m 1.5m 2.5m
Scale = 1: 50