




03 Upper Level Plan W.05
1 : 25 @ A1

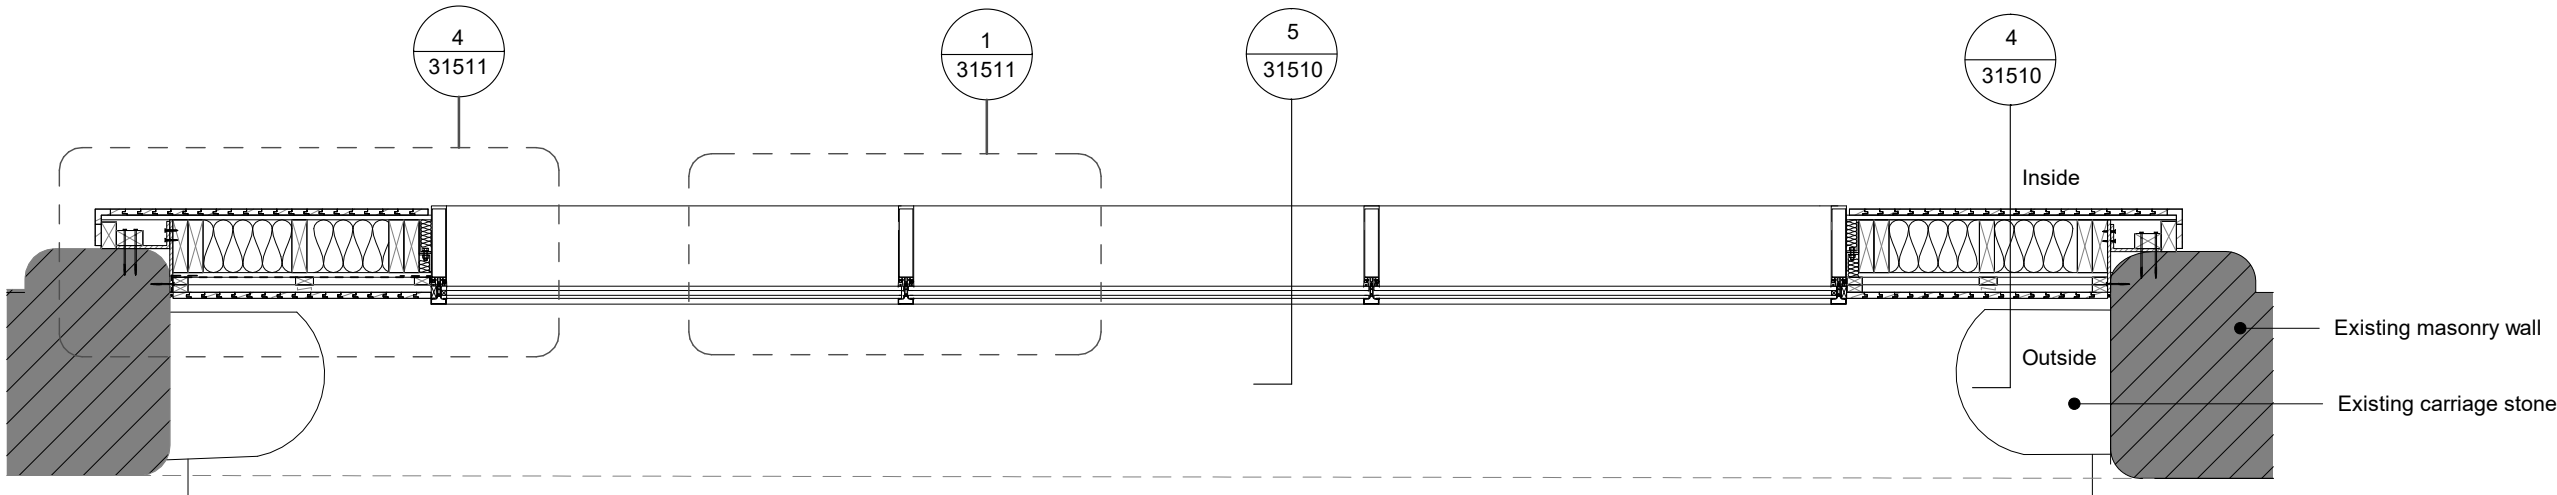


02 Lower Level Plan W.05
1 : 25 @ A1

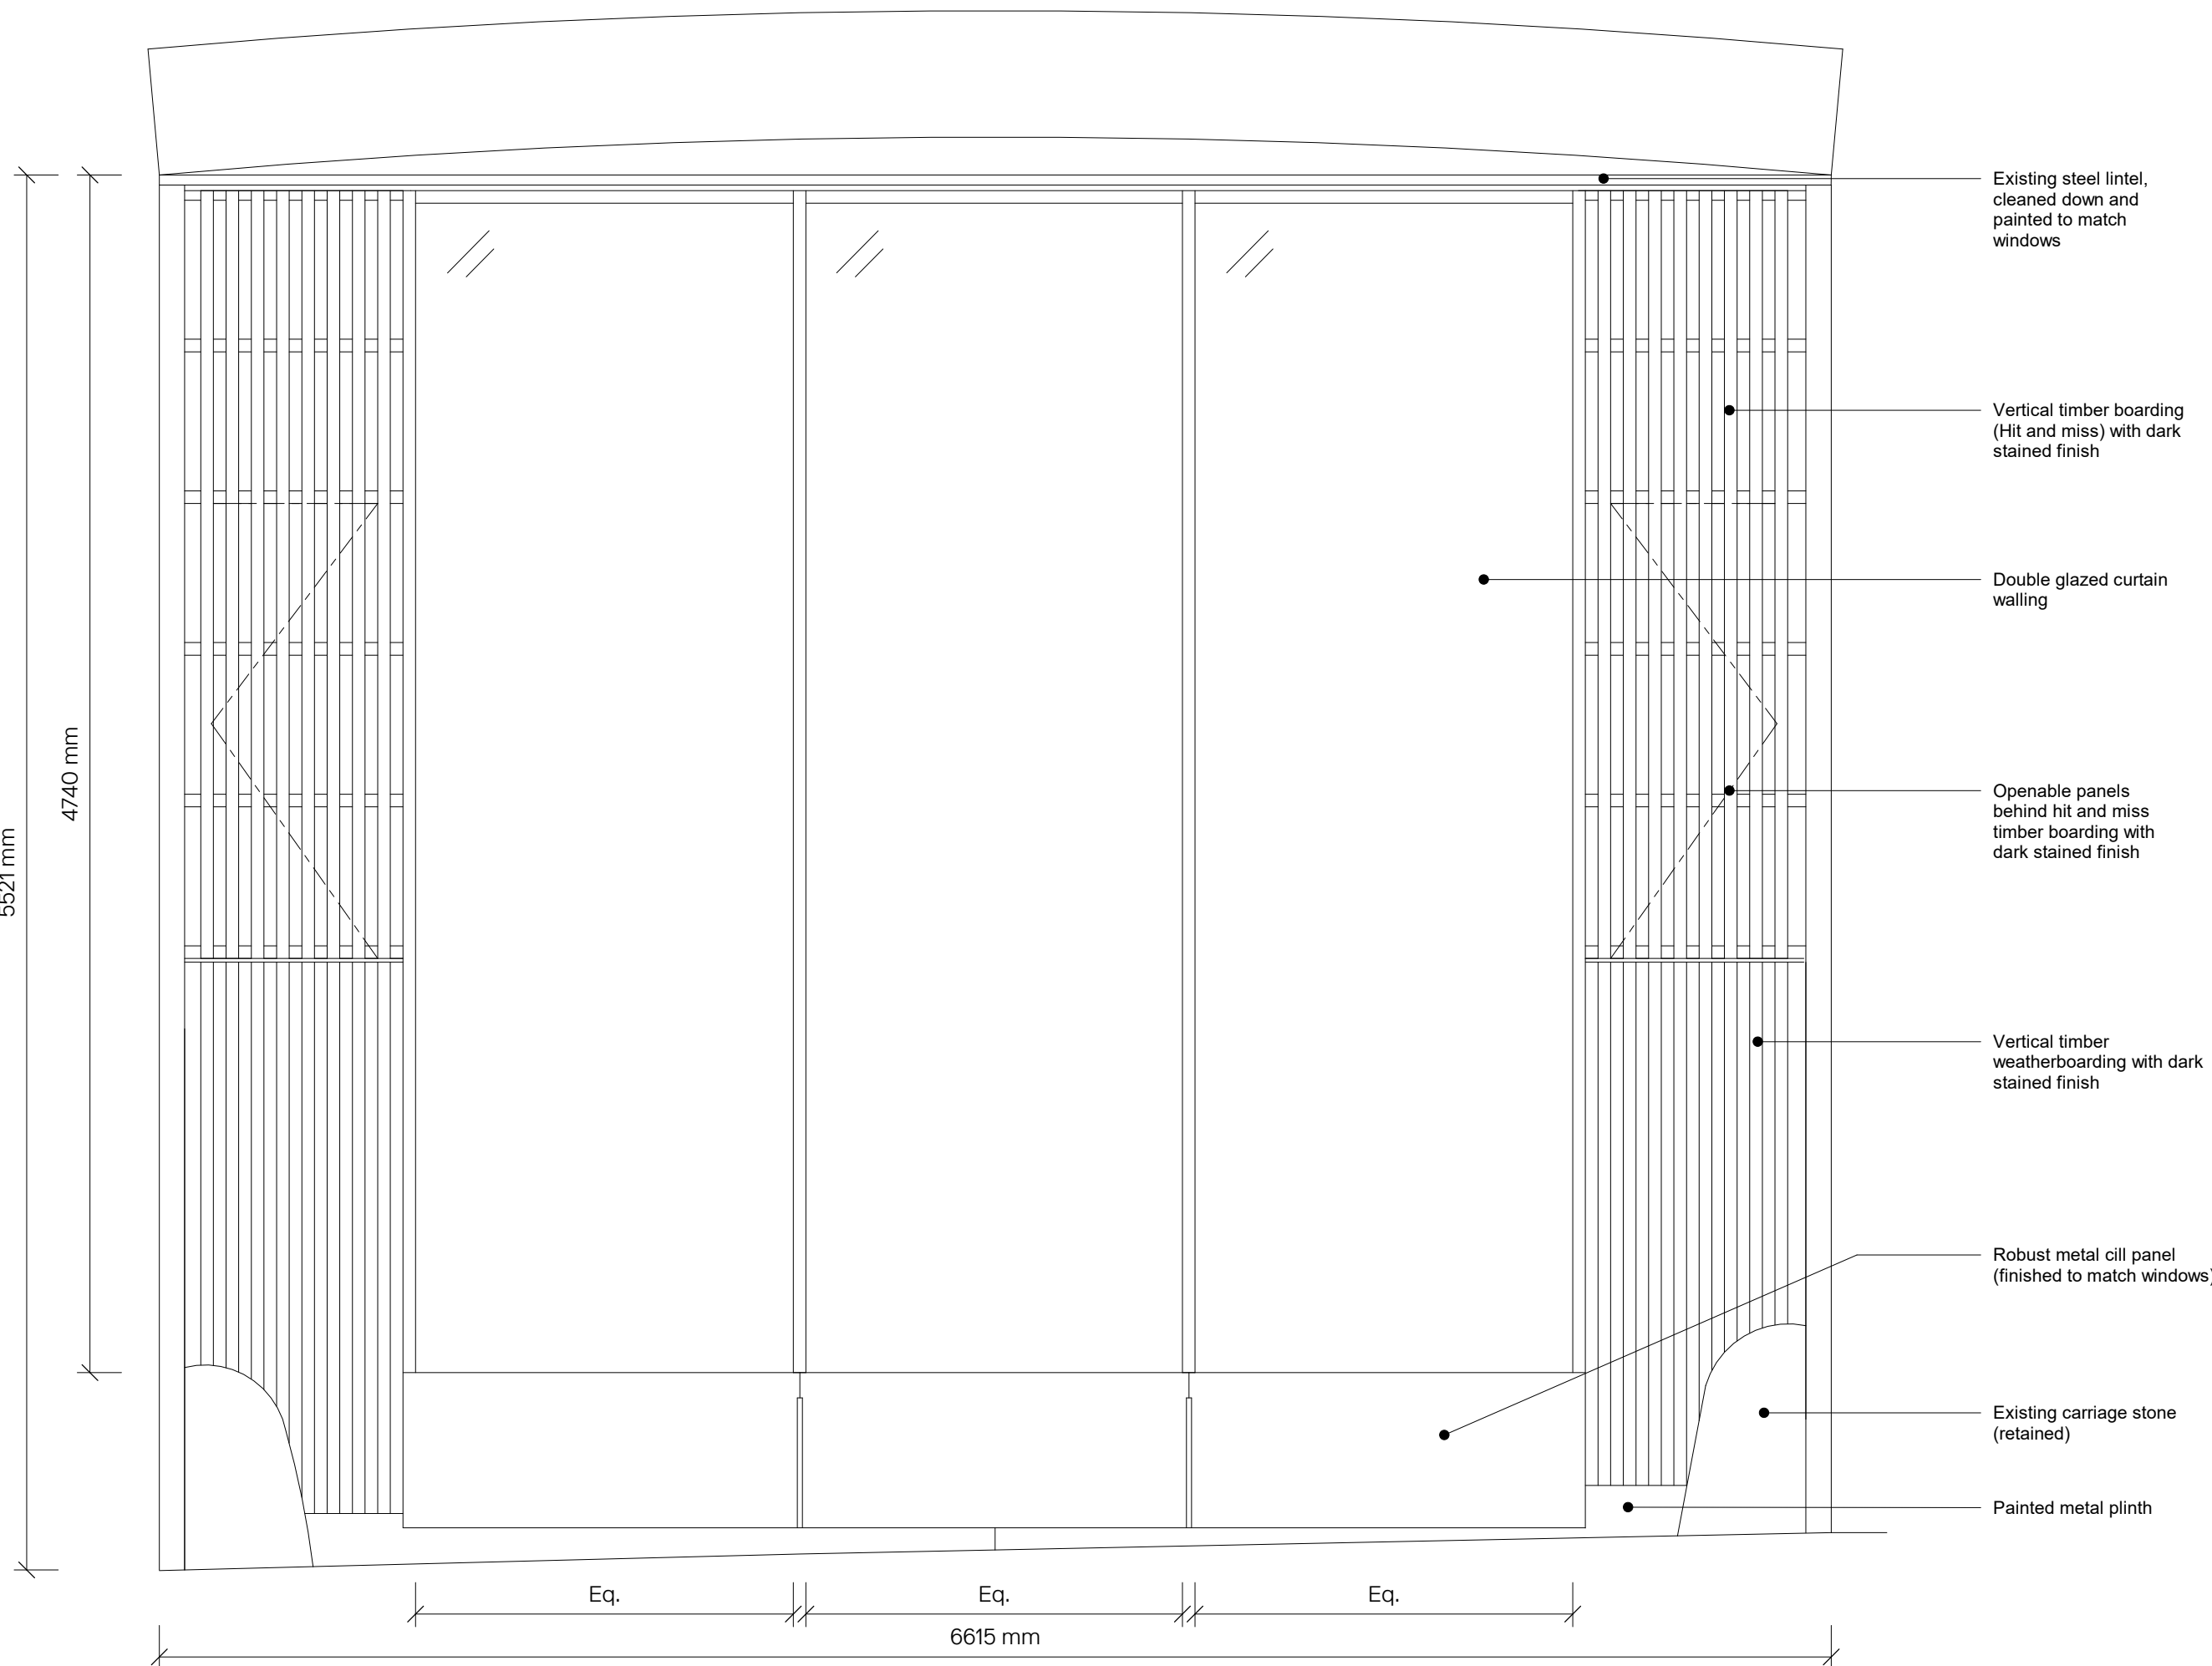

01 External Elevation W.05
1 : 25 @ A1

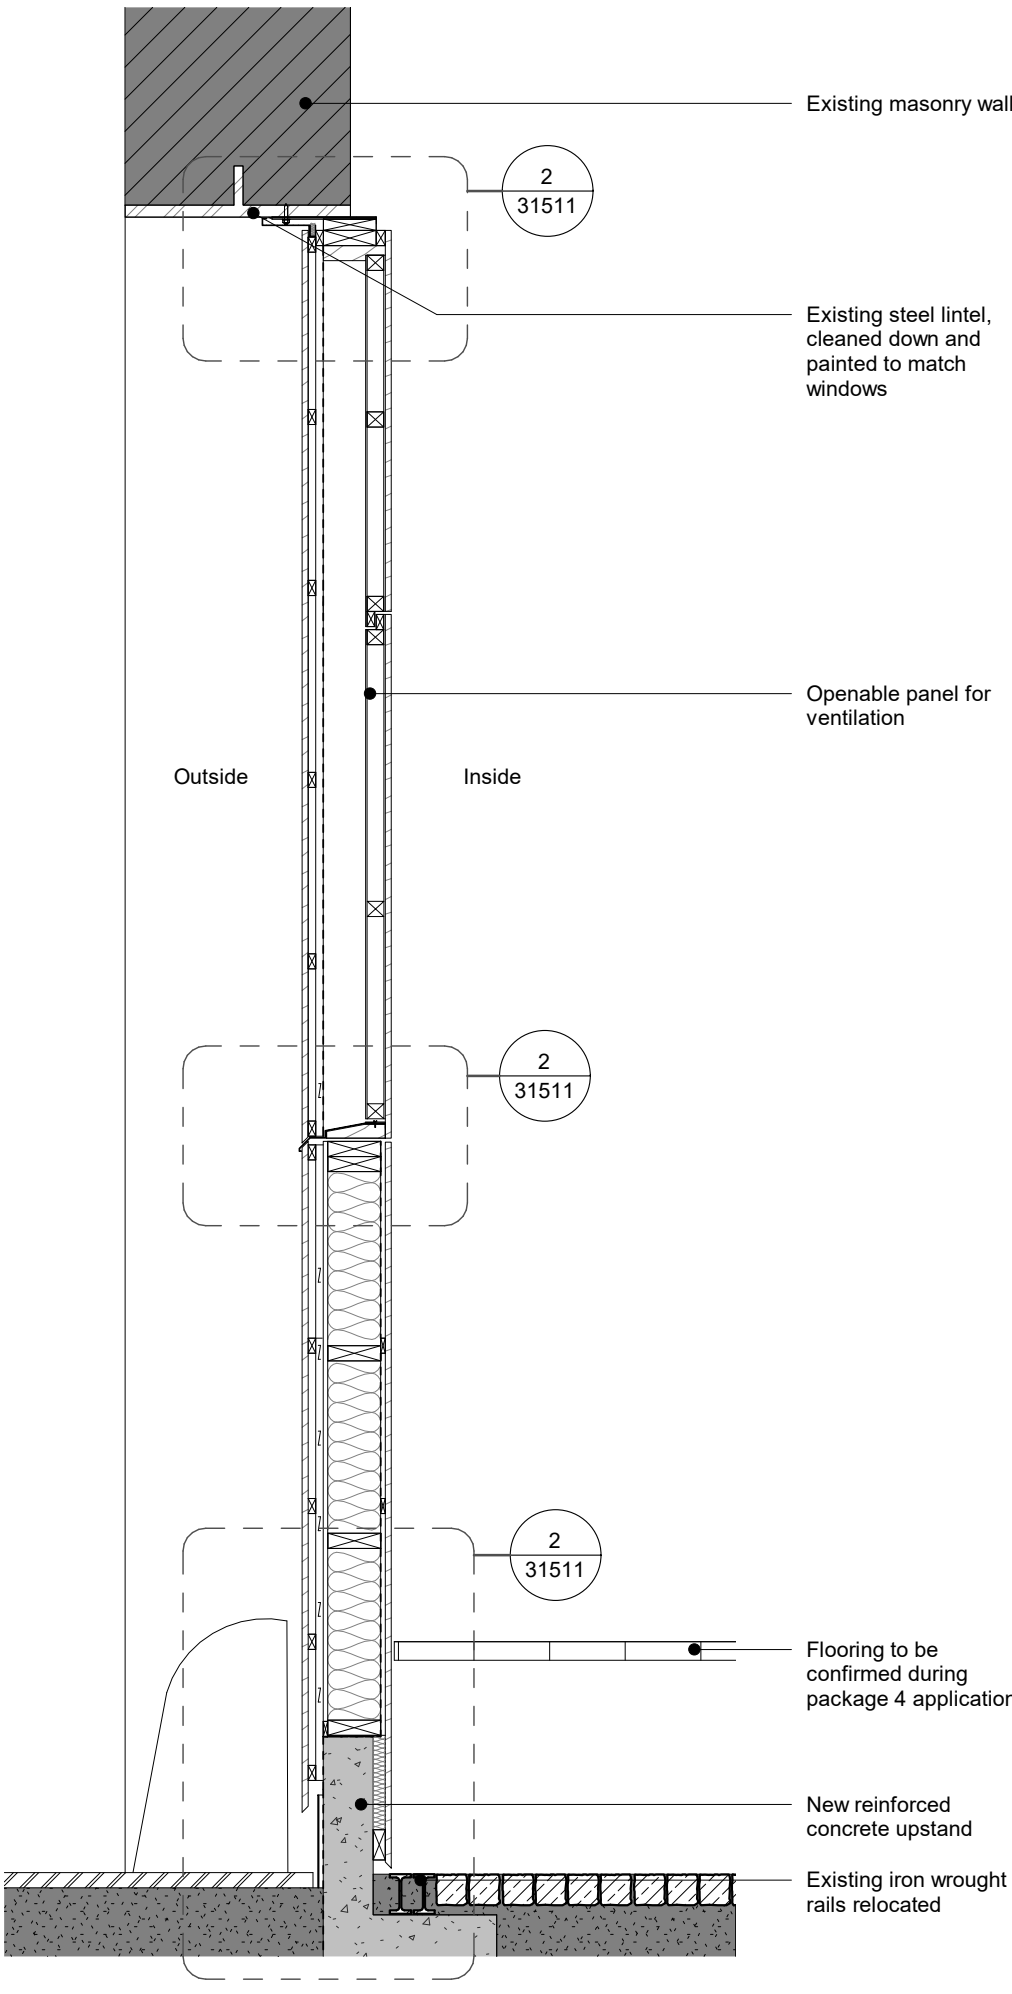


04 Section 04 W.05
1 : 25 @ A1

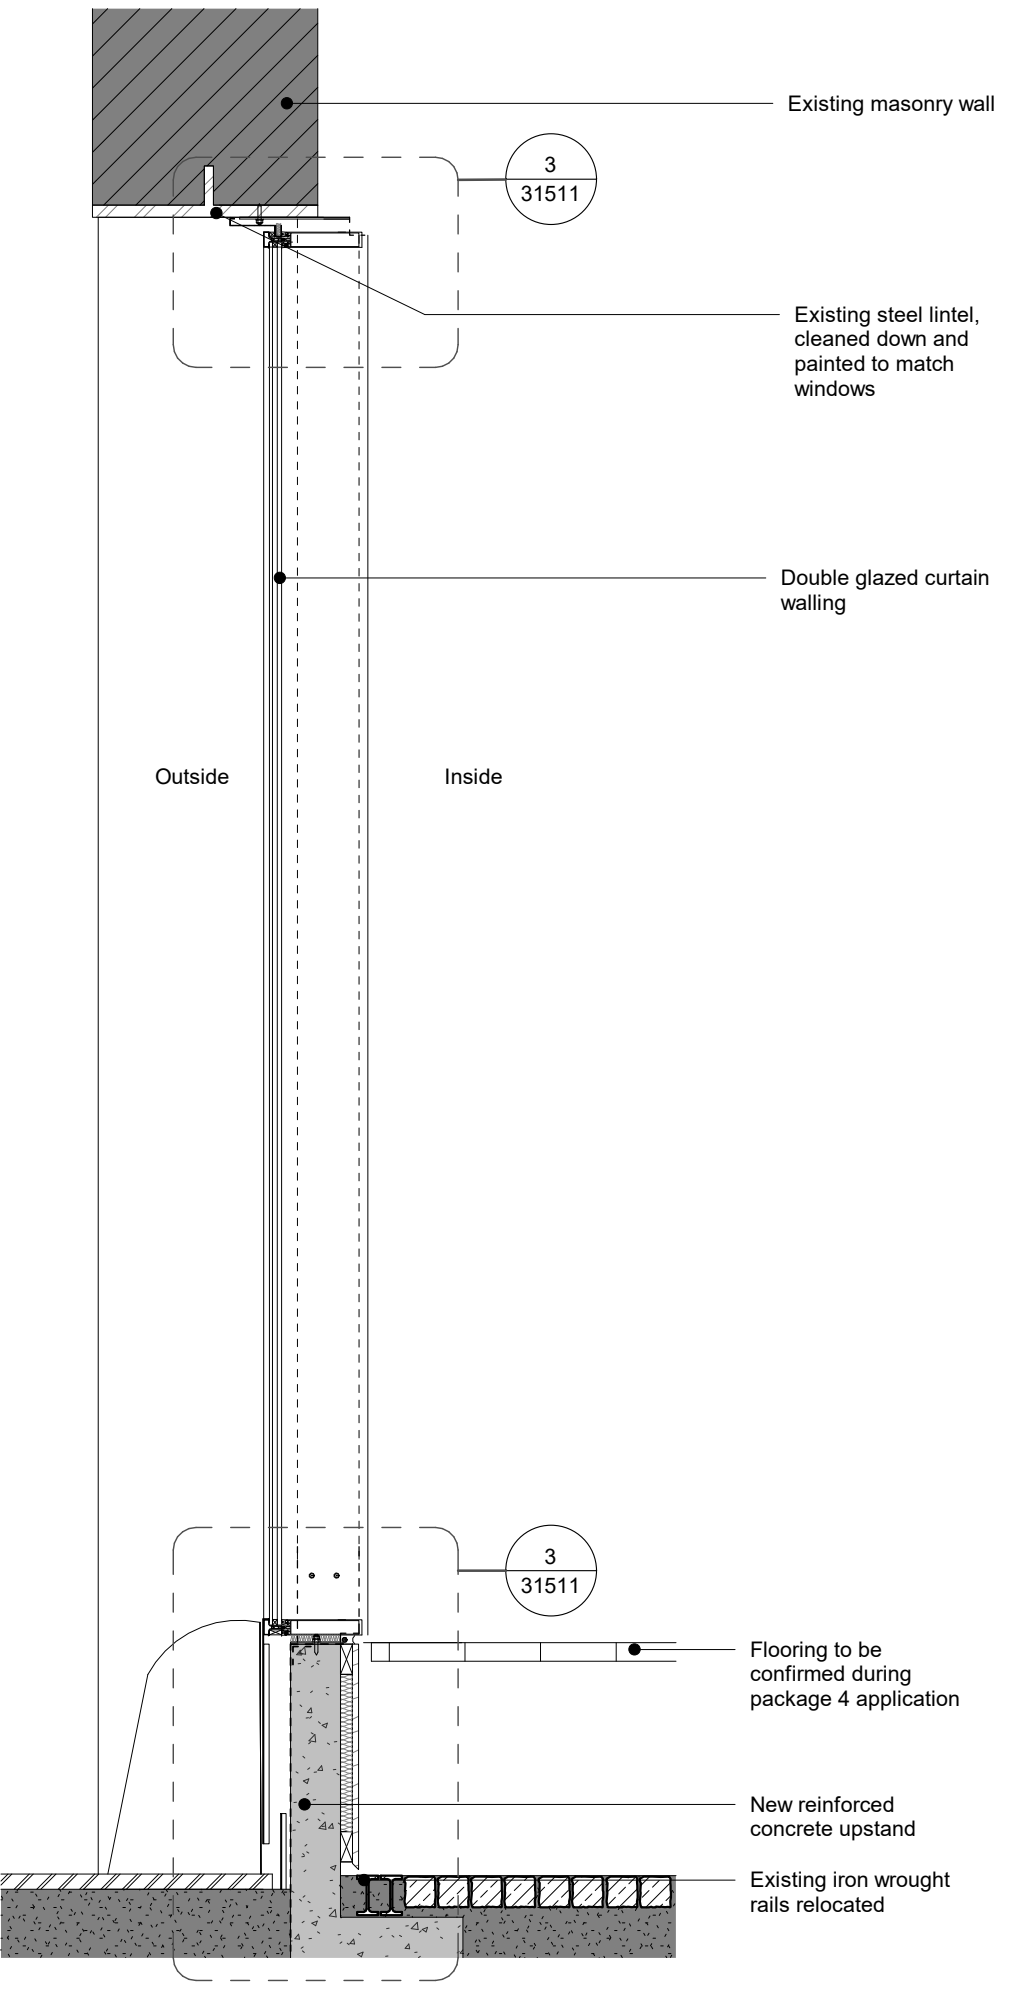

05 Section 05 W.05
1 : 25 @ A1

Revision	Description	Drawn/Checked	Date
PL1	Issue for planning	CBa/JY	20.10.2021

Key

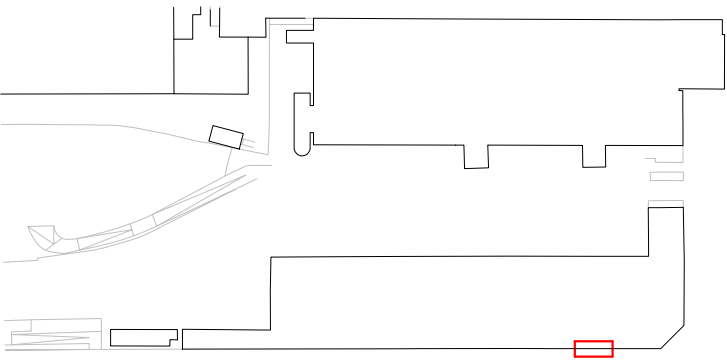

Drawings are based on survey information provided and subject to changes to accommodate existing building structure and services installation. We have noted discrepancies in the survey information and clarification required following further site investigations by the contractor on site. Do not scale from drawing. Errors to be reported immediately to the Architect. All dimensions must be verified on site. To be read in conjunction with all relevant Architects', Services and Structural Engineers' drawings.

© Carmody Groarke Limited.

CARMODY GROARKE

Carmody Groarke Limited, 67-74 Saffron Hill, London EC1N 8QX
+44 (0)20 7836 2333 www.carmodygroarke.com

Drawing Name		Drawing Number	
Liverpool Road W.05 (East)		PHL-CGA-00-XX-DR-A-31510	
Date		Issue	
20.10.2021		PL1	
Project Name	Power Hall & Decarbonisation	Scale/Format	1 : 25 @ A1
Client	SIM	Drawn/Checked	Author/ Checker
Project number	PHL	Approved	Approver
		CAD Reference	