


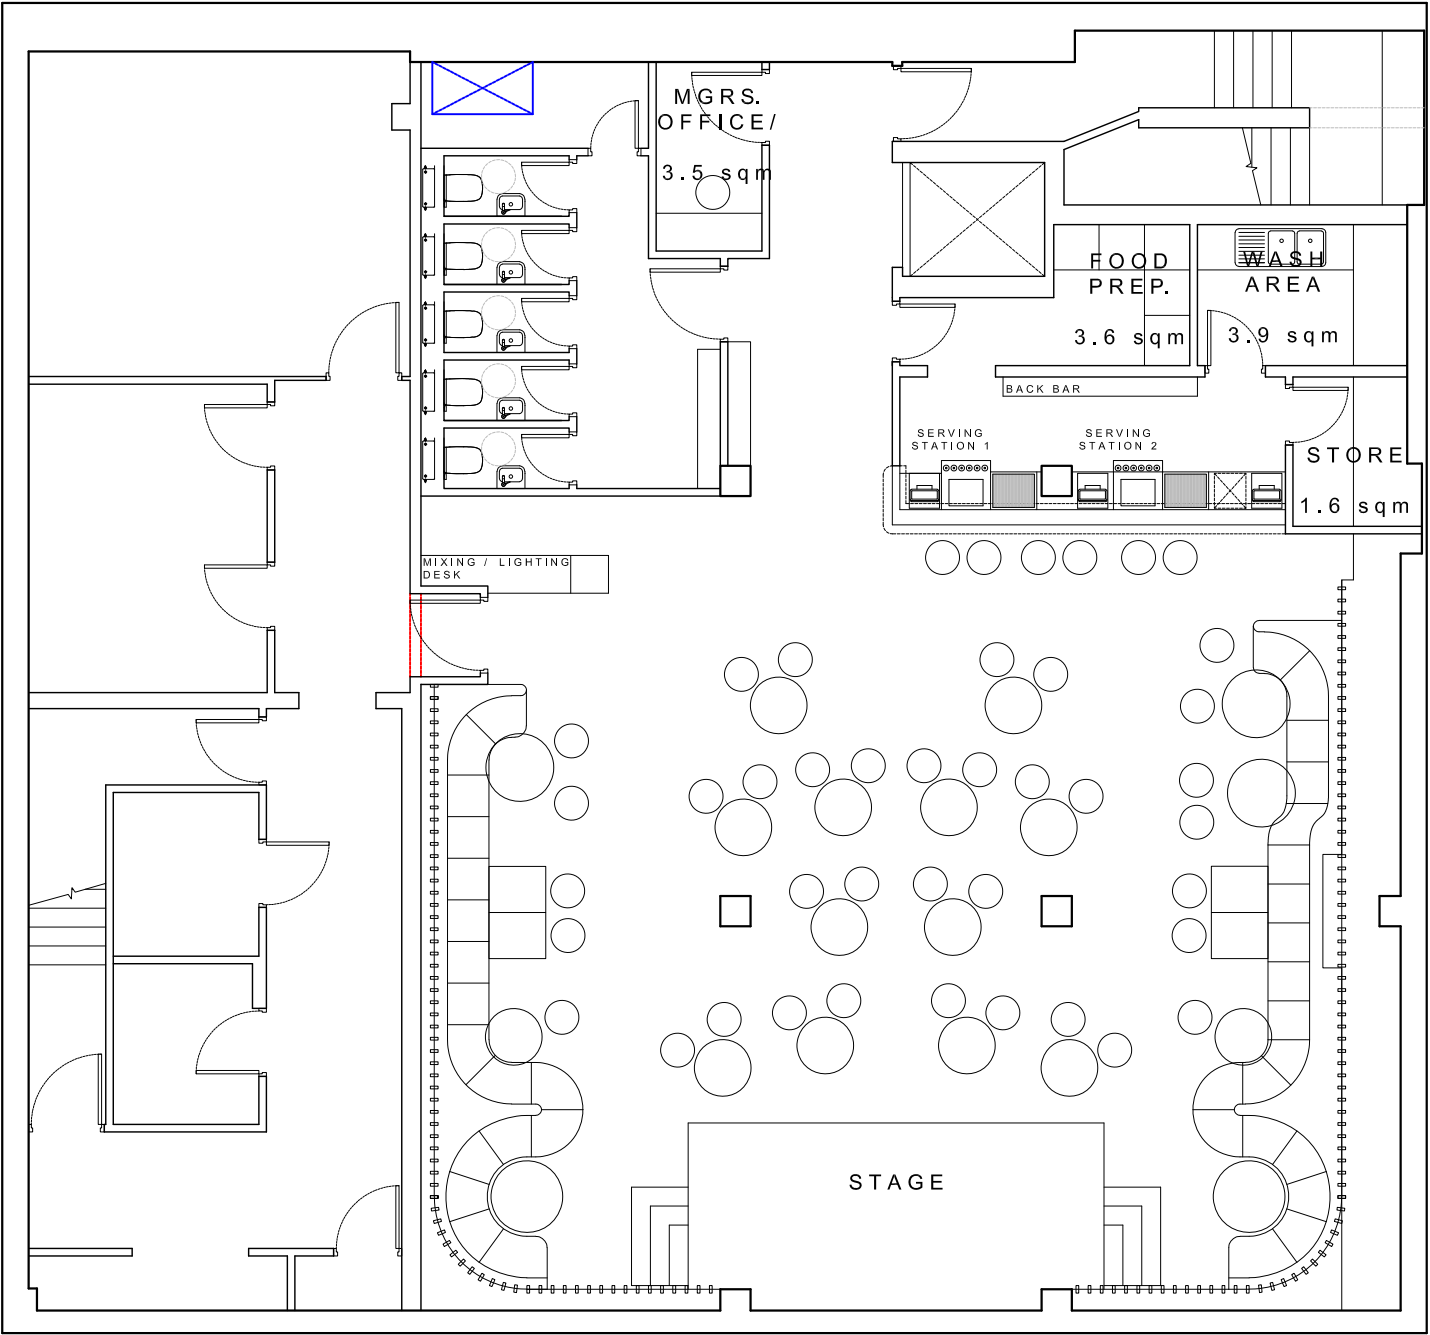

NOTE:
Mixed Seating Option
Seated Occupancy: 86 persons

All dimensions are to be checked on site, any discrepancies are to be reported to the Architect before work commences. Do not scale from this drawing. This drawing is to be read in conjunction with all relevant consultants and specialists drawings / documents, any discrepancies are to be reported to the Architect before the affected work commences. All structural components shown are Indicative only. Details / calculations of structural members are to be provided by the Structural Engineer. THIS DRAWING NOT FOR CONSTRUCTION	Revisions A 14/07/21 - Added more seating and more detail to bar area B 16/09/21 - Amended Sseating layout, changed back bar arrangement removed disabled WC			Project, location 39-43 King Street	Up North Architects Up North Architects Ltd. Plane Tree House, Oldham Street, Manchester UK M1 1JG Company No. 10437056 TEL: 0161 237 1871 E-MAIL: mail@upnortharchitects.com				
				RIBA Workstage 0 Strategic Brief					
				Drawing purpose For Information	Client Sonata Bar		Drawing Title Proposed Plan		
				This drawing copyright 2020 by Up North Architects Ltd. and is licensed to the client for the purposes related to the RIBA work stage above only	Job No. M855	Drawing no. 010	Revision B	Scale 1:100 @ A3	Date Jun 2021