


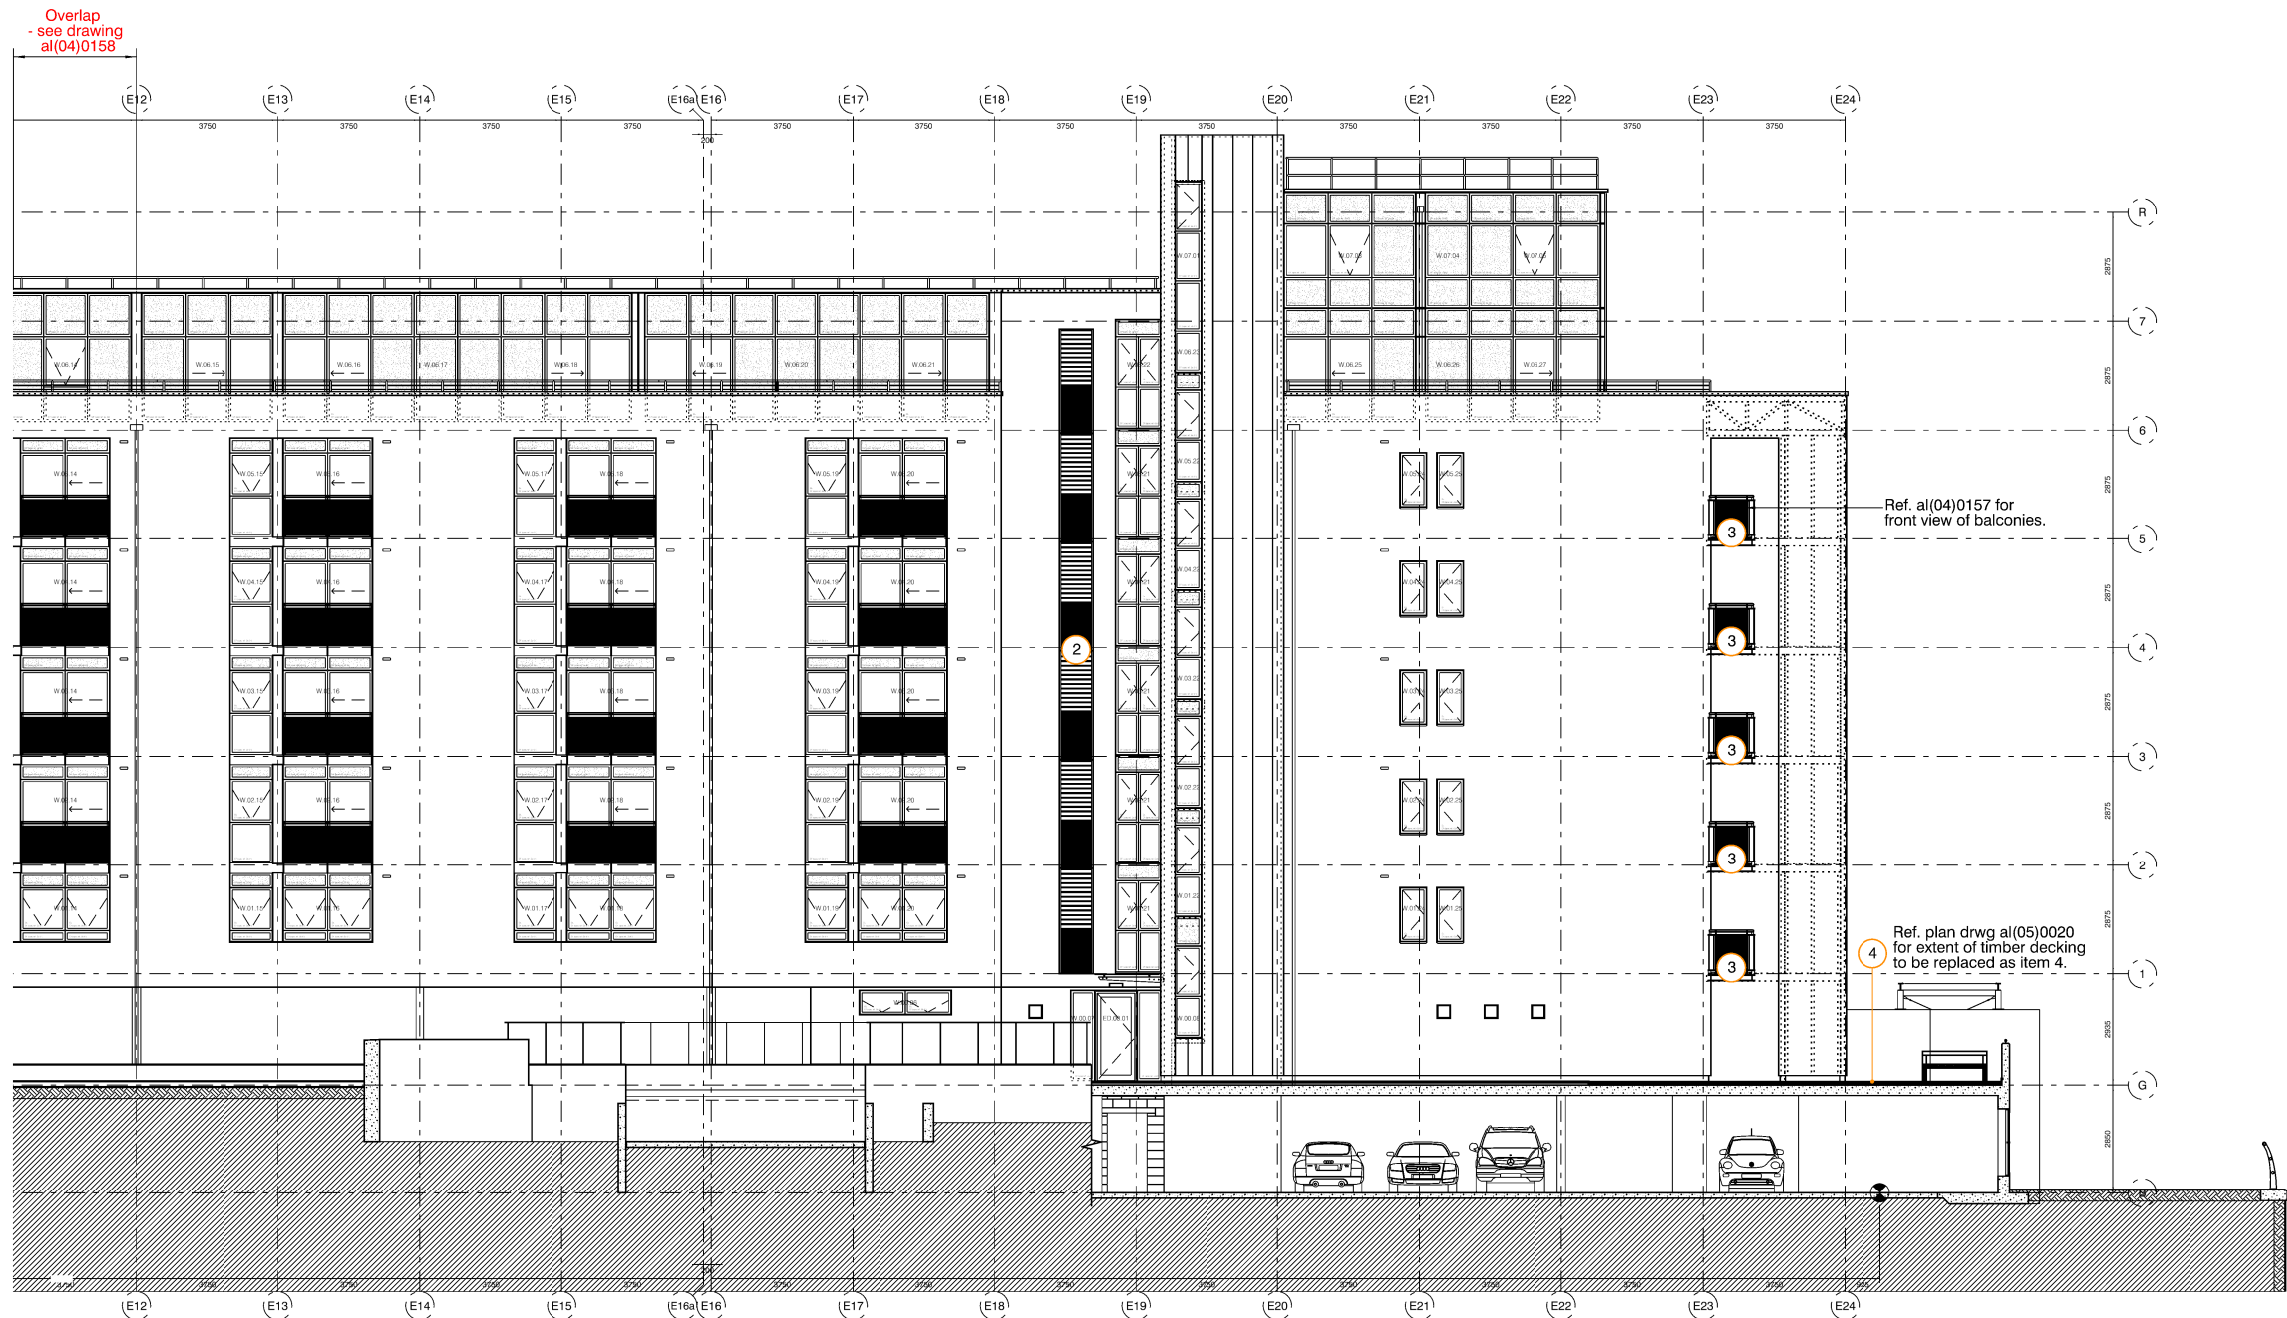


Key:

- 1 Timber louvre - projecting bay windows:
Remove and replace existing timber louvre with new polyester powder coated aluminium louvre in Umber Grey RAL 7022 on new steel supports. See detail al(05)0061 and al(05)0062.
- 2 Vertical timber slot louvre - refuse chute locations:
Remove and replace existing timber louvre with new polyester powder coated aluminium louvre in Umber Grey RAL 7022 with open apertures with fly screen mesh at refuse room locations to match existing. See detail al(05)0063 and al(05)0064
- 3 Remove all timber decking boards from external apartment balconies and replace with Regulation 7 compliant aluminium metal deck system - 'Alideck' or similar. RAL 7039 Quartz Grey. See detail al(05)0060
- 4 Existing timber decking, AstroTurf and steps to communal areas to be removed and replaced with Regulation 7 compliant aluminium metal deck system - 'Alideck' or similar. RAL 7039 Quartz Grey. See al(05)0020.

elevation 7B - Medlock Block

Refer to photo 18 on drawing al(05)0202

revision: P01 date: 20210625 note: preliminary first issue

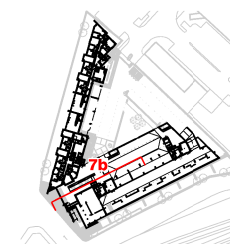

project
VIE cladding works

job no.
7564

title
proposed elevation 07b -Medlock block (gridlines E12 - E24)

scale
1:200 @ A3

drawing no.
7564-al(05)0159

stephenson hamilton risley
STUDIO

3 riverside mews
4 commercial street
manchester, M15 4RQ
www.shr.studio
email@shr.studio
0161 832 0244