




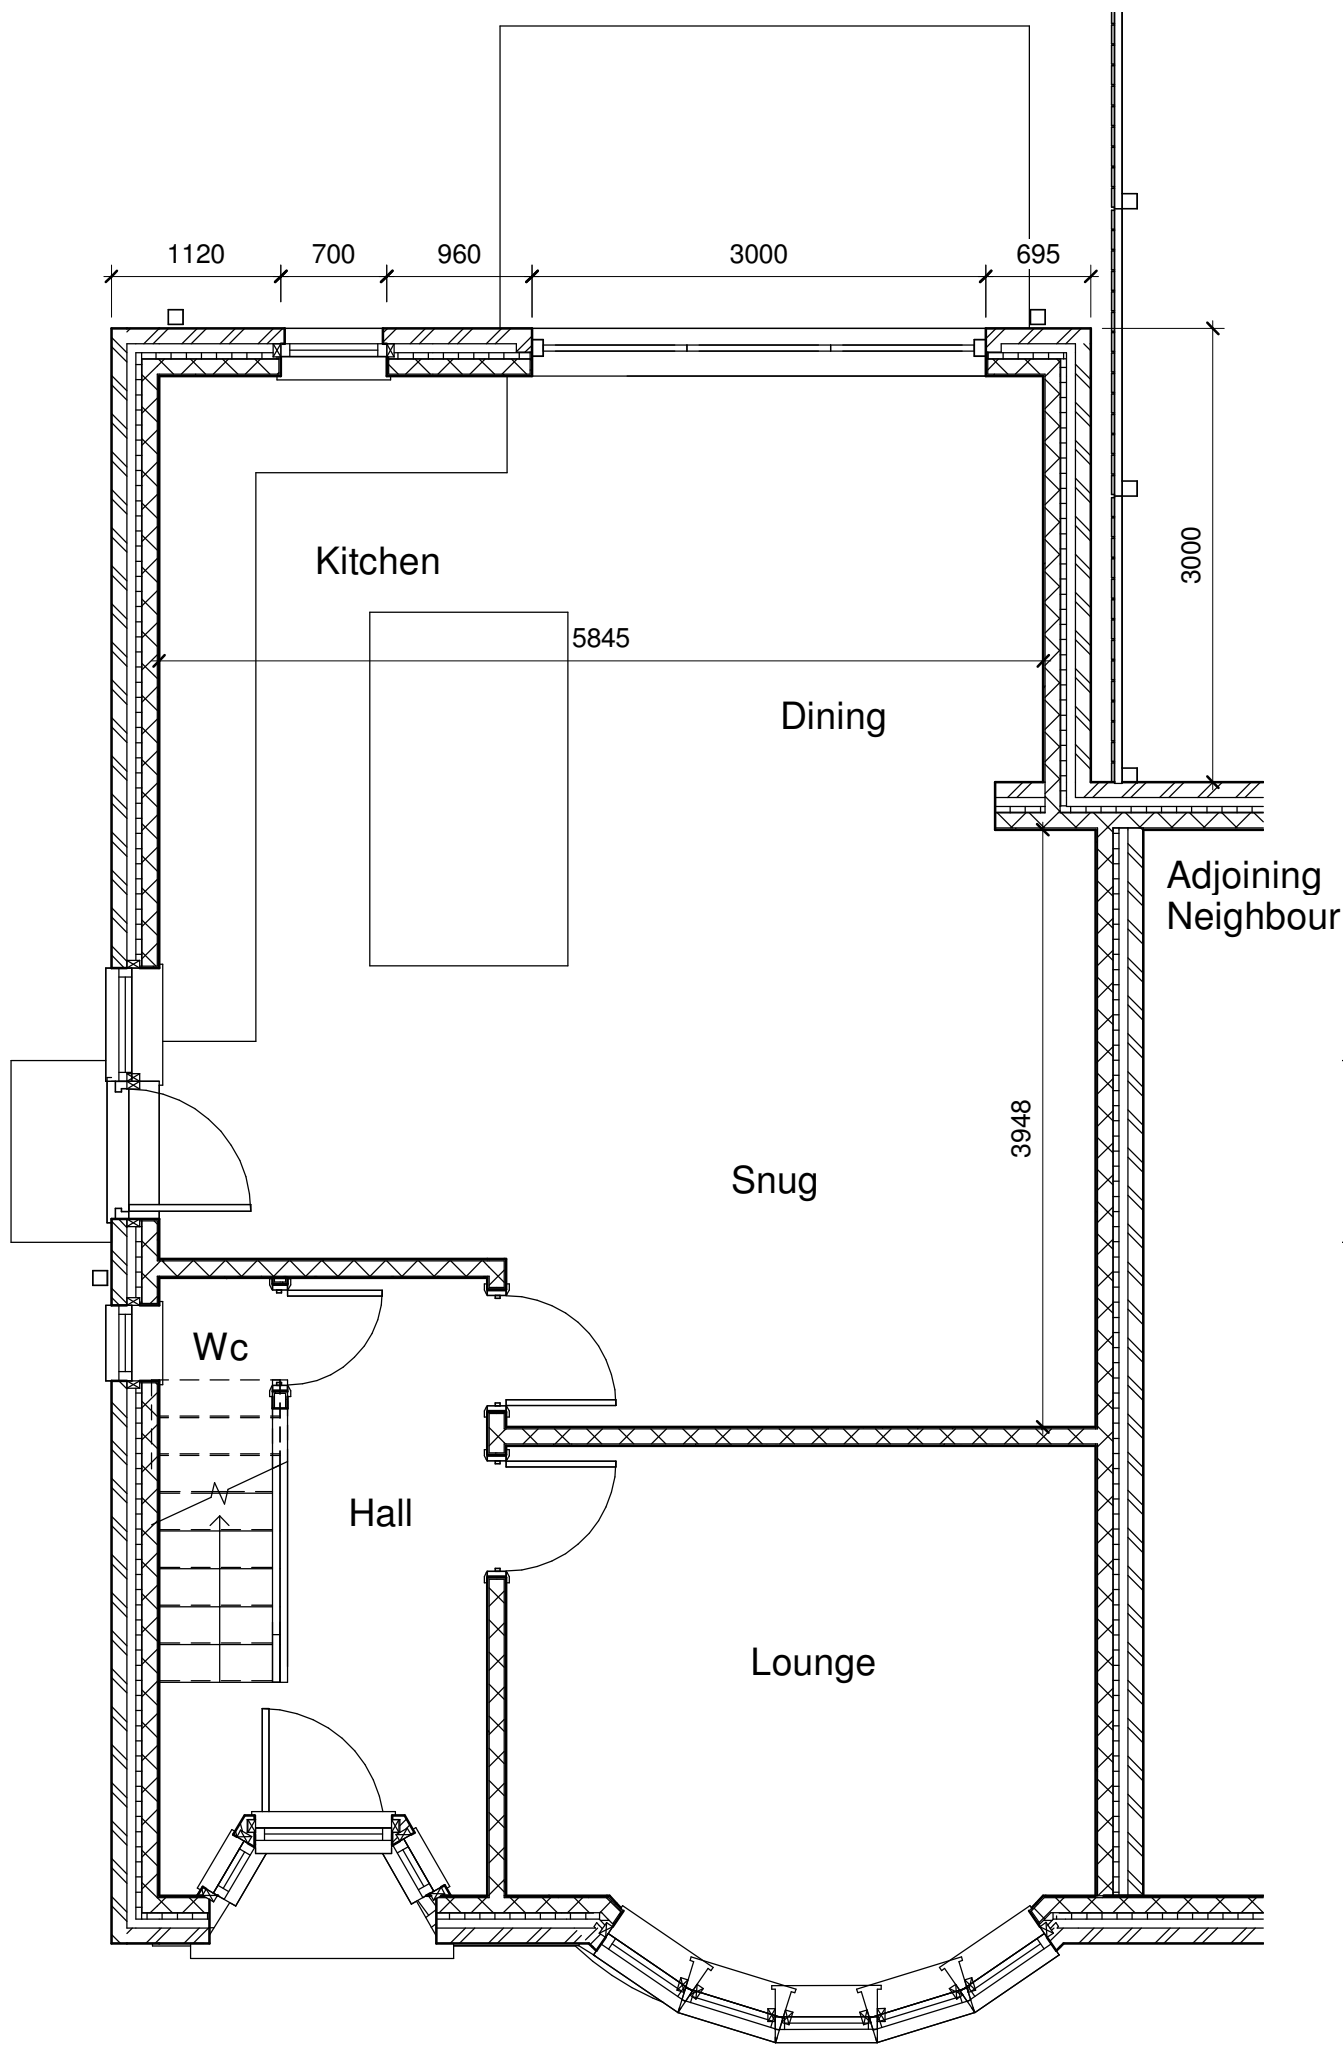

01 Proposed Ground Floor Plan
1 : 50

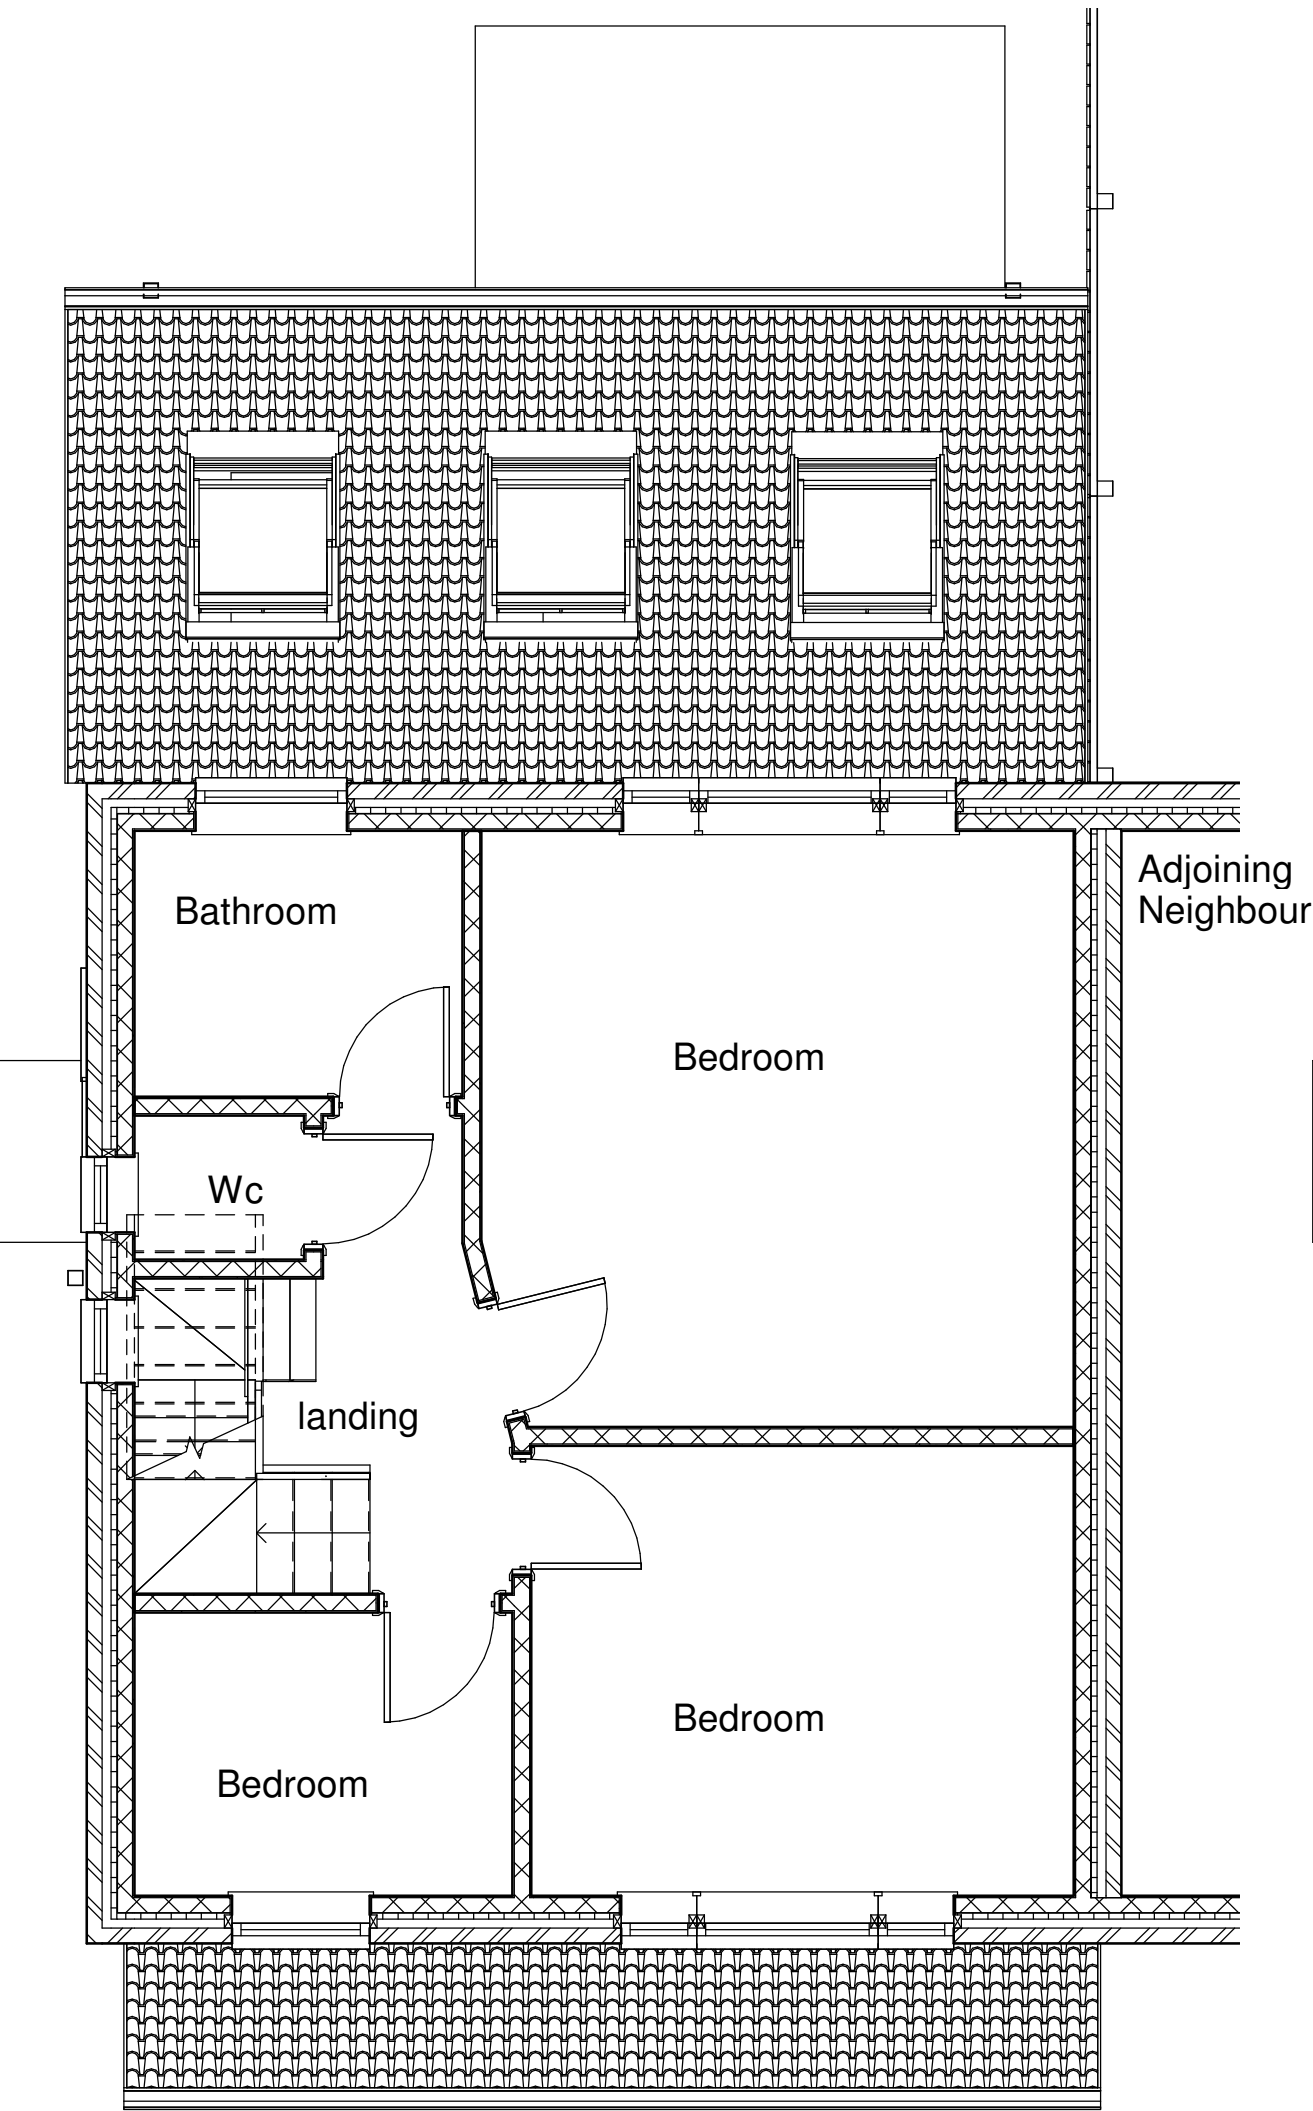

02 Proposed First Floor Plan
1 : 50

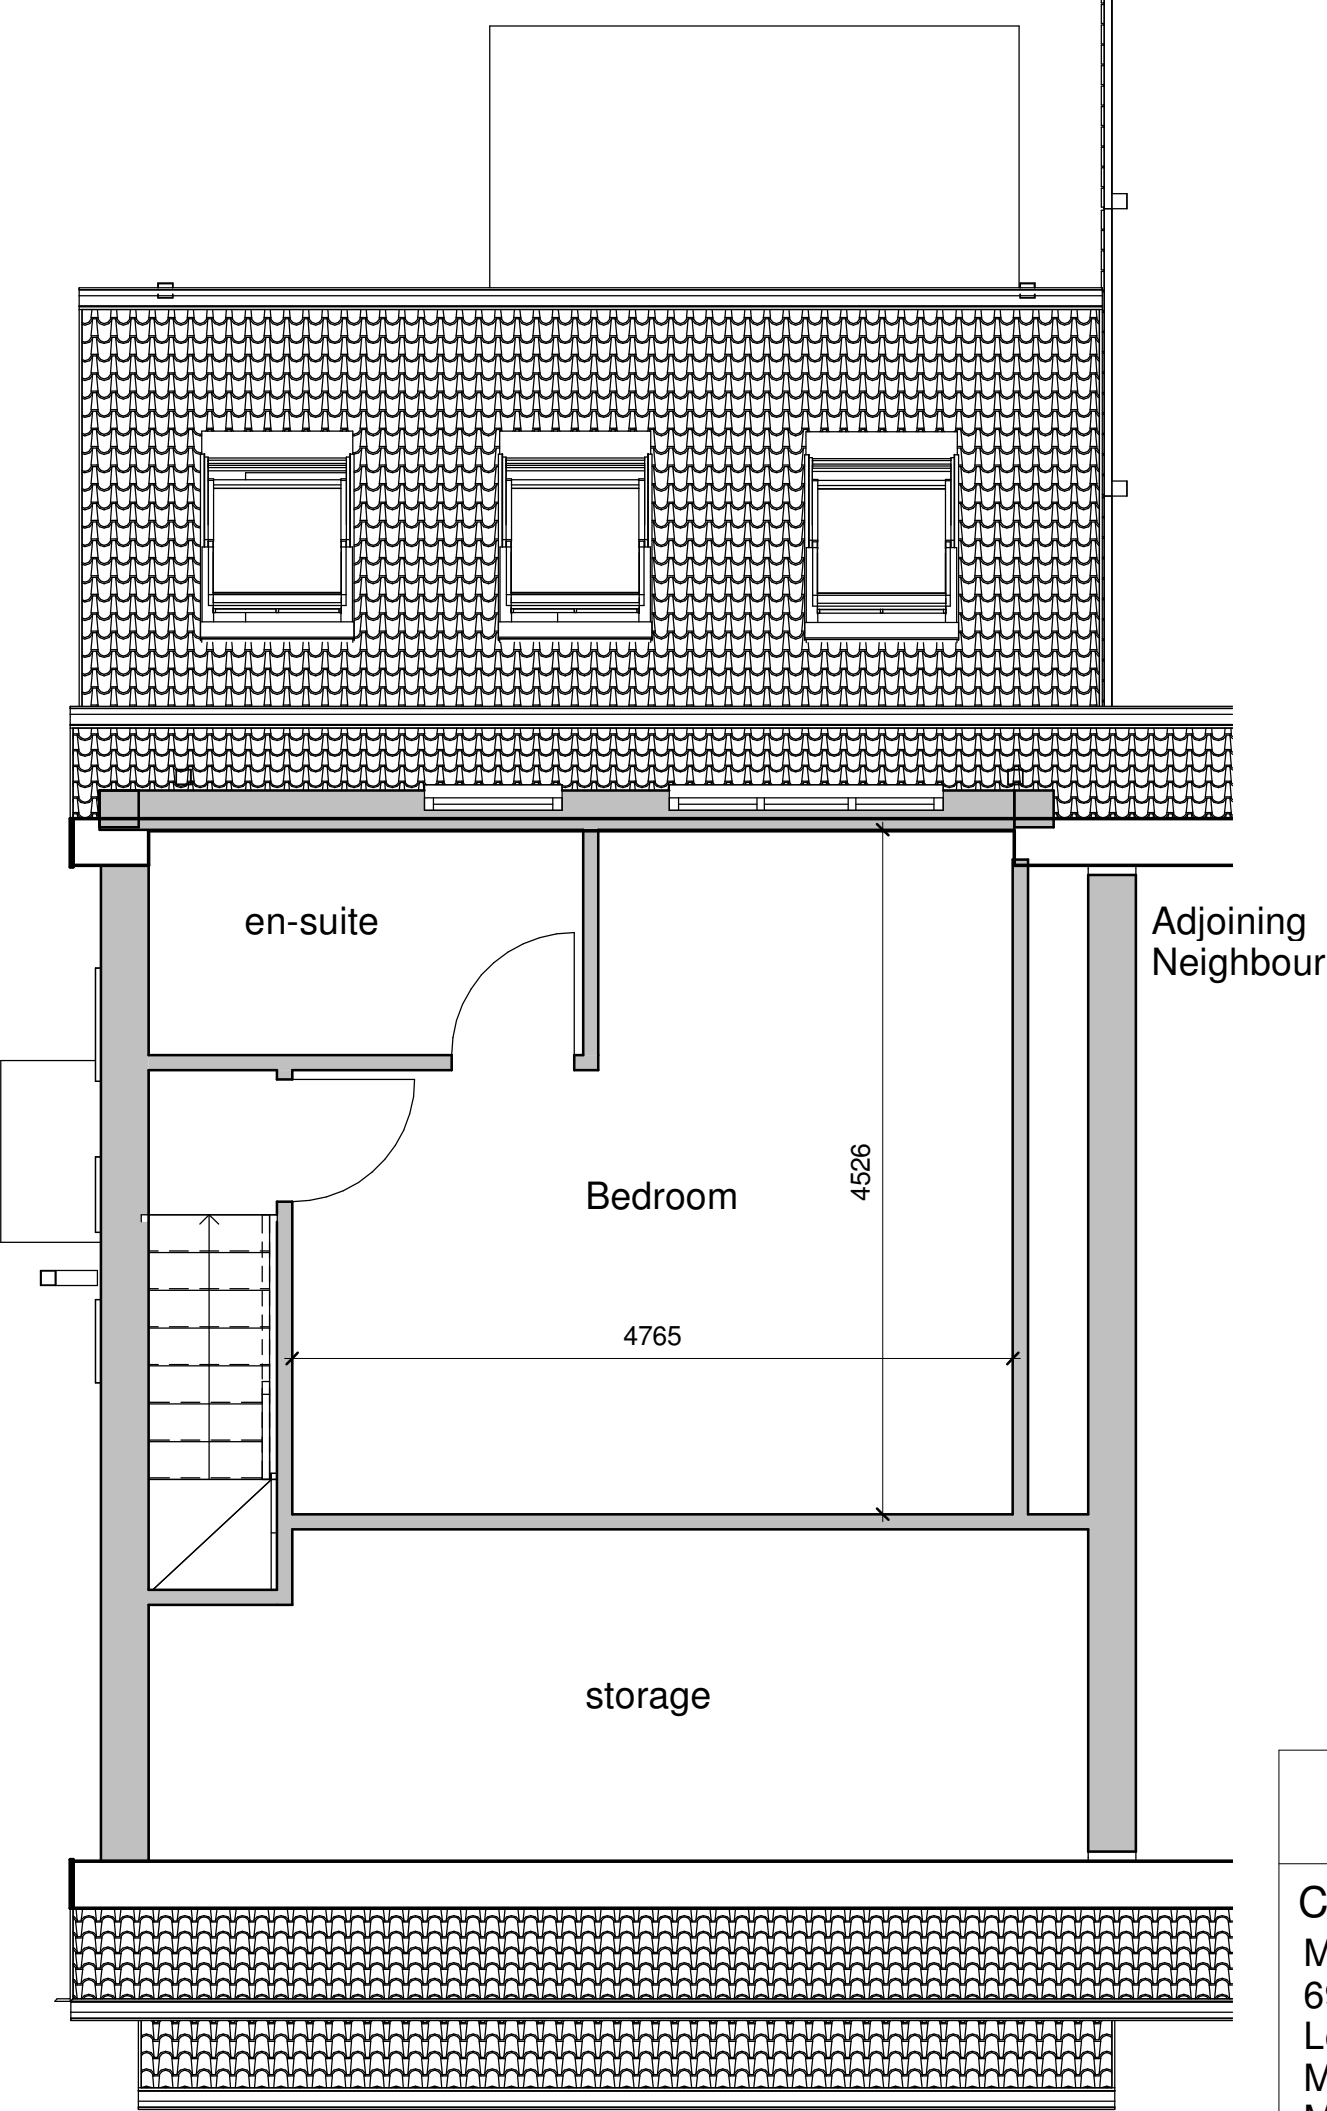

03 Proposed Loft Plan
1 : 50

