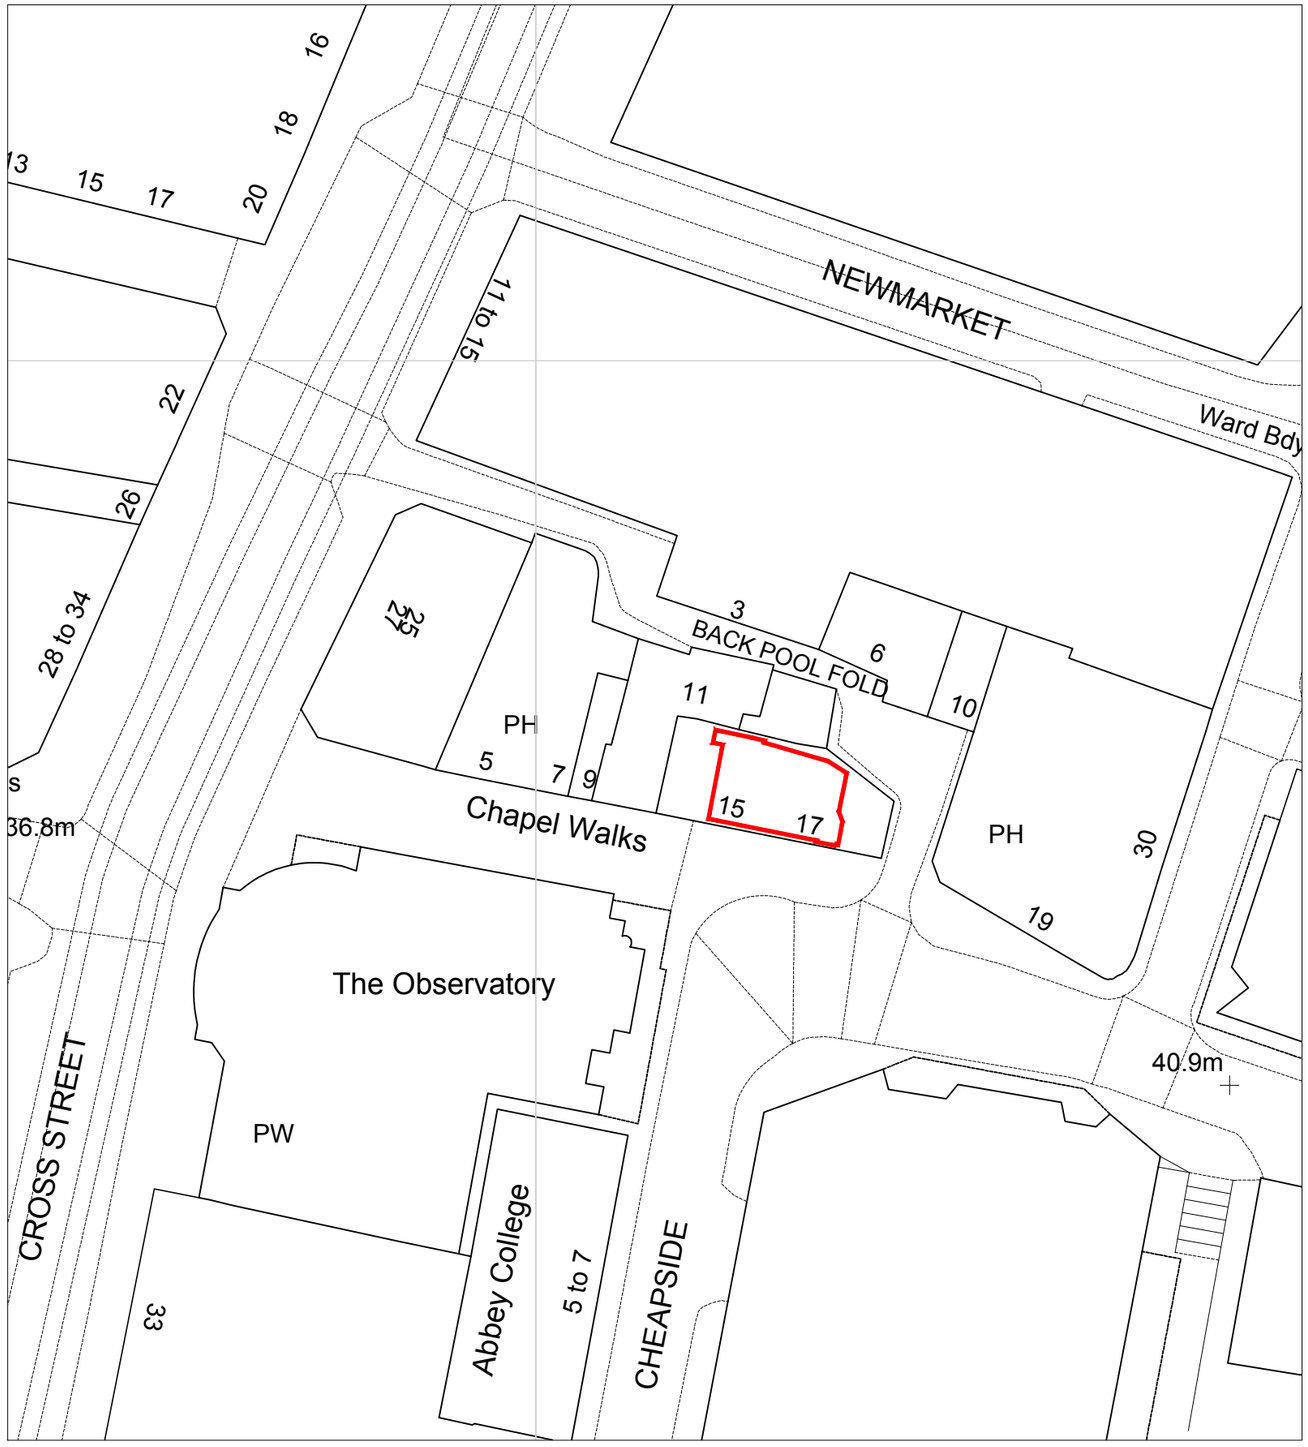

-GROUND FLOOR BLOCK PLAN-

1:500

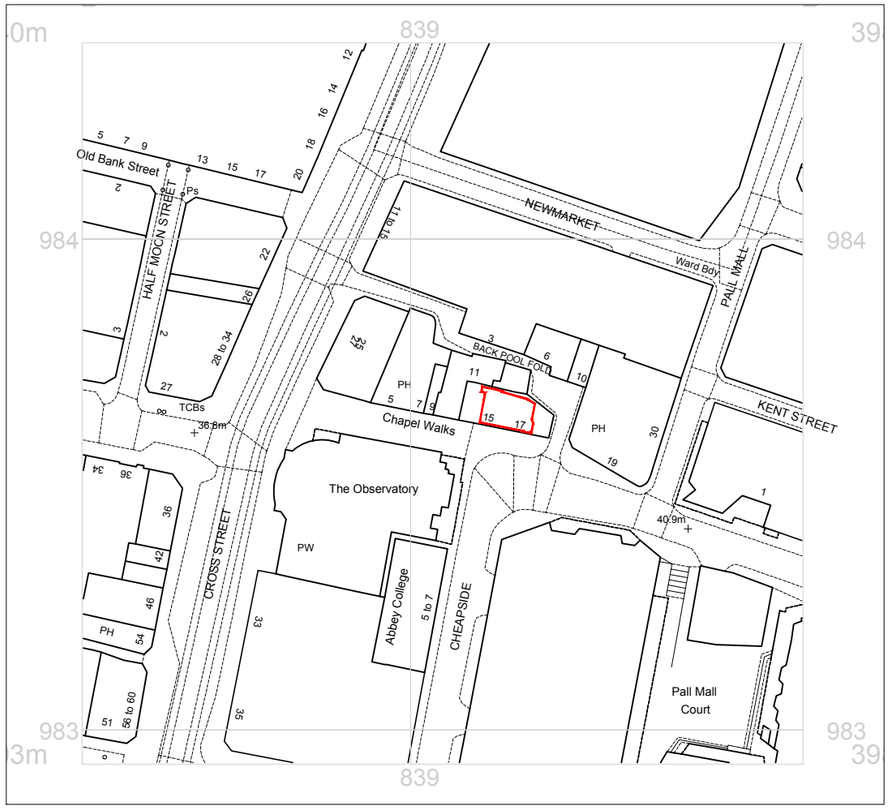

-GROUND FLOOR LOCATION PLAN-

0 15m 30m 60m

1:1250

Crown copyright and database rights 2021 OS 100035409

Chancerygate

DRAWING TITLE
Ground Floor Location Plan

ADDRESS
Tudor House 15-17 Chapel Walks
Manchester

CLIENT
Chancerygate

PROJECT
Lease Plans

DRAWN BY	SCALE	DATE	DRAWING NUMBER
CAB	1:500 / 1250@A3	13/07/2021	D09-001
CHECKED BY	REV.	DRAWING FILE	
	.	CG21-15THCW	

REV. NO.	DESCRIPTION TO REVISION	REV. BY	DATE