
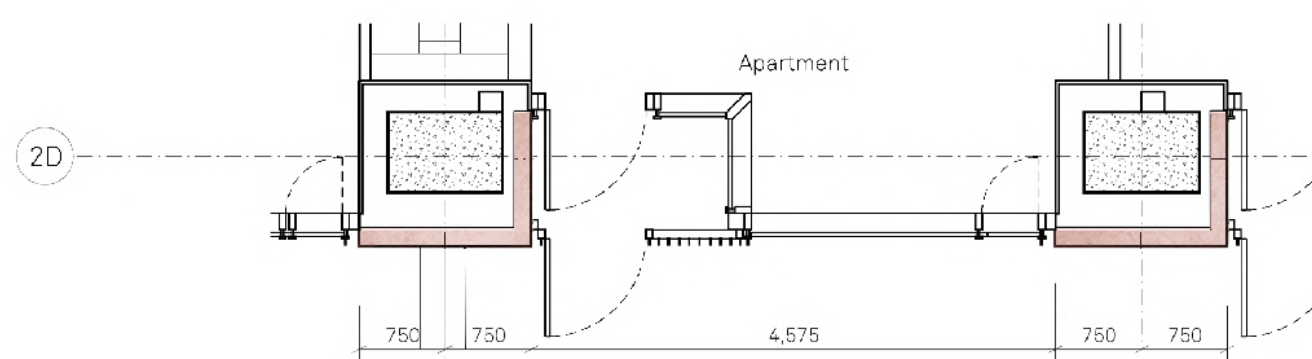
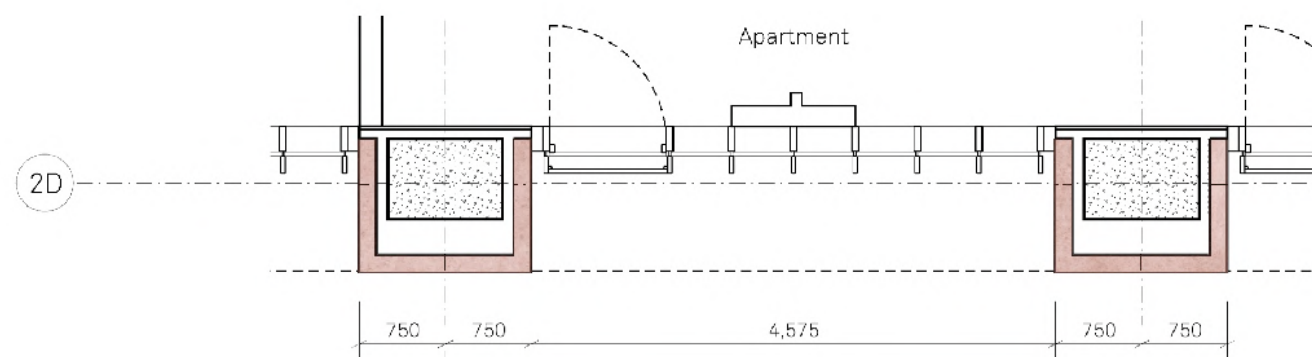
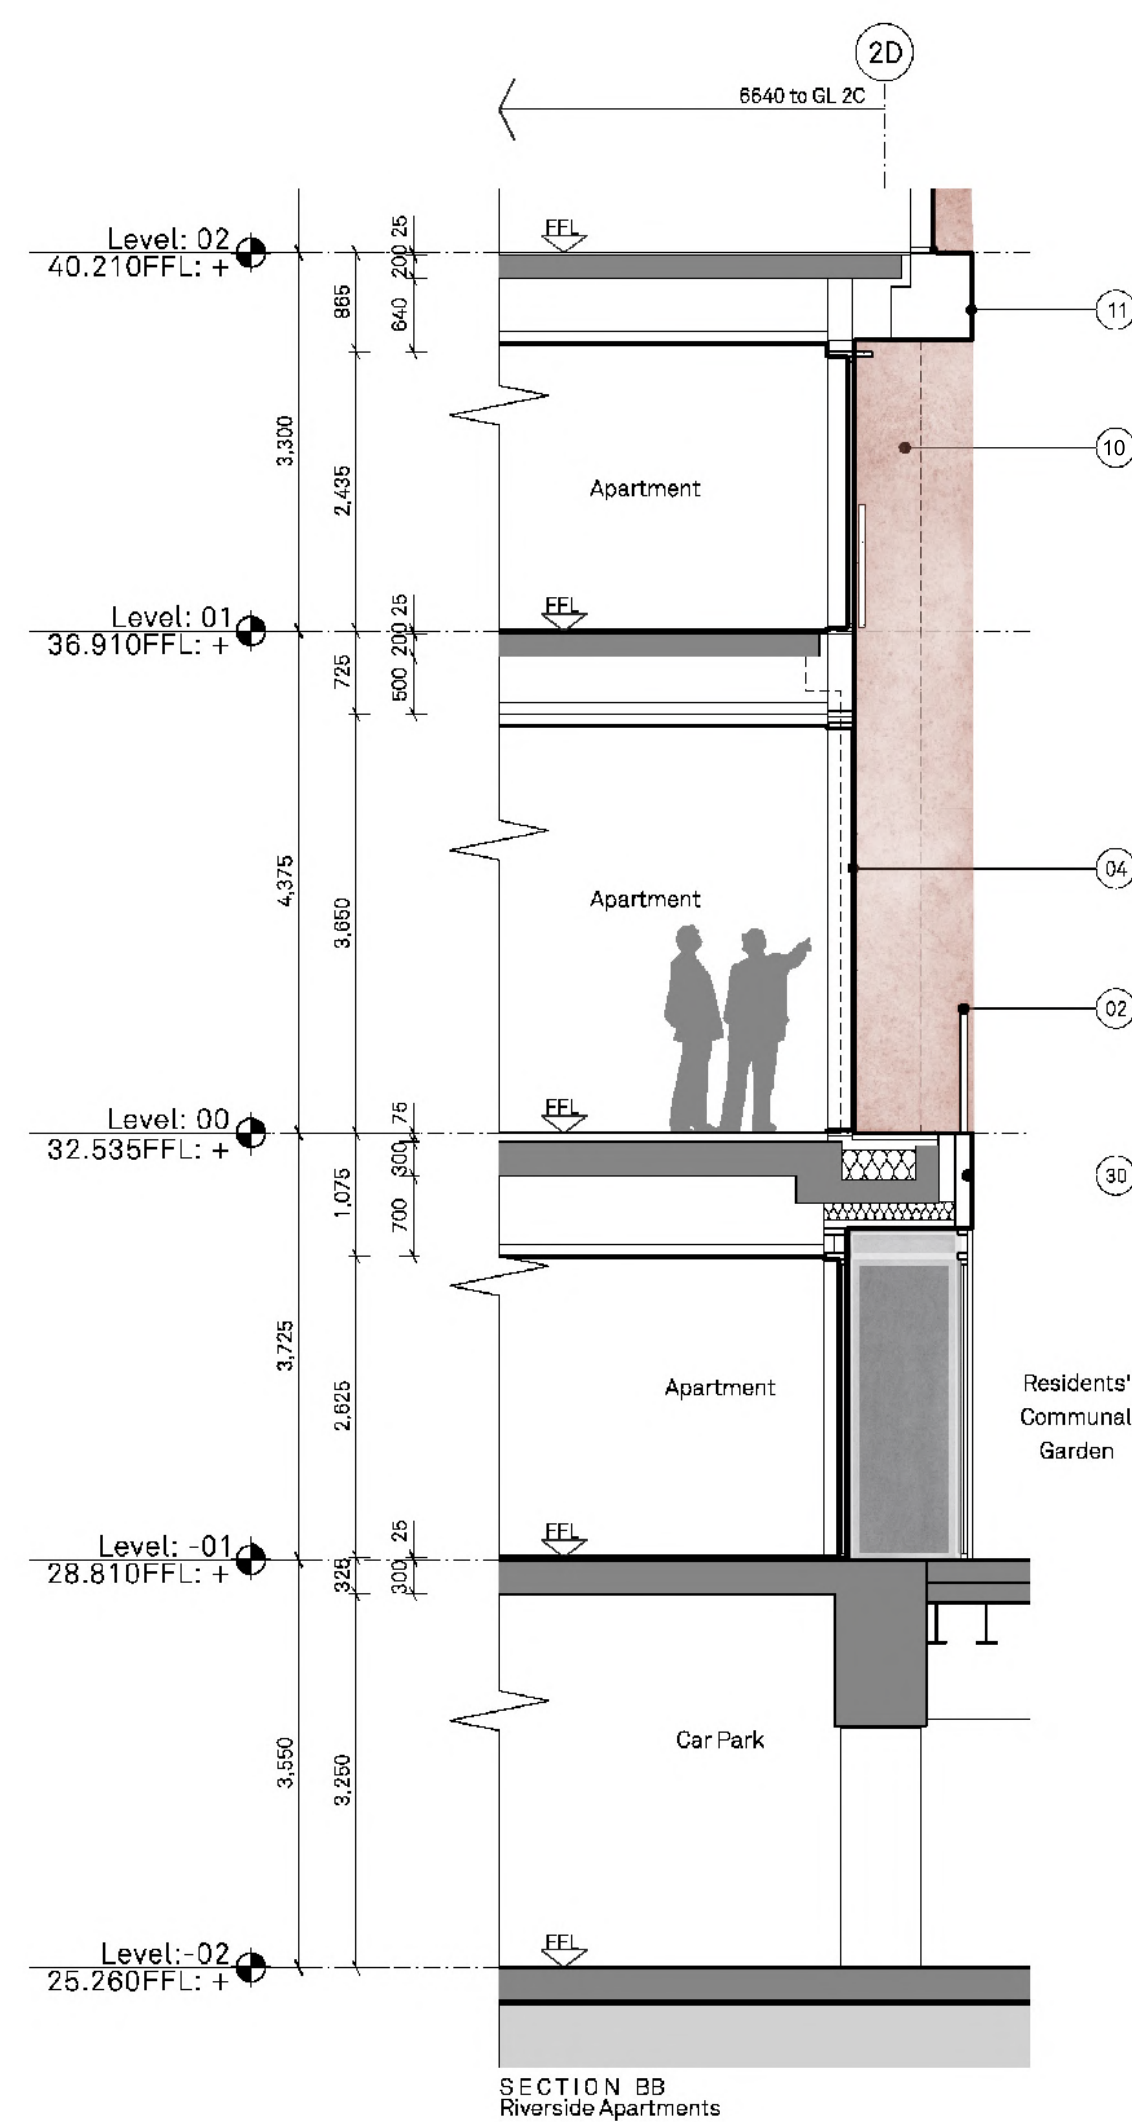


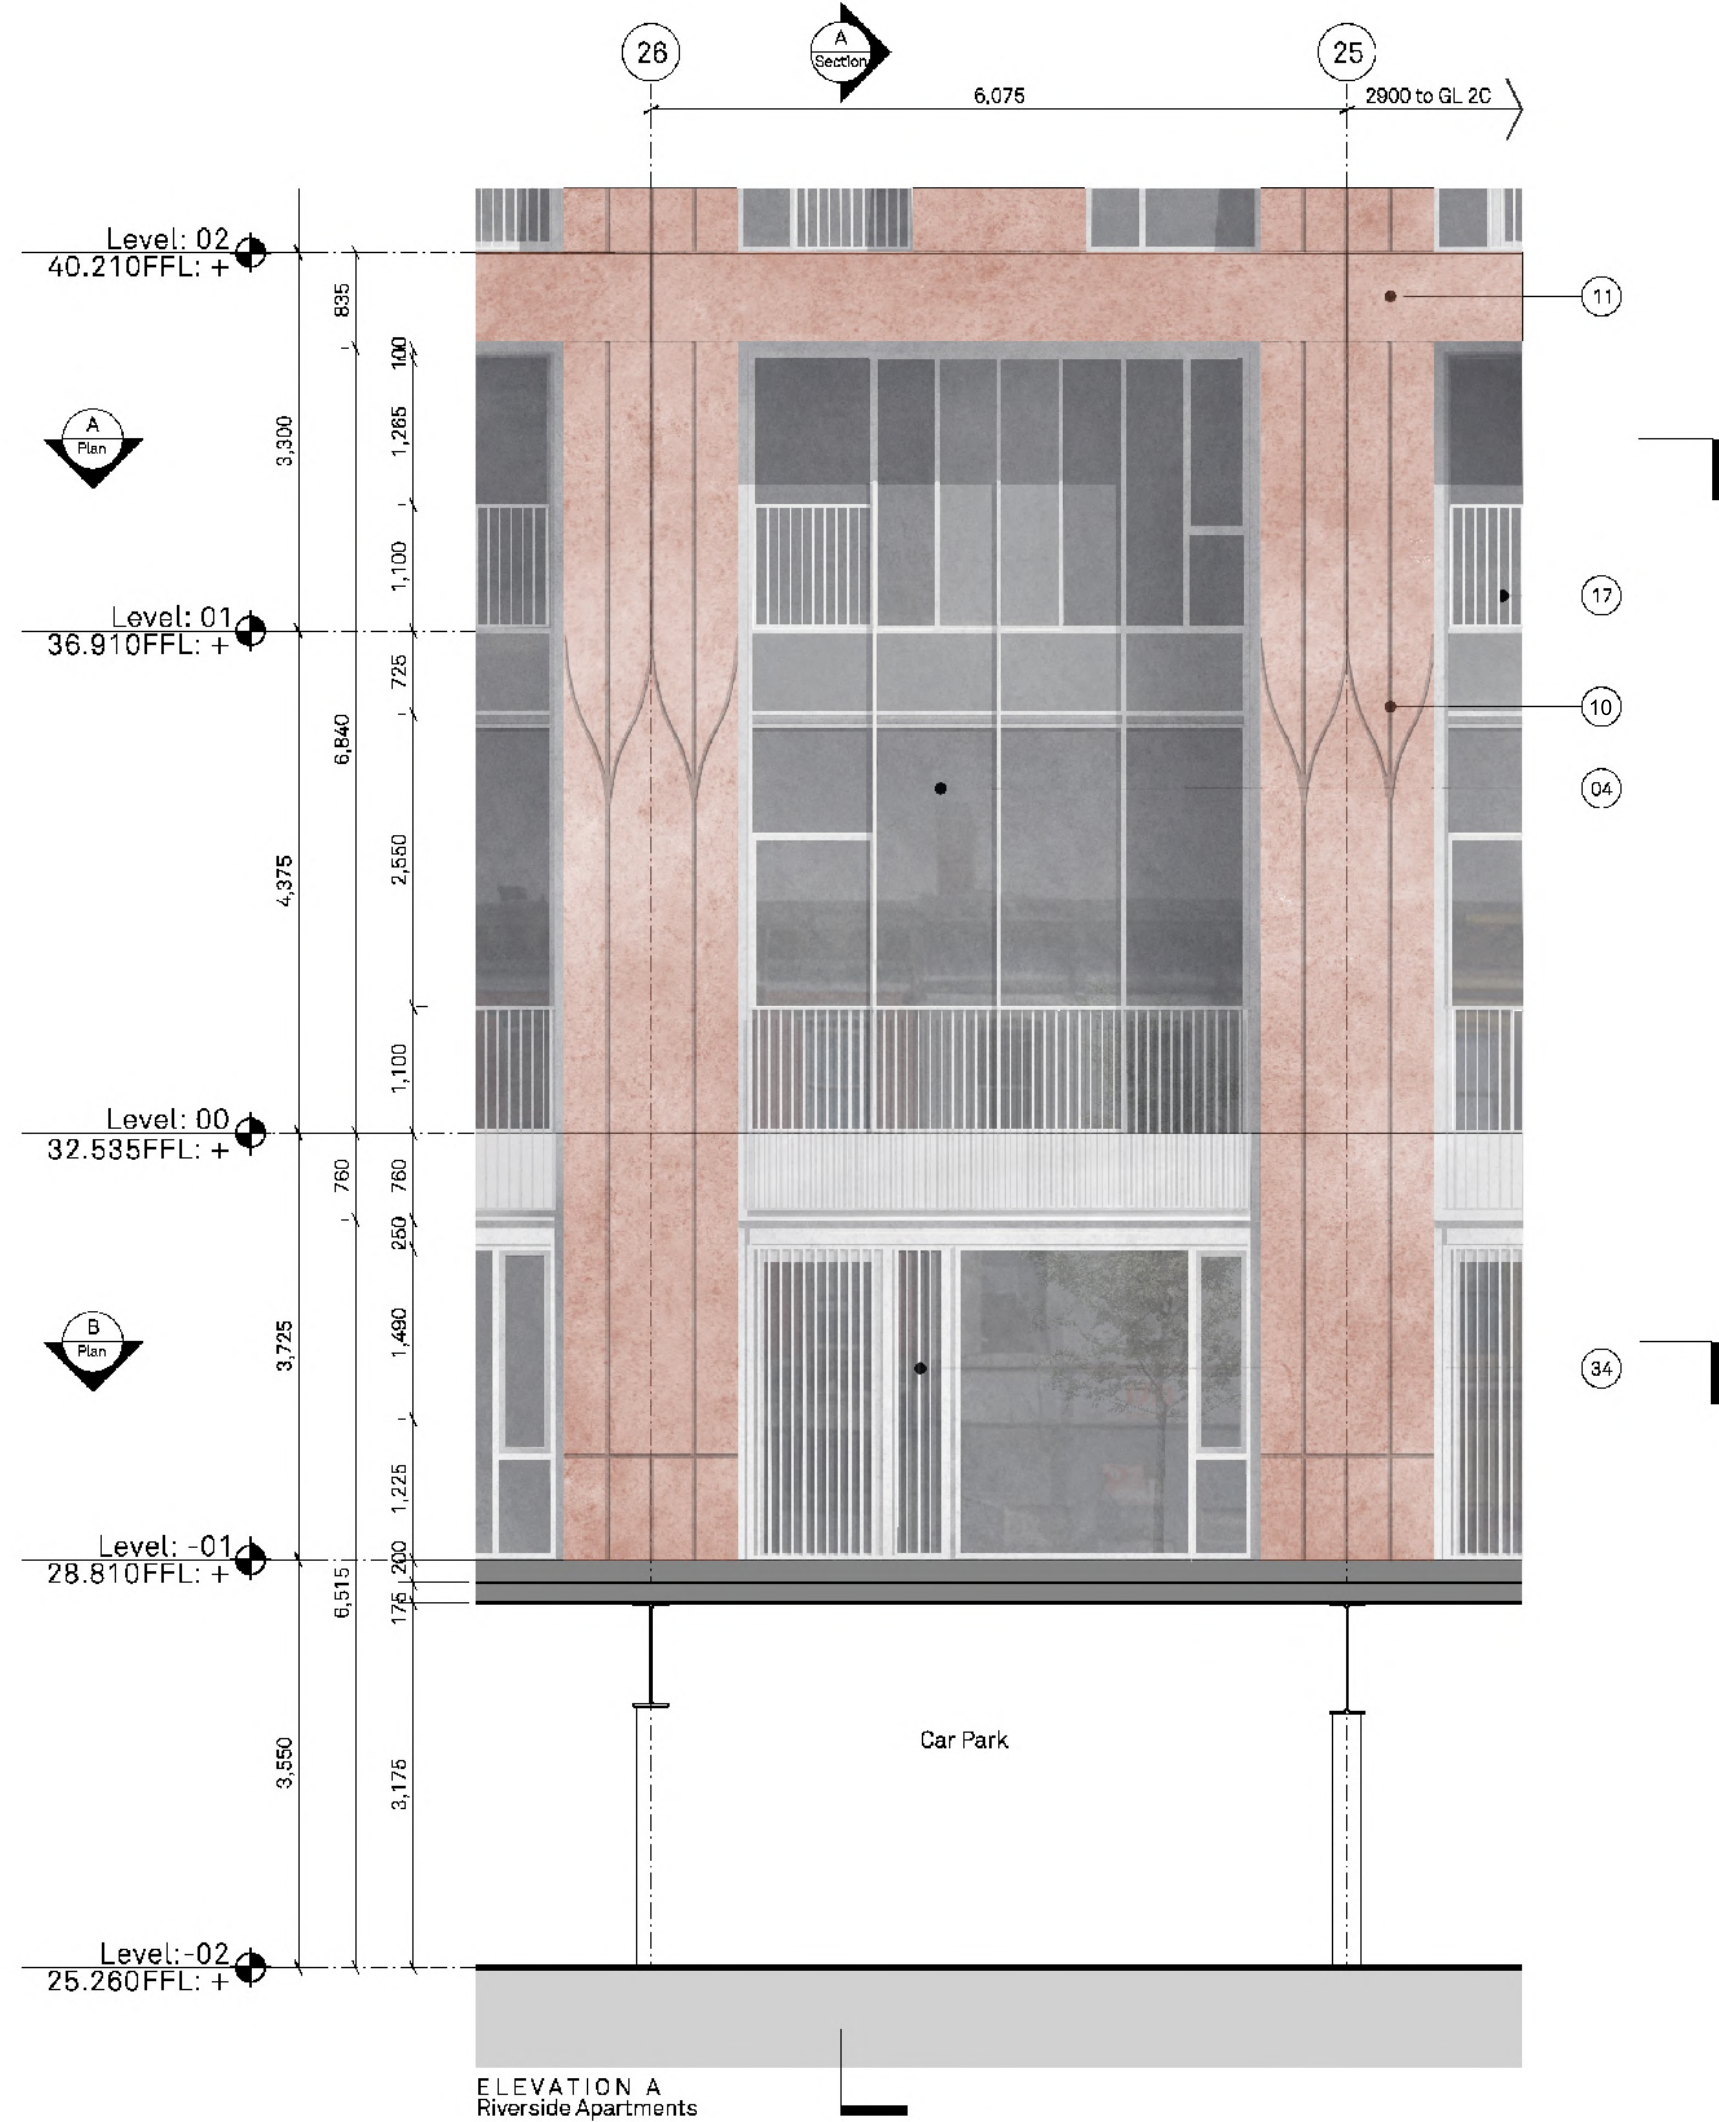

MATERIALITY KEY:

- | | | | | | | | | |
|--|--|--|--------------------------------------|---|--|--|--|--|
| 01 Glazed Balustrade | 05 Metallic Silver Unfinished Capped Curtain Wall System | 09 Polished & Patterned Precast Concrete Shingle Panels with Acid Etched Reveals | 13 Acid Etch Patterned Precast Panel | 17 Anodised Aluminium clip-on balcony with balustrade | 21 Metallic Stick Curtain Walling/ Glazed corner | 25 Acic Etched Precast Concrete Panel | 29 Painted Blockwork Wall | 33 Landscape deck with riverside parking |
| 02 Anodised PPC Metal Balustrade | 06 SG Curtain Wall System | 10 Polished & Patterned Precast Column with Acid Etched Reveals | 14 Precast Concrete Lintel | 18 Metallic PPC Metal Juliet Balustrade Integrated with 05 | 22 Unfinished Curtain Walling with Integrated Sliding Doors, Rock Painted Glass and Prefabricated Balcony, with Soffit provision for Slot Vent, Metallic PPC | 26 Deep Acid Etched Precast Concrete Panel | 30 Feature wall with integrated lighting | 32 Patterned Ceramic Print Glass Spandrel |
| 03 Anodised Aluminium Soffit Panel | 07 Metallic Silver Unfinished Capped Curtain Wall Parapet | 11 Polished Precast Concrete Lintel | 15 Polished Precast Coping | 19 Anodised Aluminium Rainscreen Cassette Feature Column Cladding | 23 Anodised PPC Metal Rainscreen Cladding | 27 Metallic PPC Metal Fins with Green Wall | 31 Glazed in Slot Vent | 34 Anodised Capped Curtain Wall System with integrated lowered doorset |
| 04 Anodised Capped Curtain Wall System with Profiled Blade Cap | 08 Polished Precast Concrete Shingle Panels with Acid Etched Reveals | | | | | | | |

Project Name	Renaissance	Title	Residential Building - Block 2	Scale	1:50 @ A1
Drawn	CHC/ACC	Status	Bay Study 08	Project	150
Drawn	RW	Status	Planning	Drawing No.	B2_10_4203
Details	-	22.10.21	Planning Issue		

Jon Matthews Architects

4th Floor, Centurion House, 120 Deanagata, Manchester, M3 3WR 0161 074 3690

Copyright of this drawing is vested in Jon Matthews Architects and must not be copied or reproduced without written consent. All dimensions are to be taken from this drawing. Do not scale from this drawing. For full company disclosure please visit www.jonmatthewsarchitects.com