


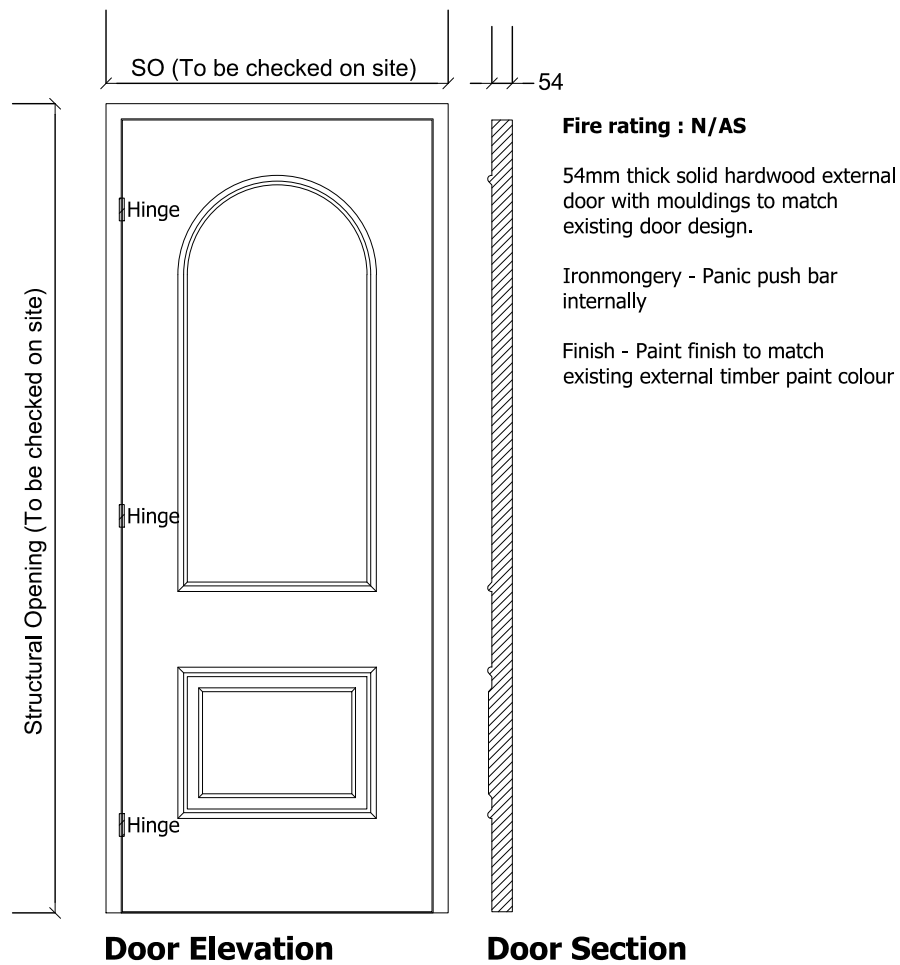

Basement door

(In existing external wall structural opening)

DMG DRAWN		DRAWN REVISION		OCT 21 DATE		VER	
PROJECT MEDLOCK VICTORIA MILL MILES PLATTING				 ALLISON PIKE ARCHITECTS & DESIGNERS			
TITLE REPLACEMENT BASEMENT EXTERNAL DOOR							
SCALE 1:20 @ A4							
JOB No MED02		DRAWING No AP700		REV -		7 Buxton Road West, Disley, Stockport, Cheshire, SK12 2AE Website: www.allisonpike.com	
						Telephone: 01663 763000 Facsimile: 01663 766772 Email: studio@allisonpike.com	
© Allison Pike Partnership Limited.							