


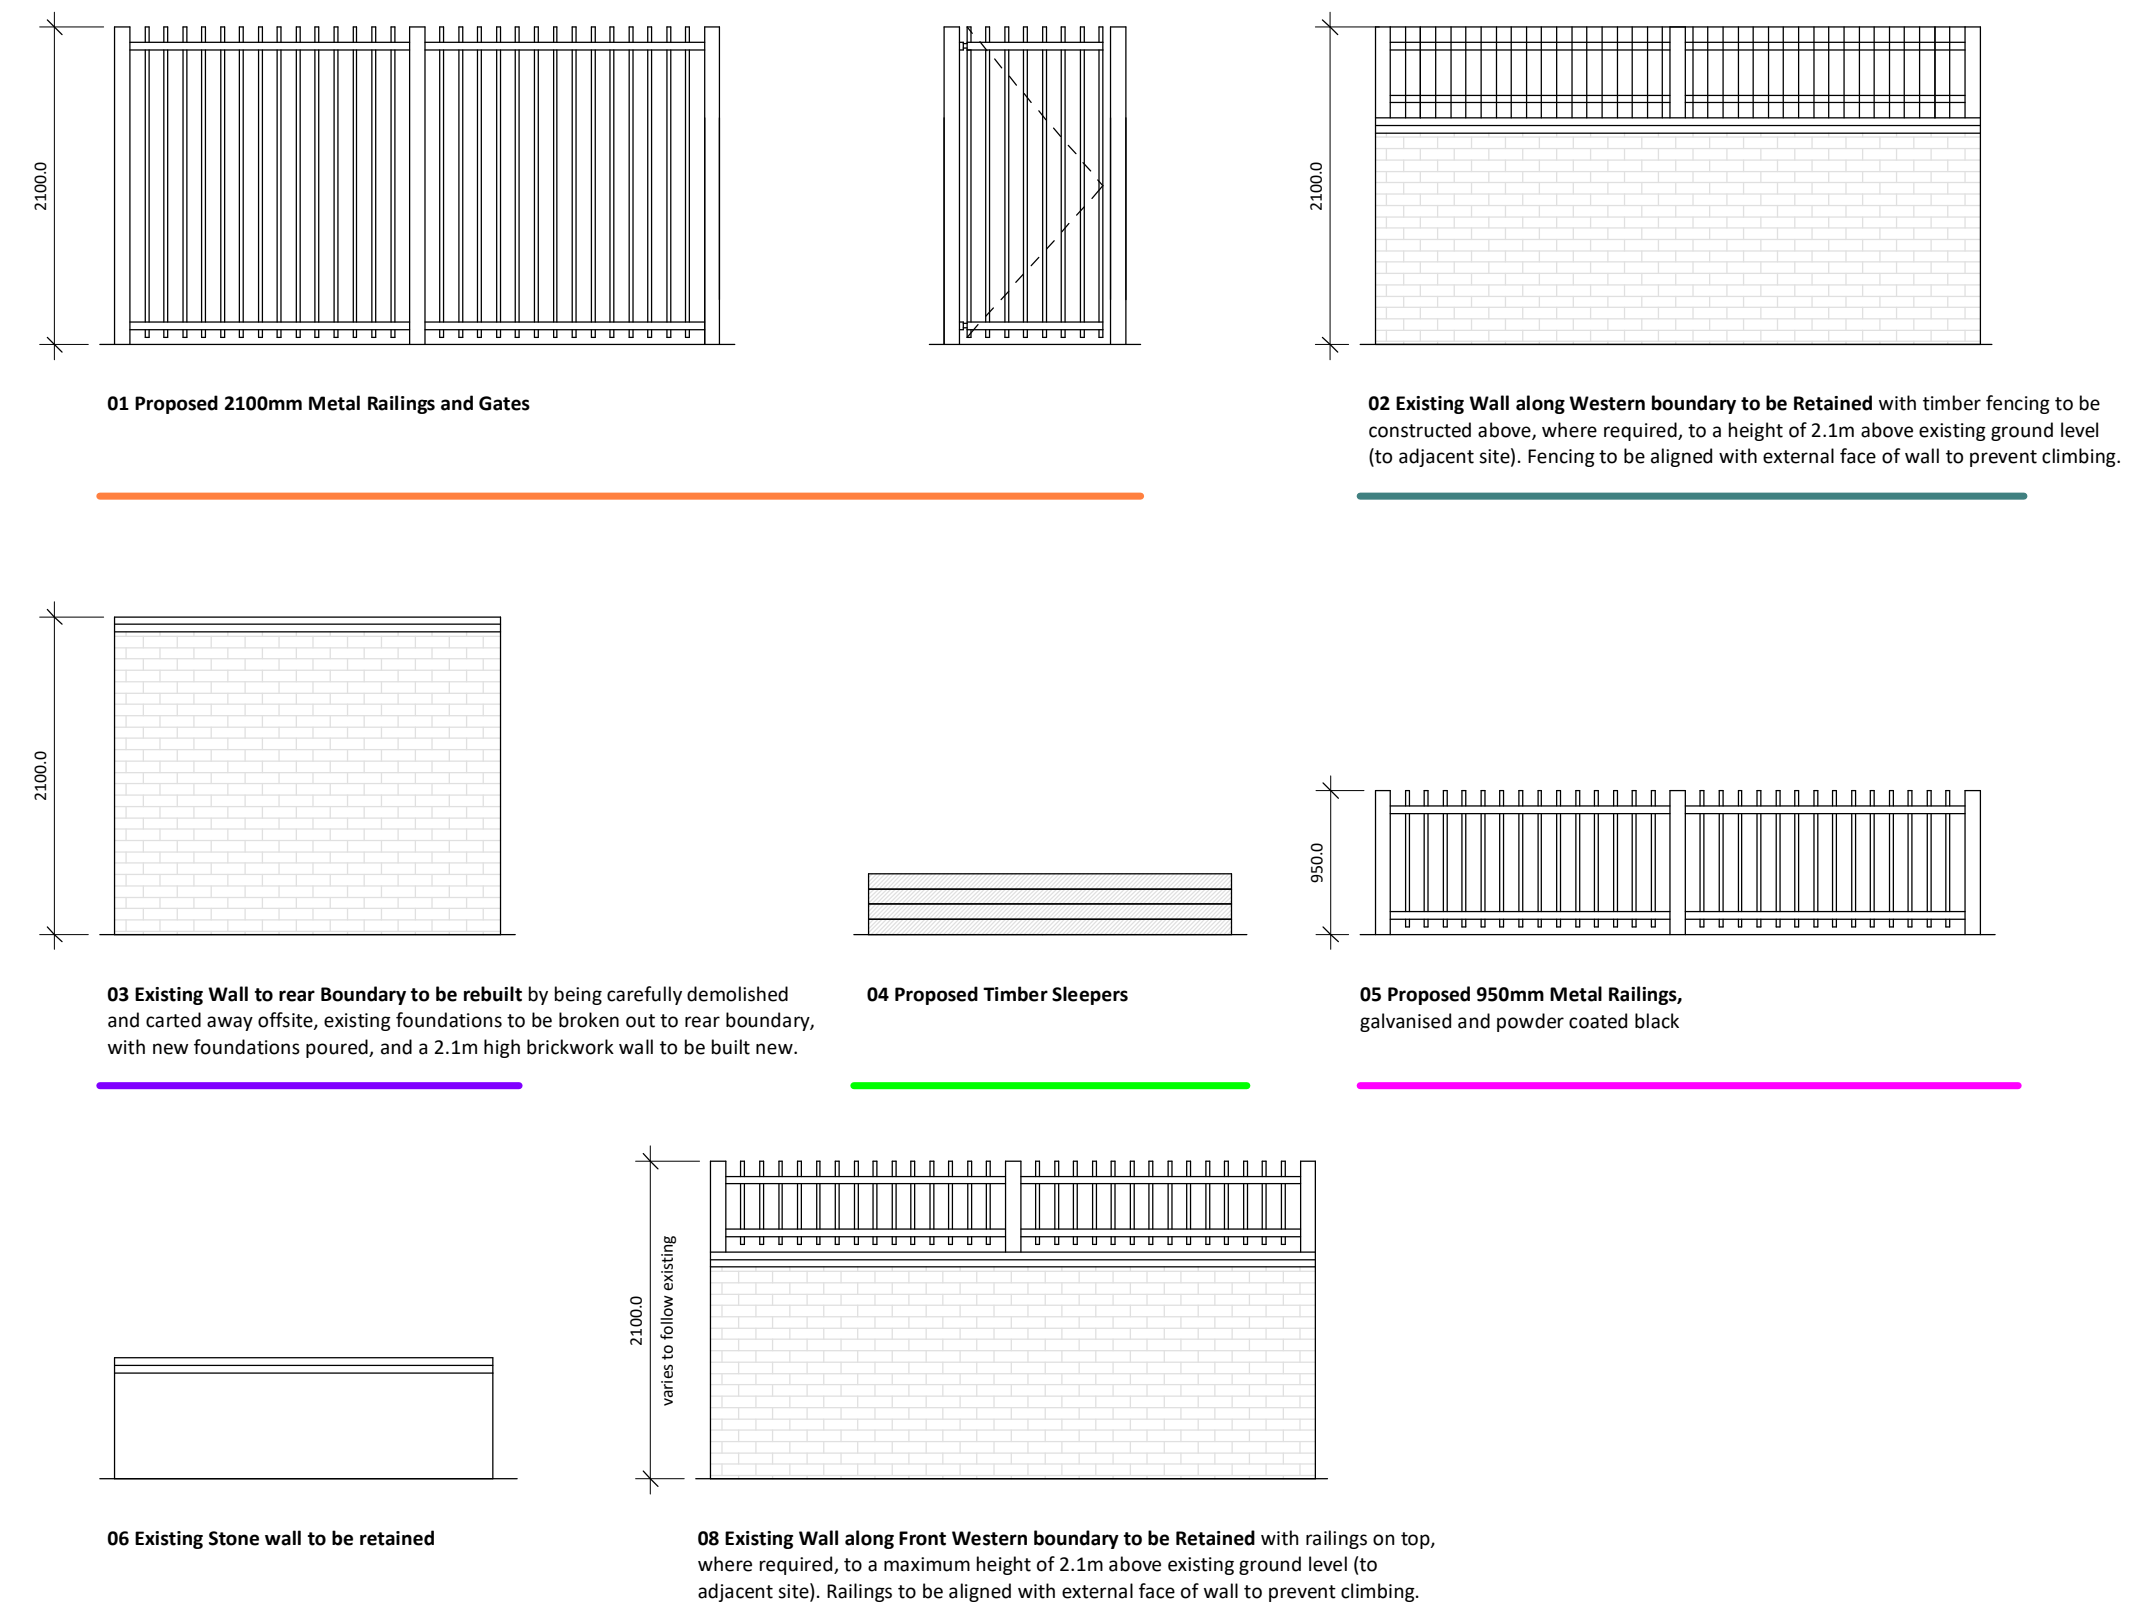

Boundary Details


1 : 50

0.5 0 0.5 1 1.5 2 2.5
SCALE
1:50
m

Boundary Treatment Plan

1 : 100

1 0 1 2 3 4 5
SCALE
1:100
m

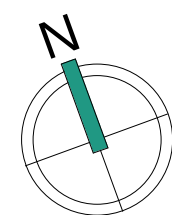

A	17.09.21	LT	Boundary type 02 amended following Planning comment
Rev	Date	Int	Description



CLIENT:
Onward Housing

PROJECT:
Oaklands House, Wilbraham Road 8

DESCRIPTION:
Boundary Treatment Plan

PURPOSE OF ISSUE:
Planning

DRAWN BY: CHECKED DATE: SCALE @ A1:
JW LT 08.09.21 As indicated

JOB NO: STATUS CODE: DRAWING NO: REV
2608 S2 203 A

FILE IDENTIFIER:
OA-BTP-00-BD-DR-A-2608_203A

Elizabeth House 486 Didsbury Road Heaton Mersey Stockport SK4 3BS
0161 443 1221 info@bernardtaylor.co.uk www.btparchitects.co.uk