




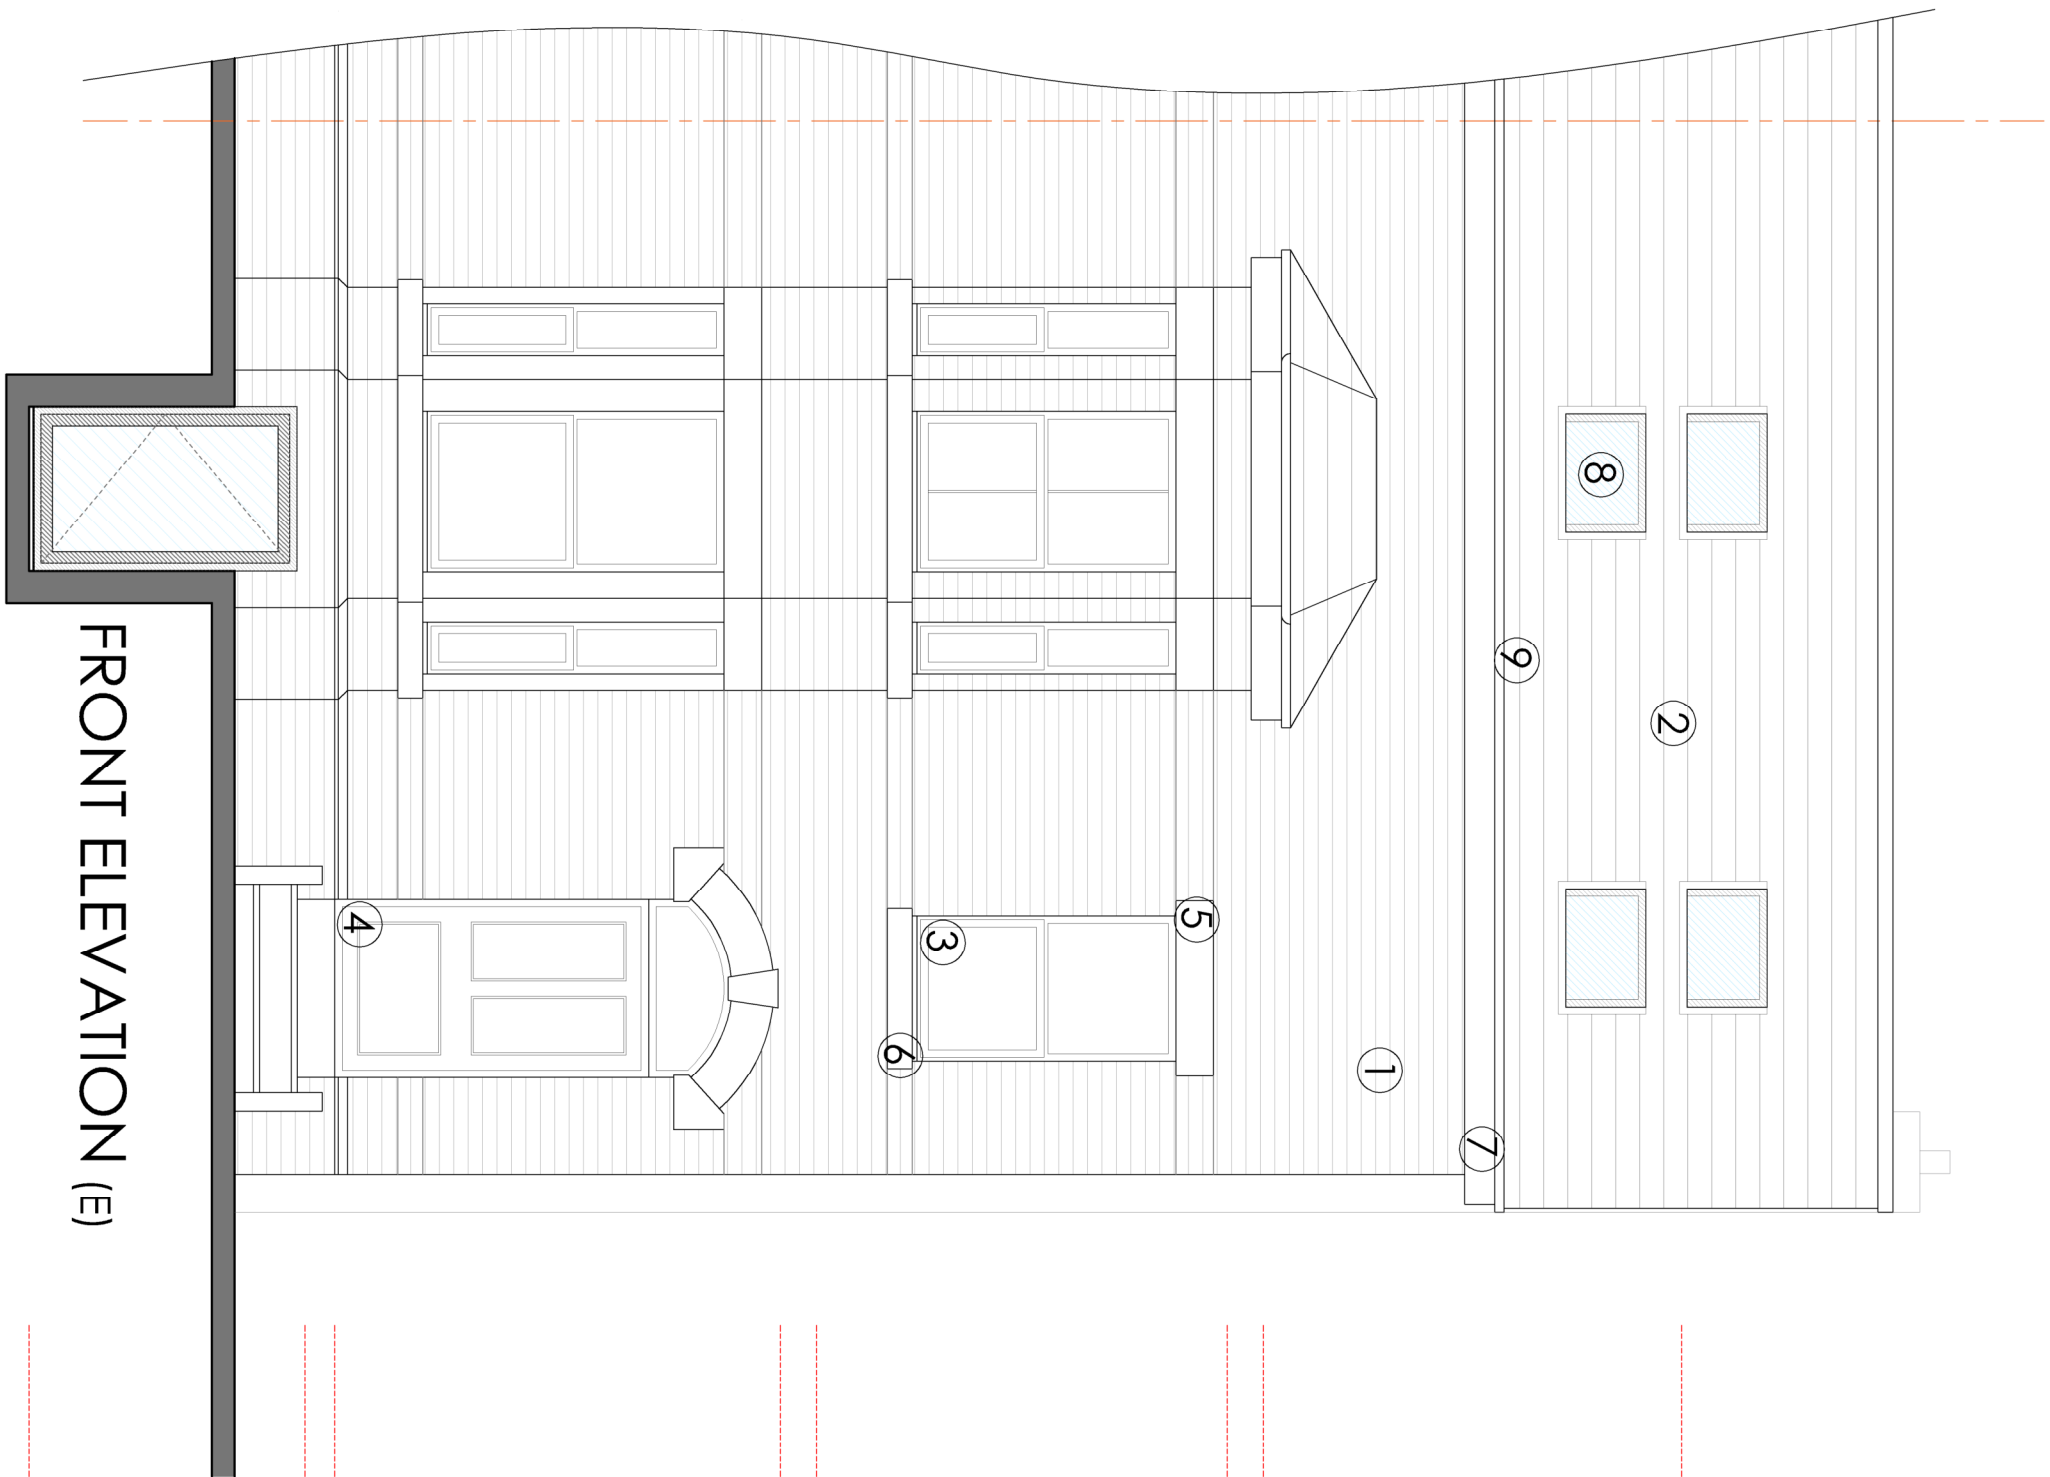


FRONT ELEVATION (E)

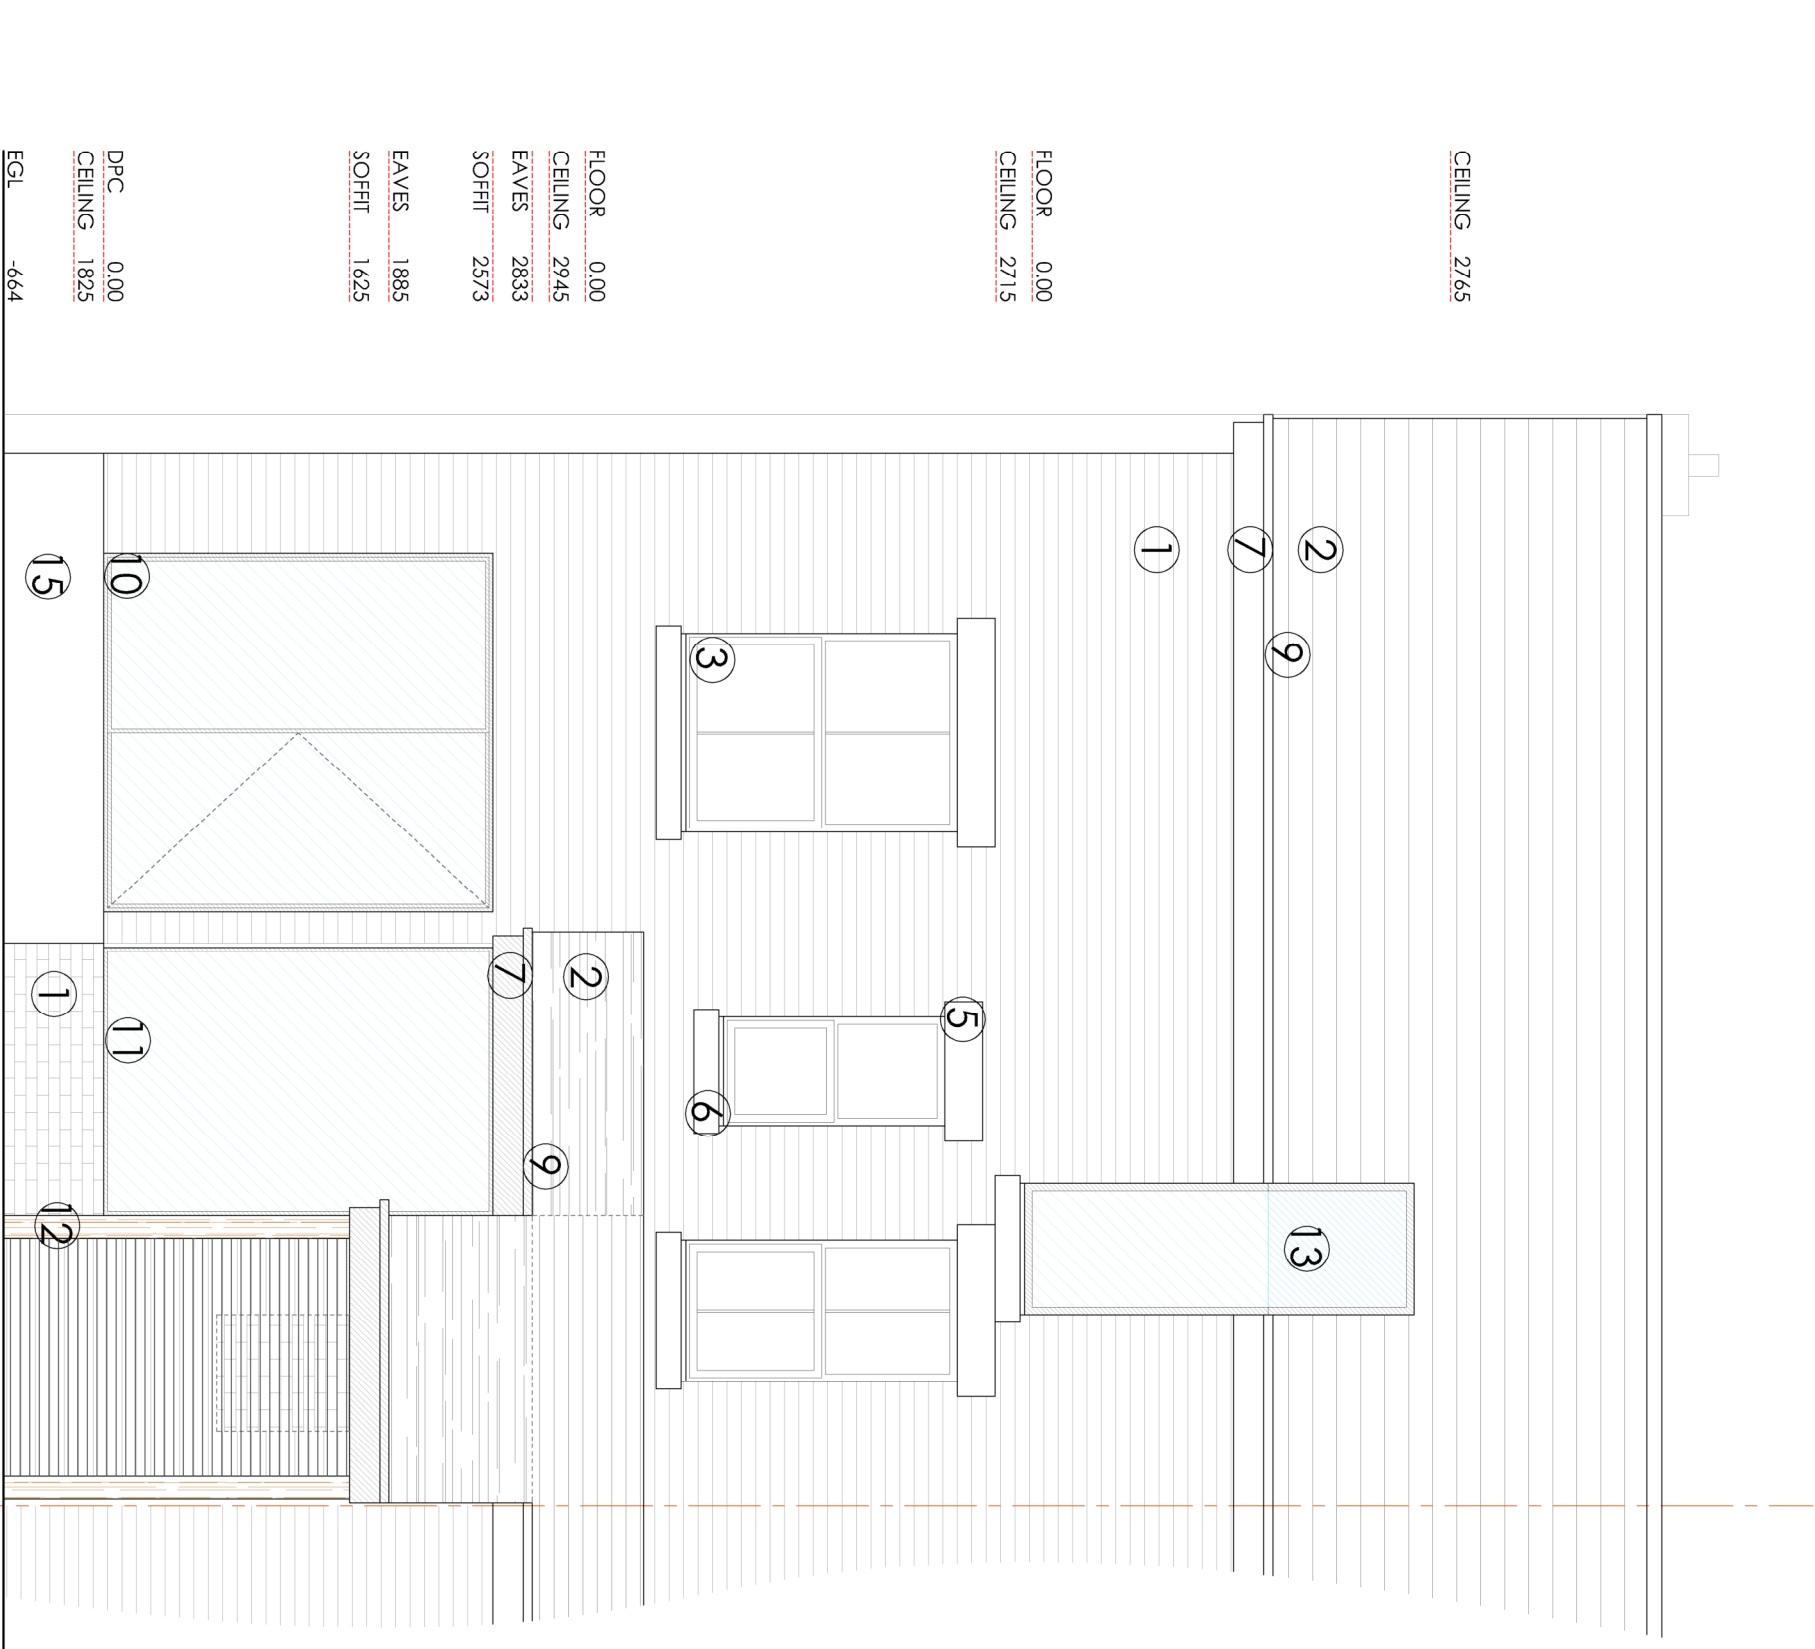

REAR ELEVATION (W)

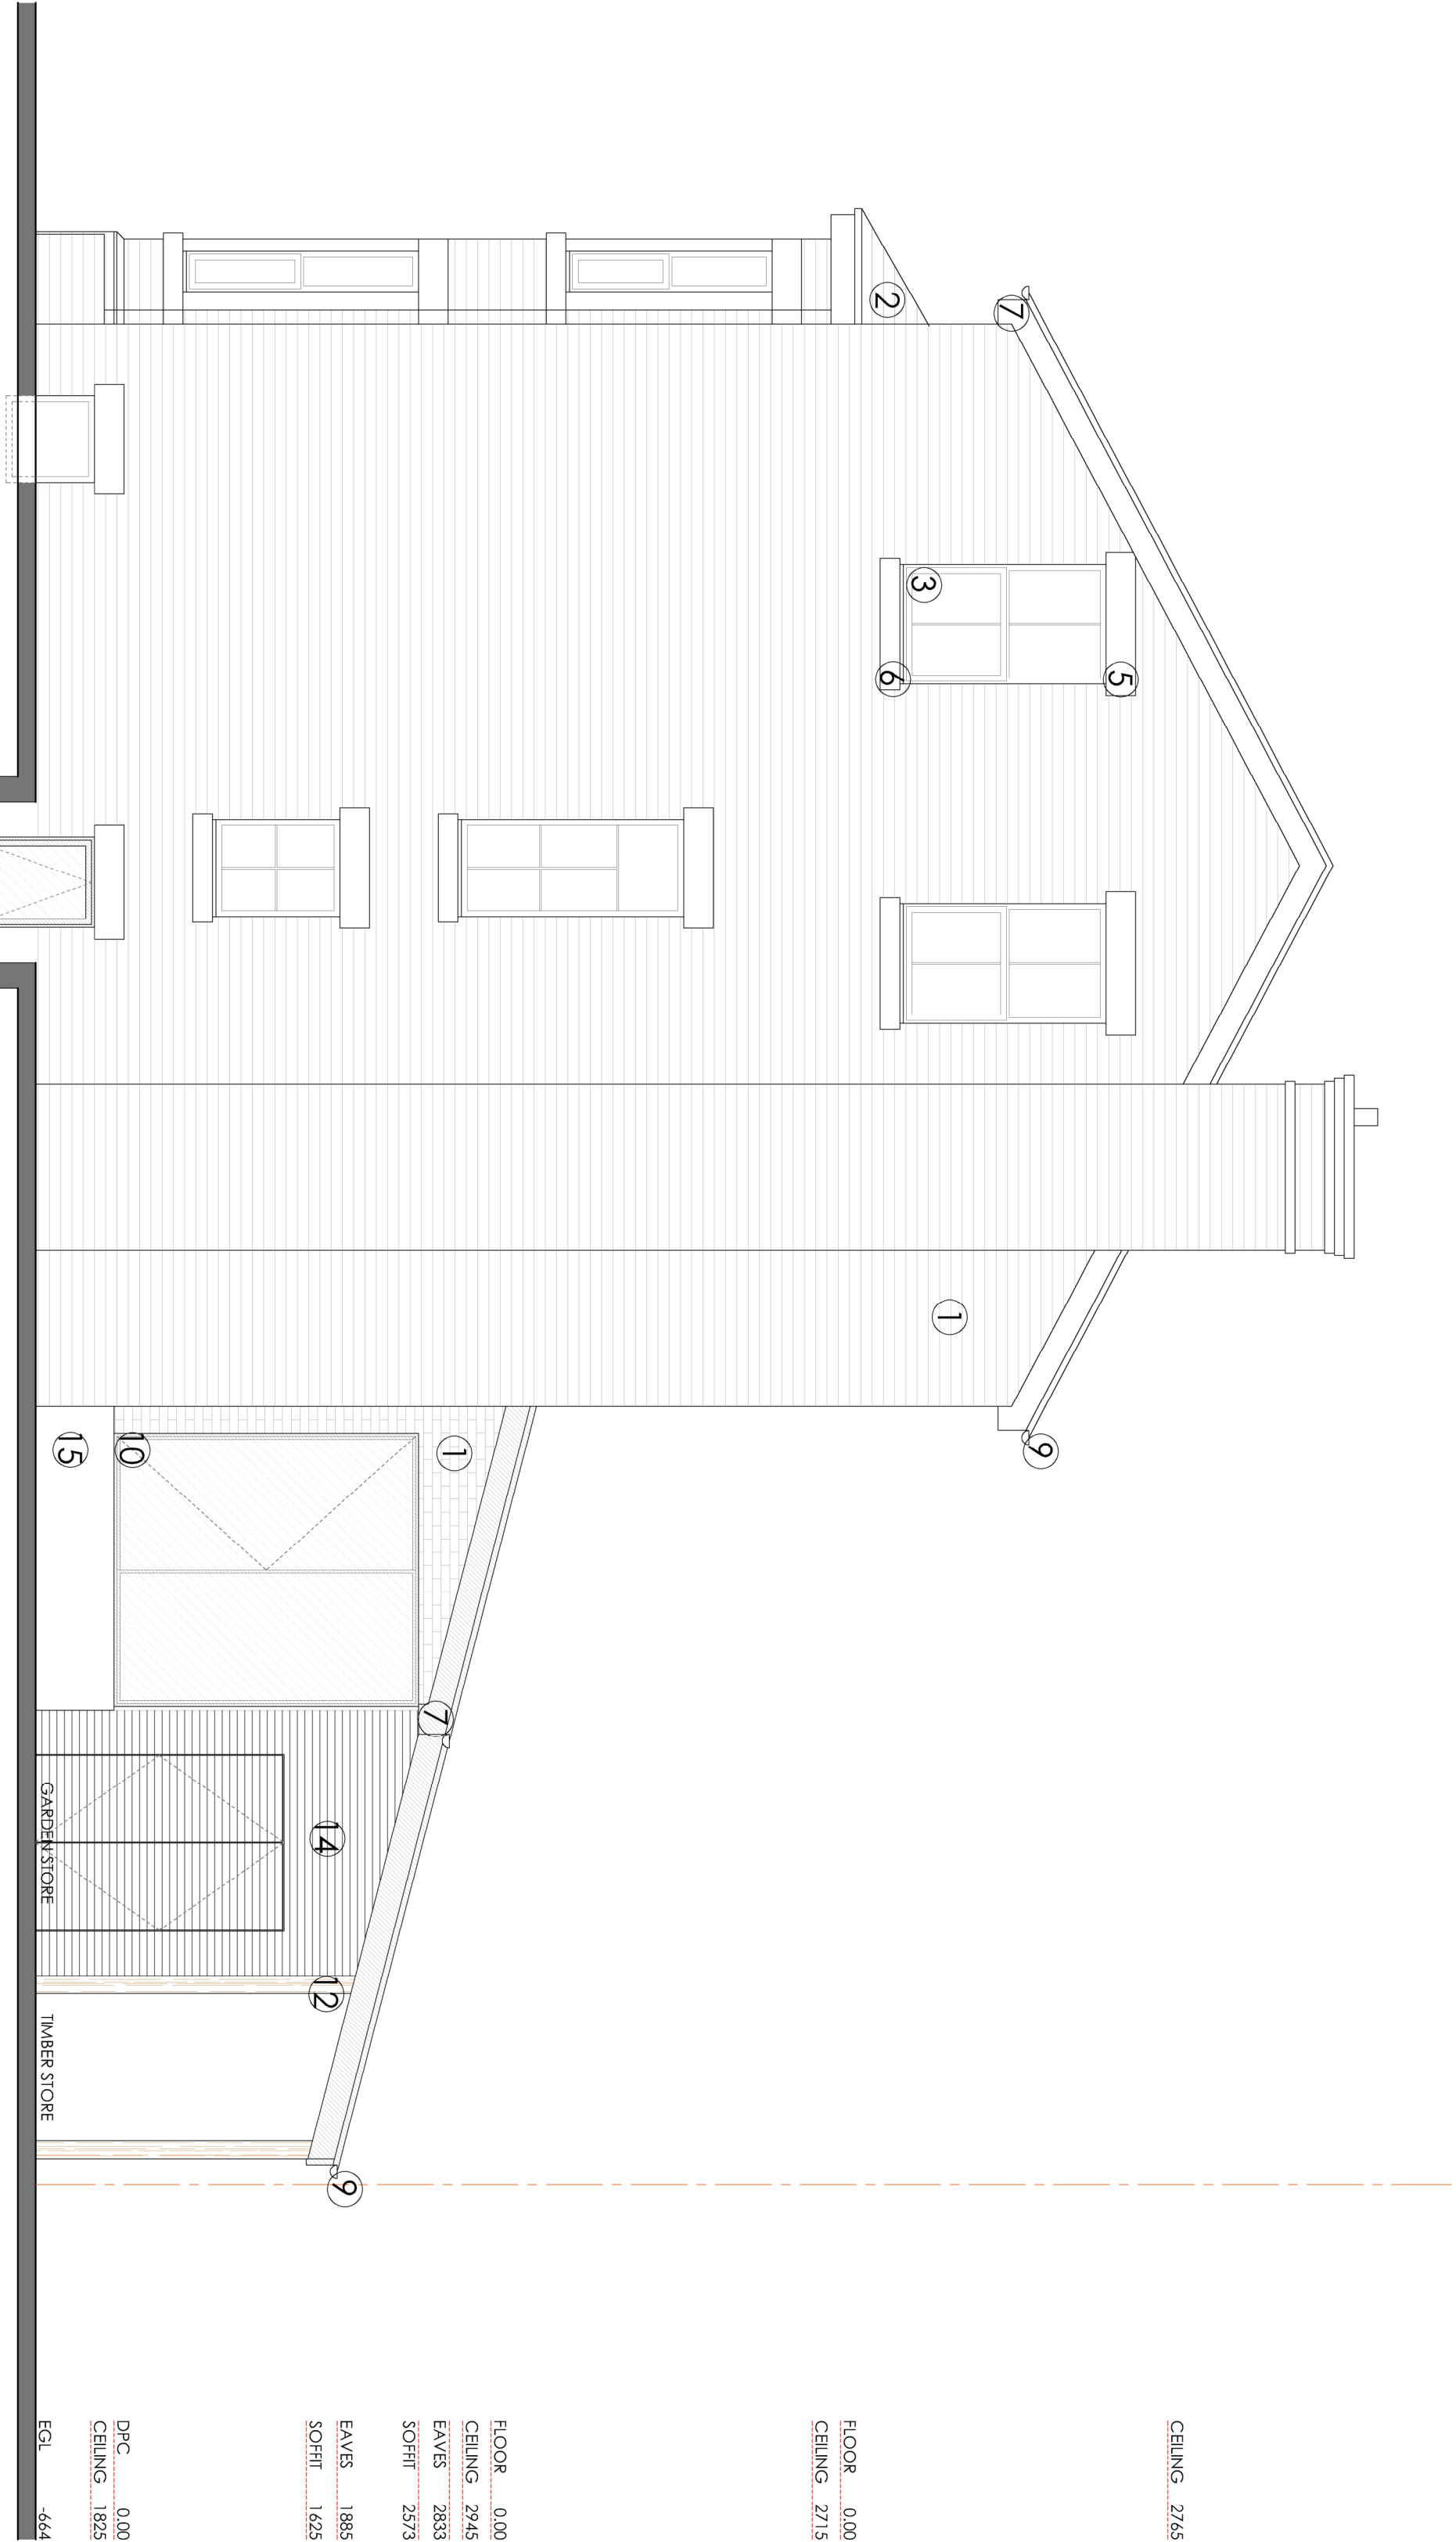

SIDE ELEVATION (N)

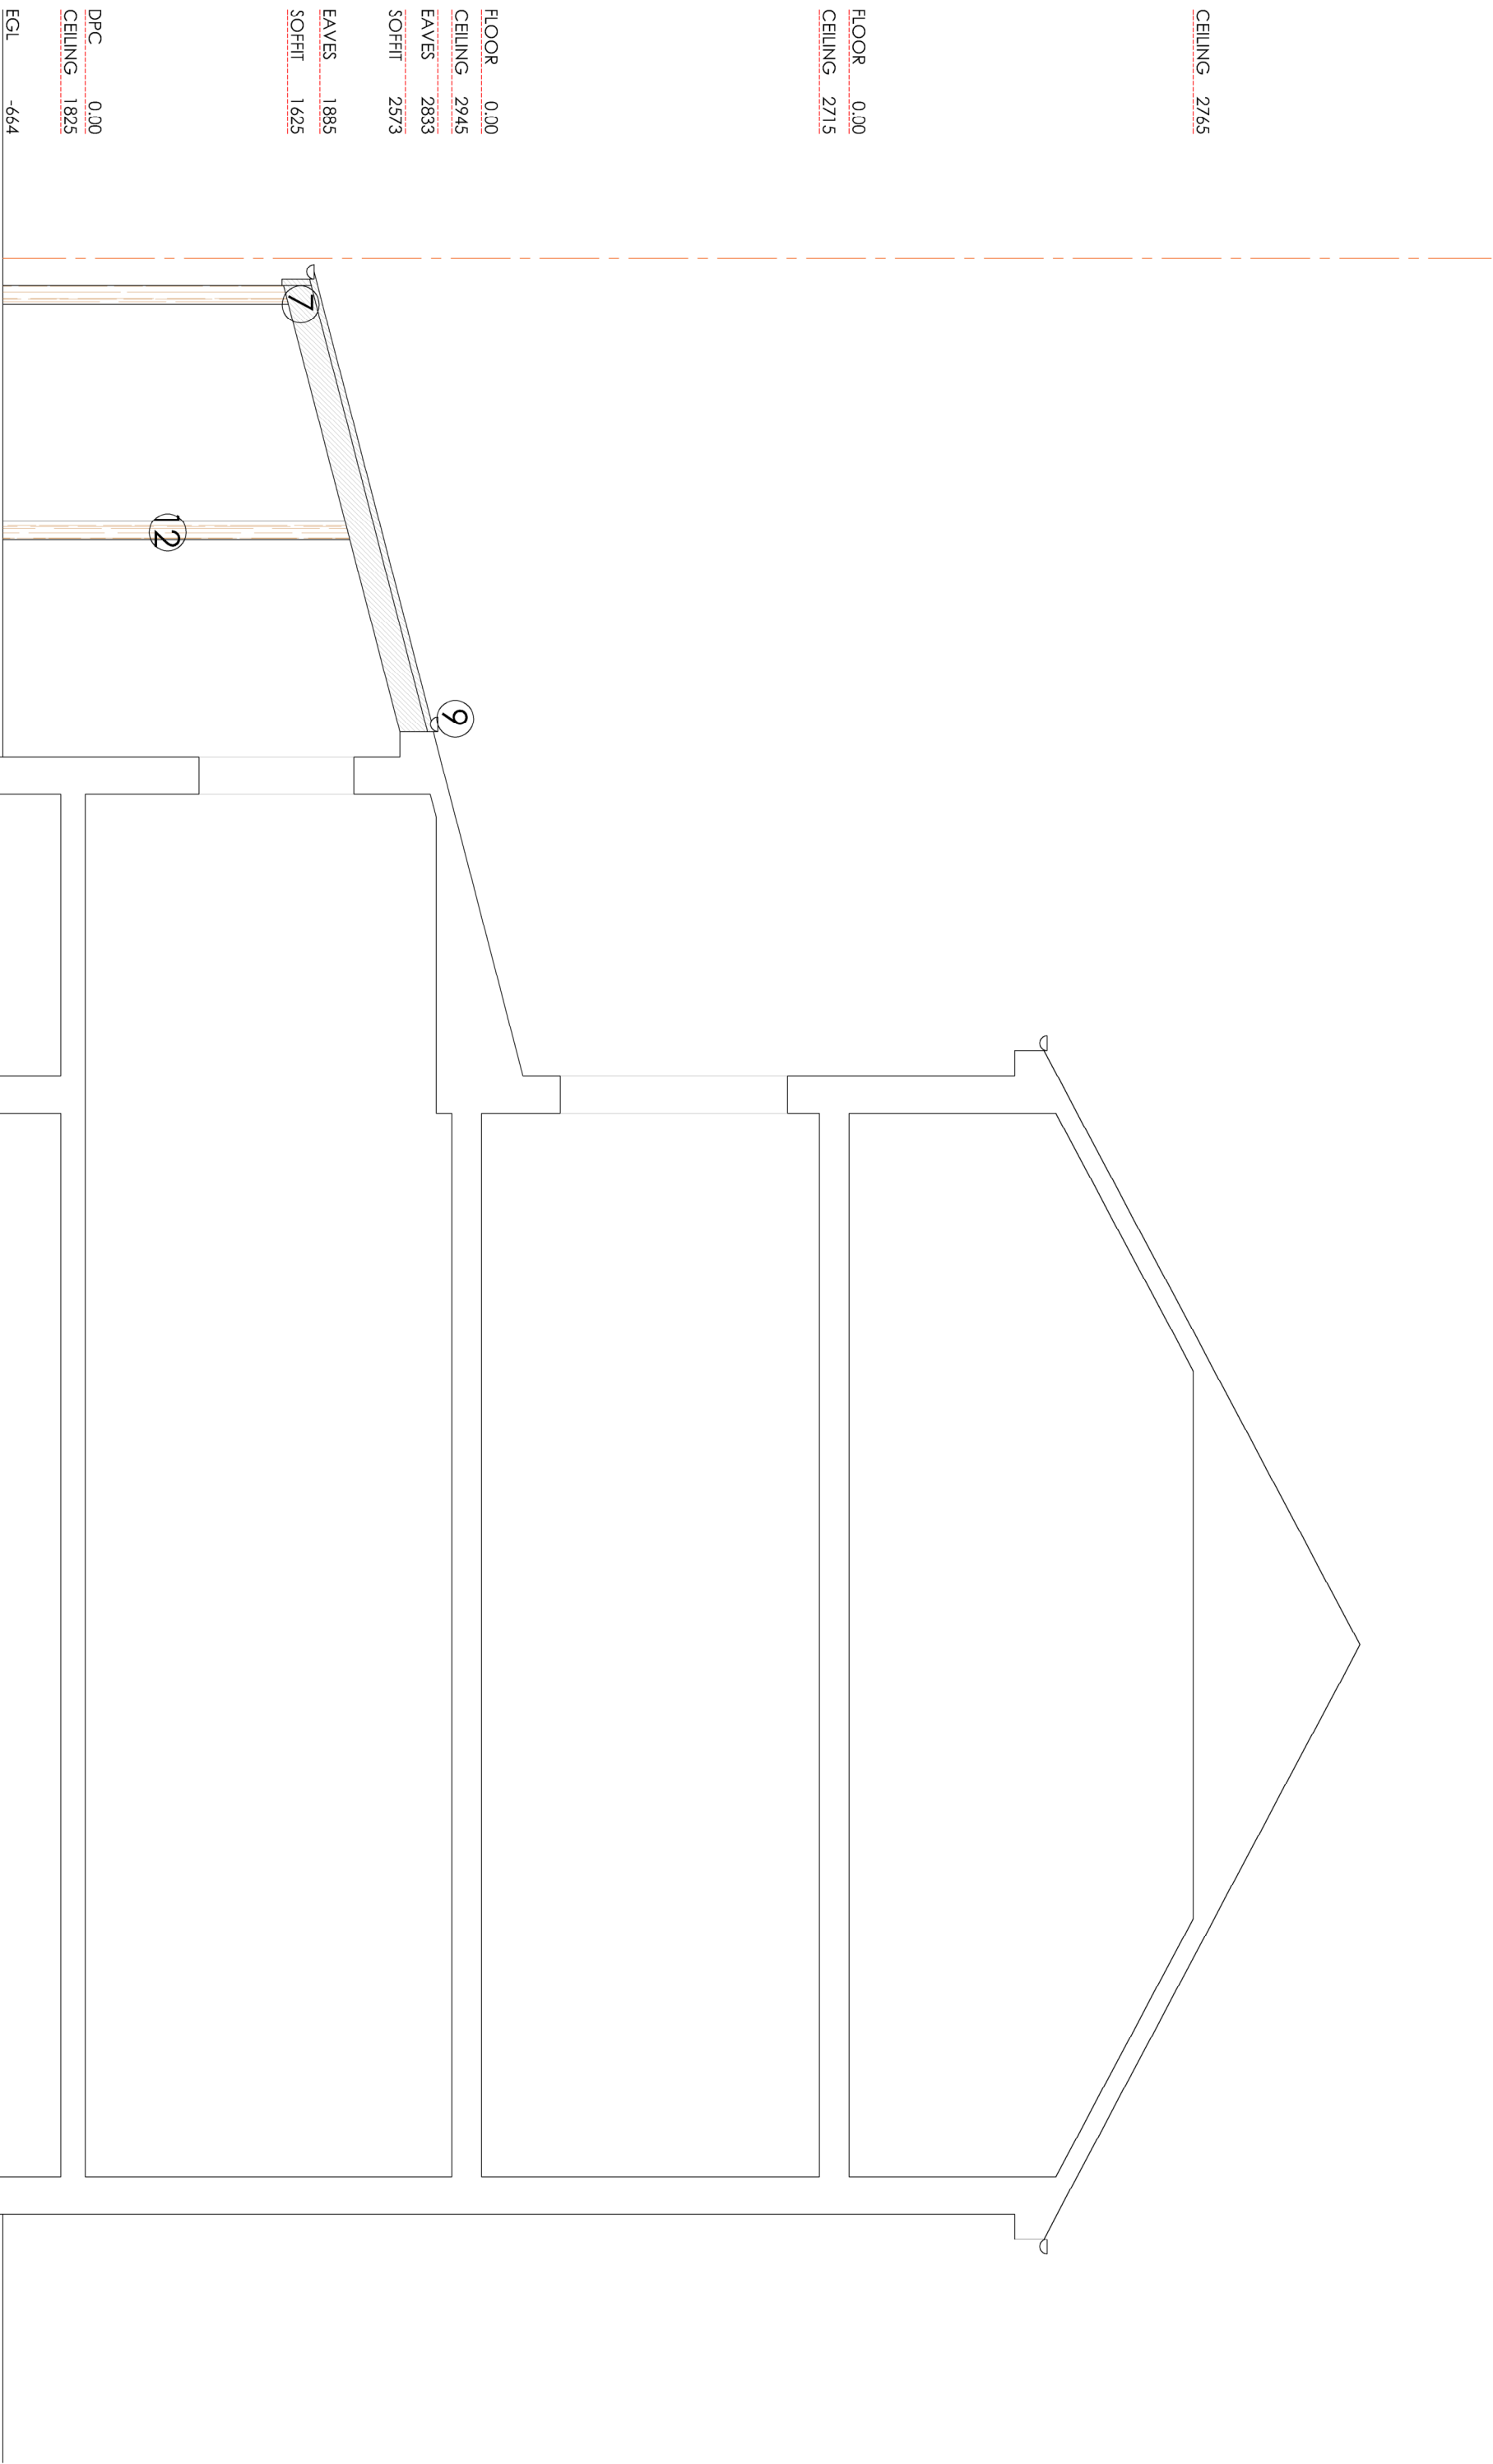

SECTION THRU (S)

