

Plant Schedule

No.	Plant	Size	Supply
21	Bergenia 'Silberlicht'	2L	
4	Betula pendula	175/200	Feathered whips, Root balled
2	Betula pendula 'Youngii'	6-8	Bare root
1	Magnolia stellata	10L - 60/80	
2	Prunus avium	08-10 Gauge	Bare root
135	Taxus baccata	3L - 40/60	

Key


Lawn

Wildflower mix

Tree

Specimen tree

Ground cover

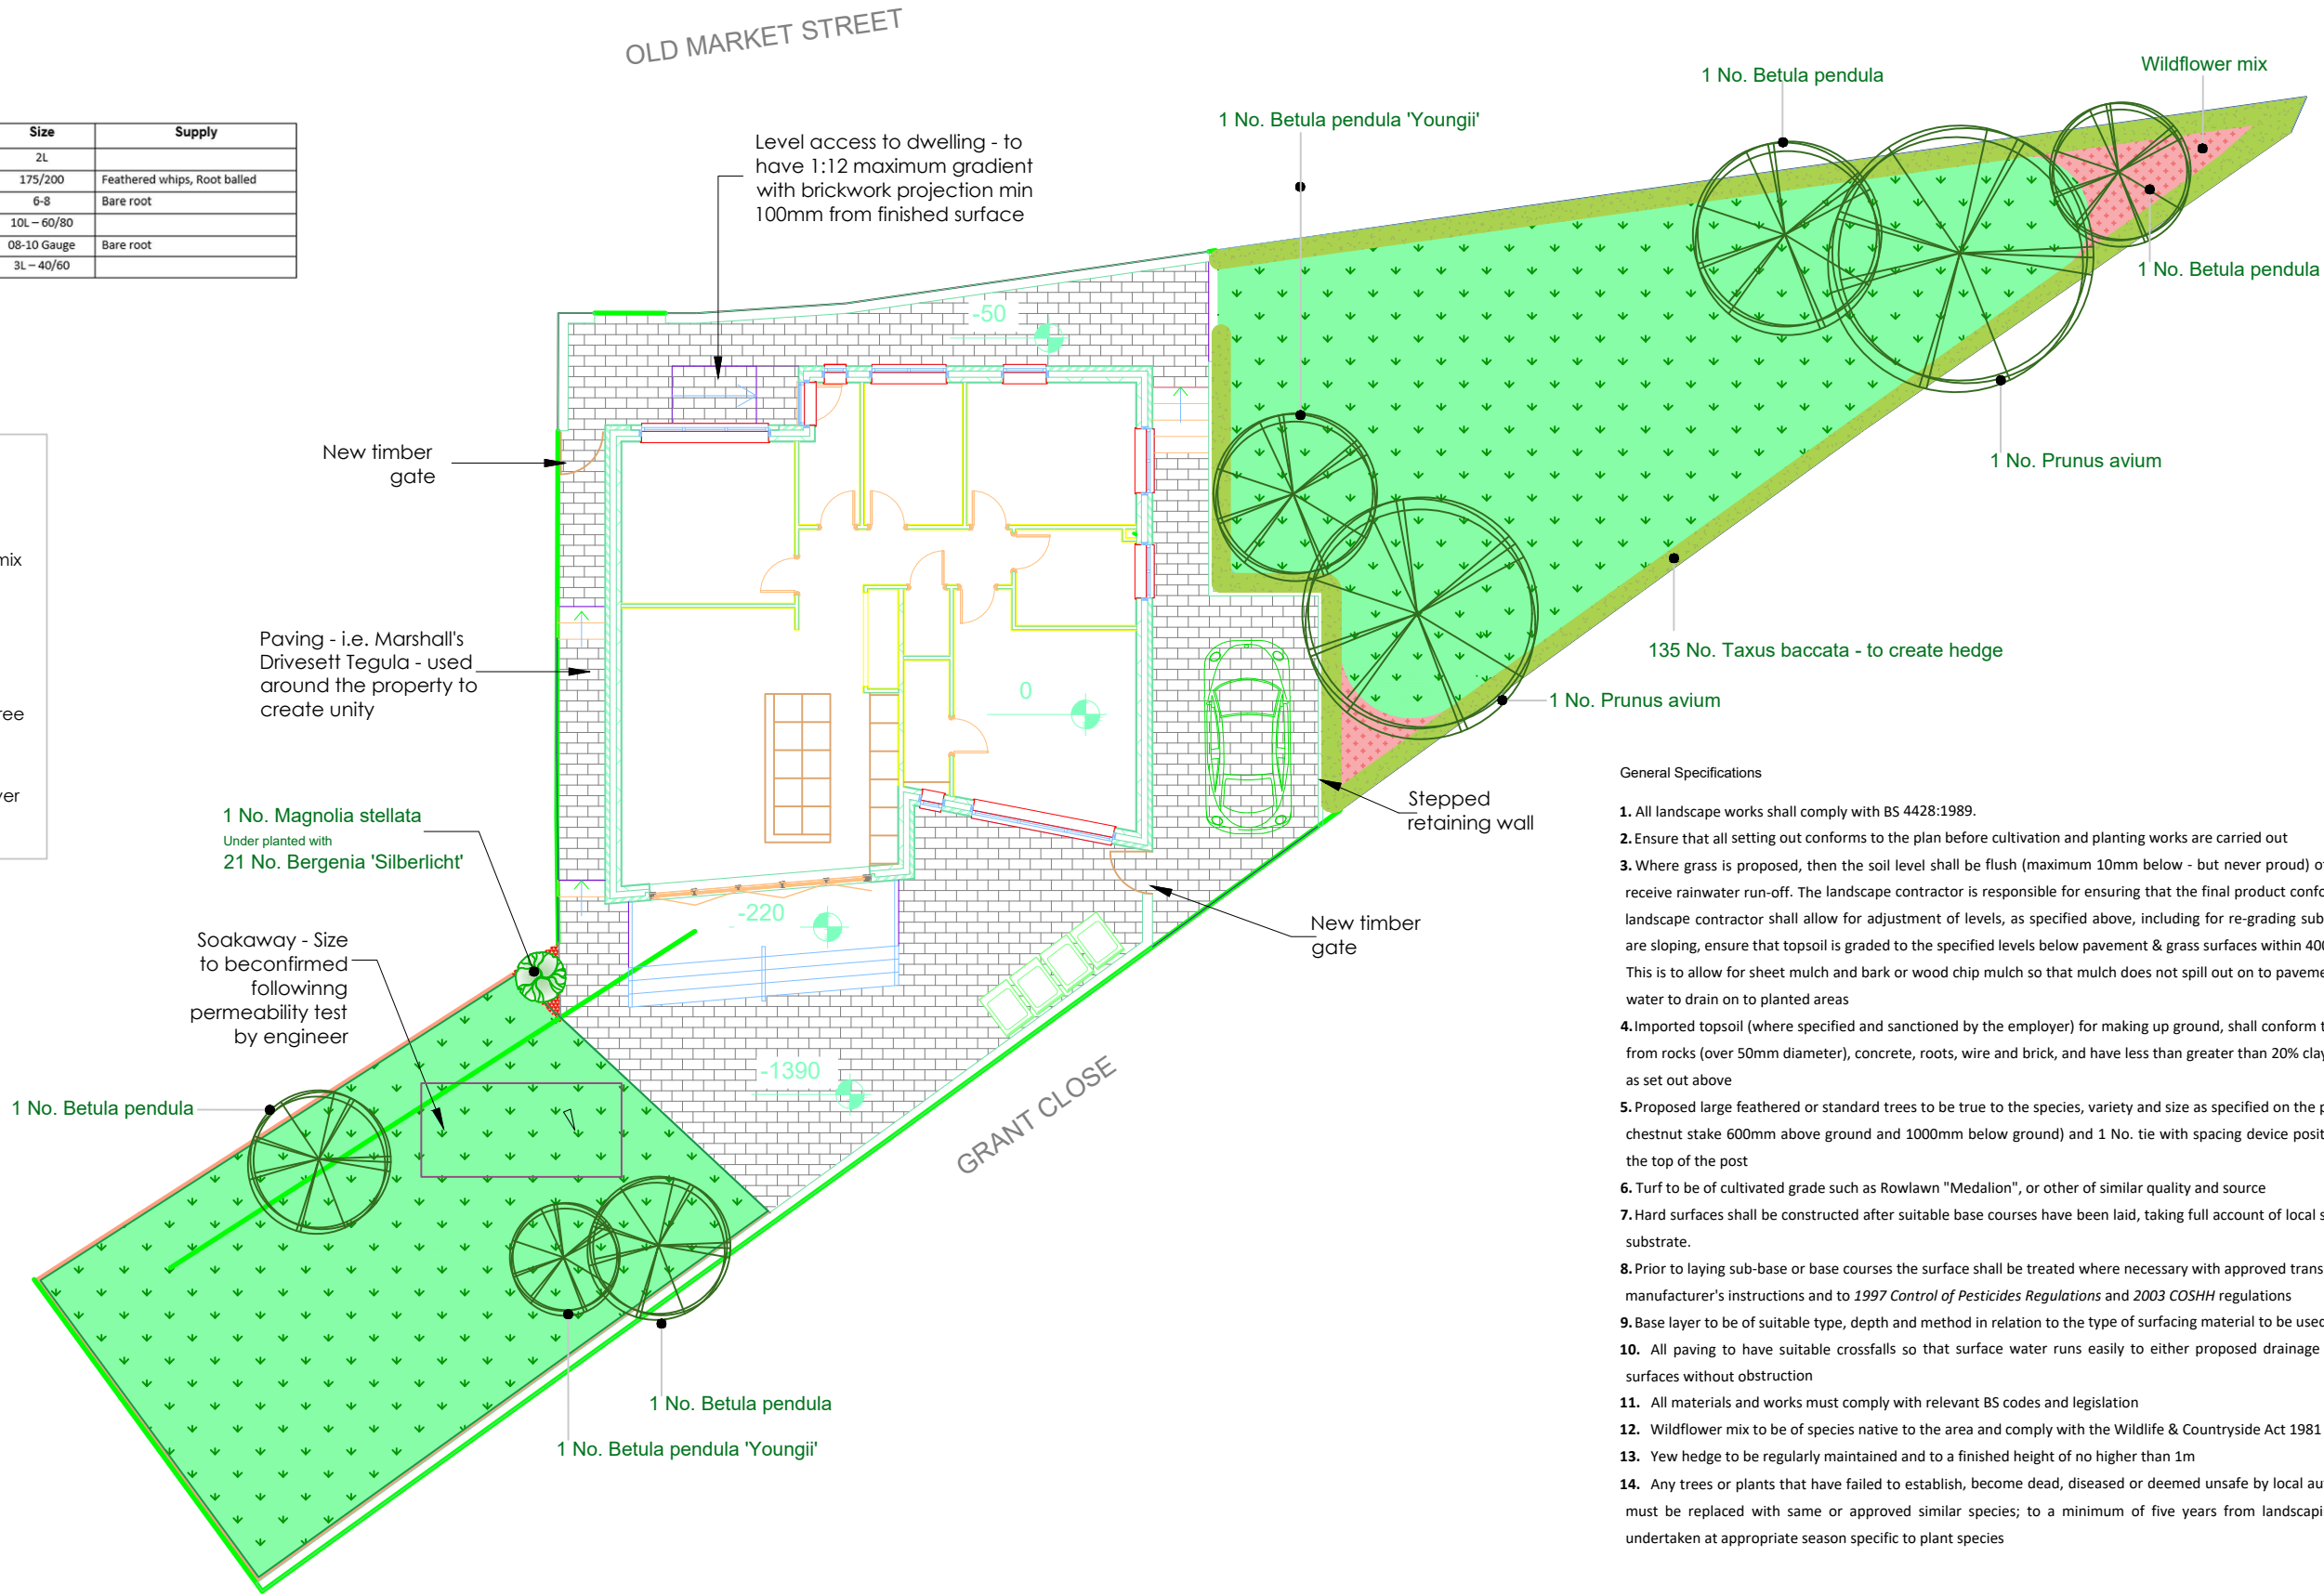

Please note:

- This plan is for guidance only and any scale indicated is only approximate.
- All dimensions to be checked and confirmed on site prior to any constructional works.
- Precise locations of plants to be confirmed on site prior to planting.
- The purpose of this plan is to indicate areas of landscaping and has been produced to work alongside proposed site development proposals.



Greenspace Design & Consultancy UK	
Title: Landscape Proposals	
Client: Old Market Street/Grant Close, Manchester. M4 8DX	
DWG No: GSD/OMS/001	Rev:
Date: June 2021	Scale: 1:150 @ A3
DWG by: S Edwards	
Tel: 01772 385253 sue@greendesignuk.co.uk	