



○ BOWKER SADLER PARTNERSHIP LIMITED
■ THIS DRAWING IS THE SUBJECT OF COPYRIGHT WHICH VESTS IN BOWKER SADLER PARTNERSHIP LIMITED. IT IS AN INFRINGEMENT OF COPYRIGHT TO REPRODUCE THIS DRAWING, BY WHATEVER MEANS, INCLUDING ELECTRONIC, WITHOUT THE EXPRESS WRITTEN CONSENT OF BOWKER SADLER PARTNERSHIP LIMITED WHICH RESERVES ALL ITS RIGHTS.
BOWKER SADLER PARTNERSHIP LIMITED ASSERTS ITS RIGHTS TO BE IDENTIFIED AS THE AUTHOR OF THIS DESIGN
■ DRAWING NOT TO BE SCALED.
■ REPORT ERRORS & OMISSIONS TO ARCHITECT.
■ CHECK ALL DIMENSIONS ON SITE
■ DRAWING TO BE READ IN CONJUNCTION WITH THE HEALTH AND SAFETY PLAN AND ALL RELEVANT RISK ASSESSMENTS

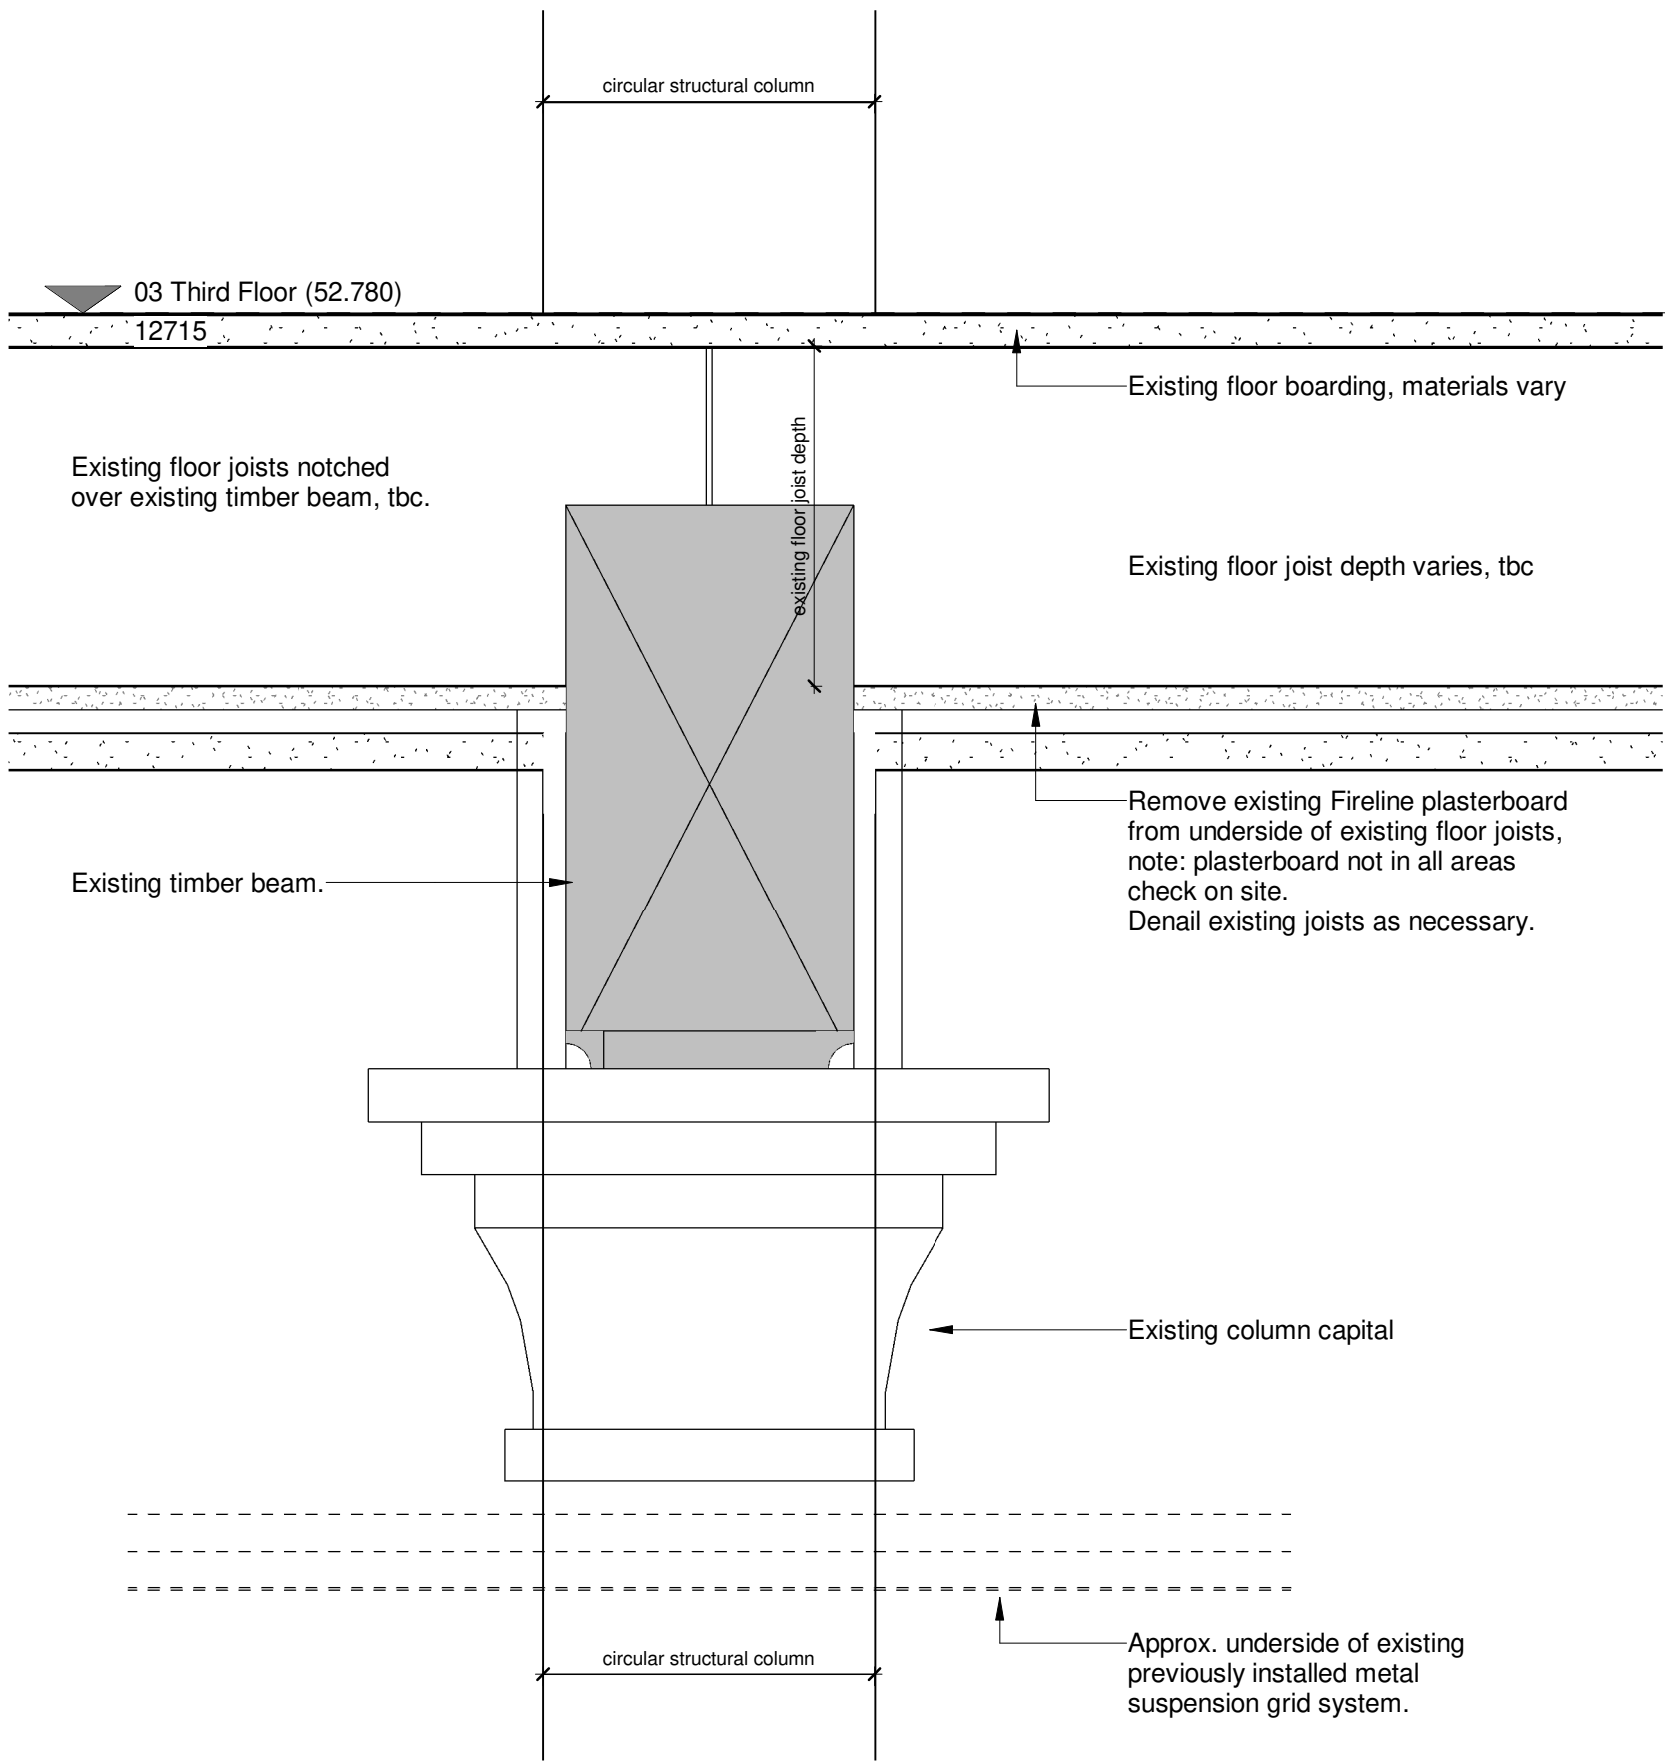


Existing Floor and Column intersection

1 : 5

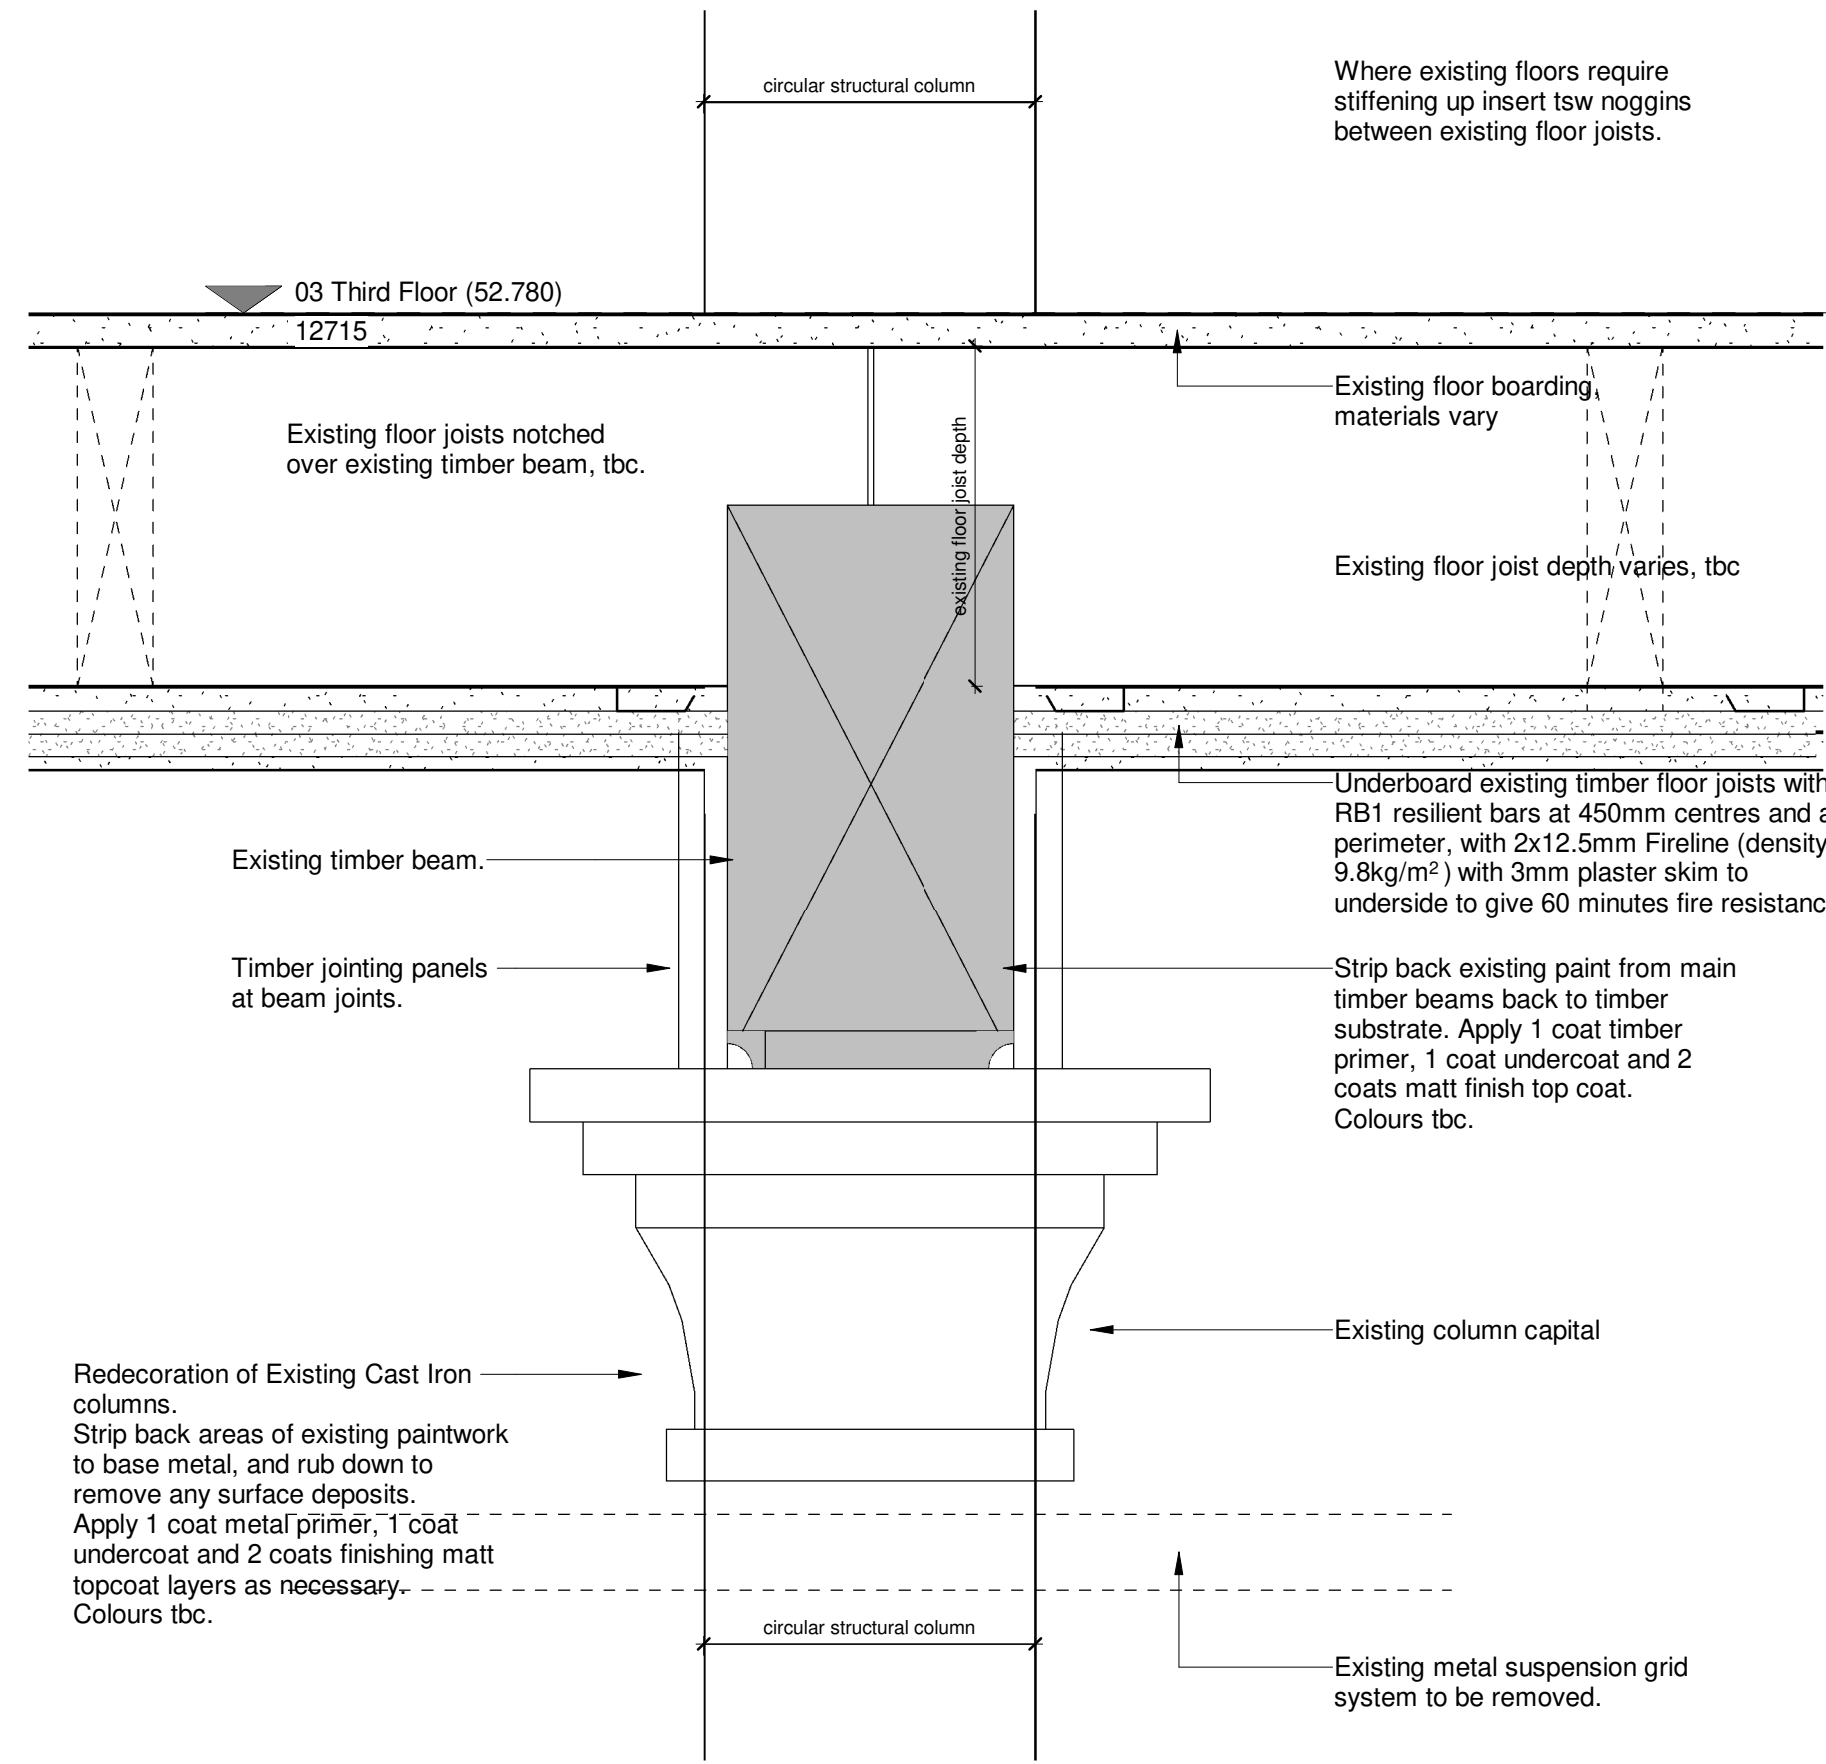


Proposed Floor and Column intersection

1 : 5

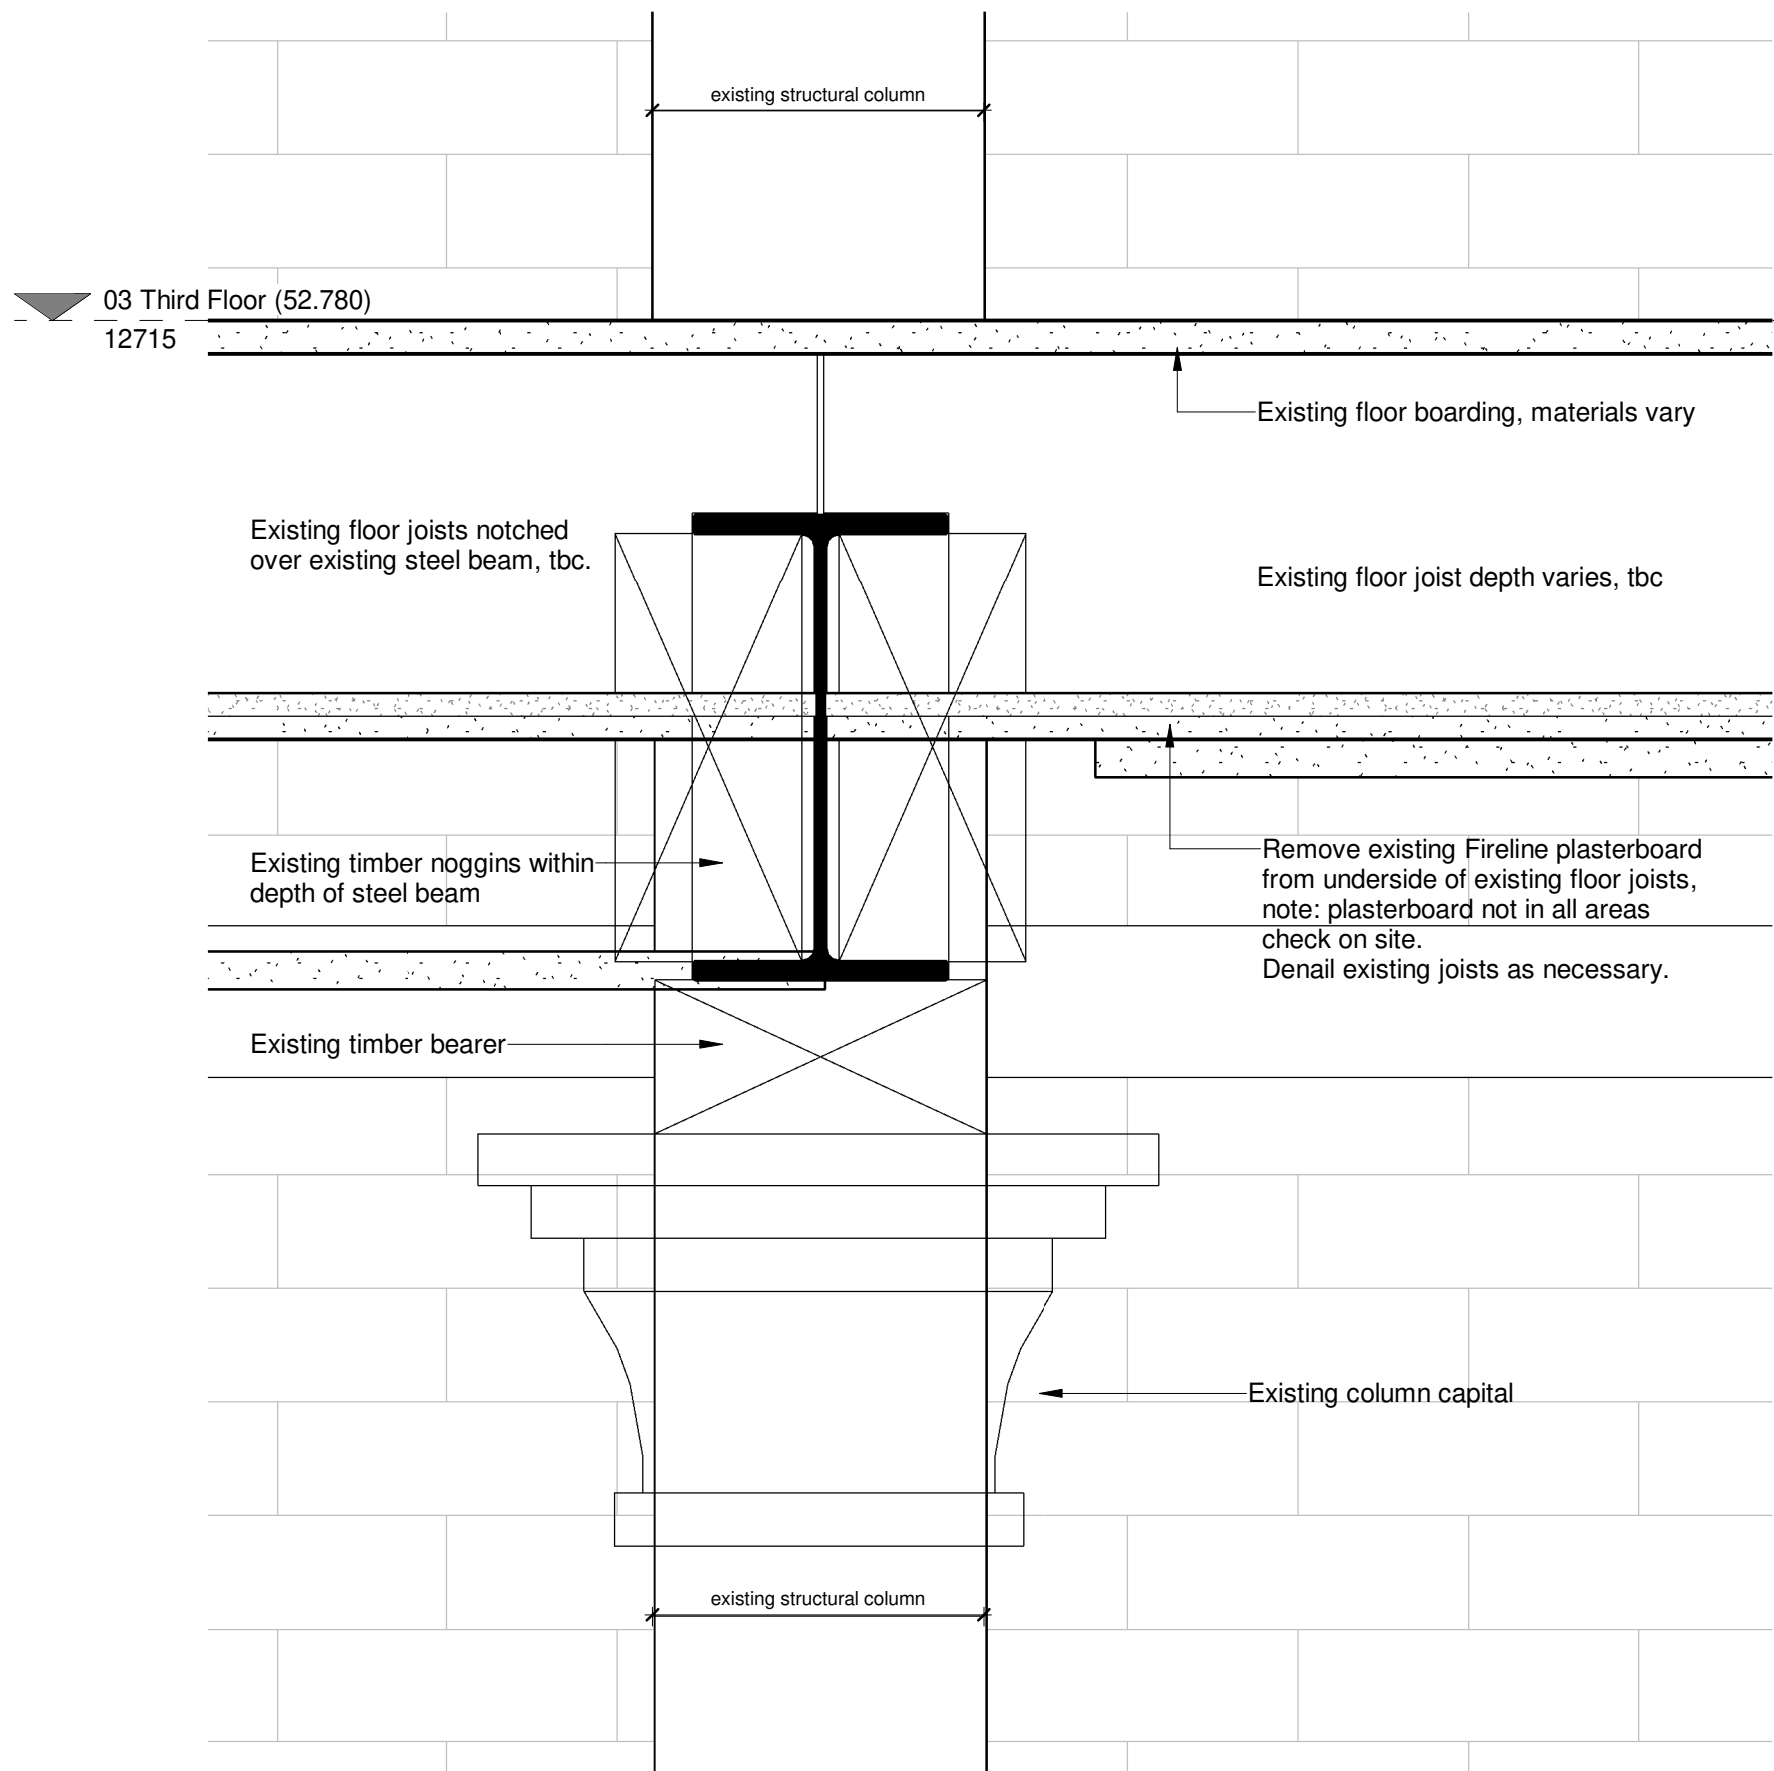

Existing Floor and Column steel beam intersection

1 : 5

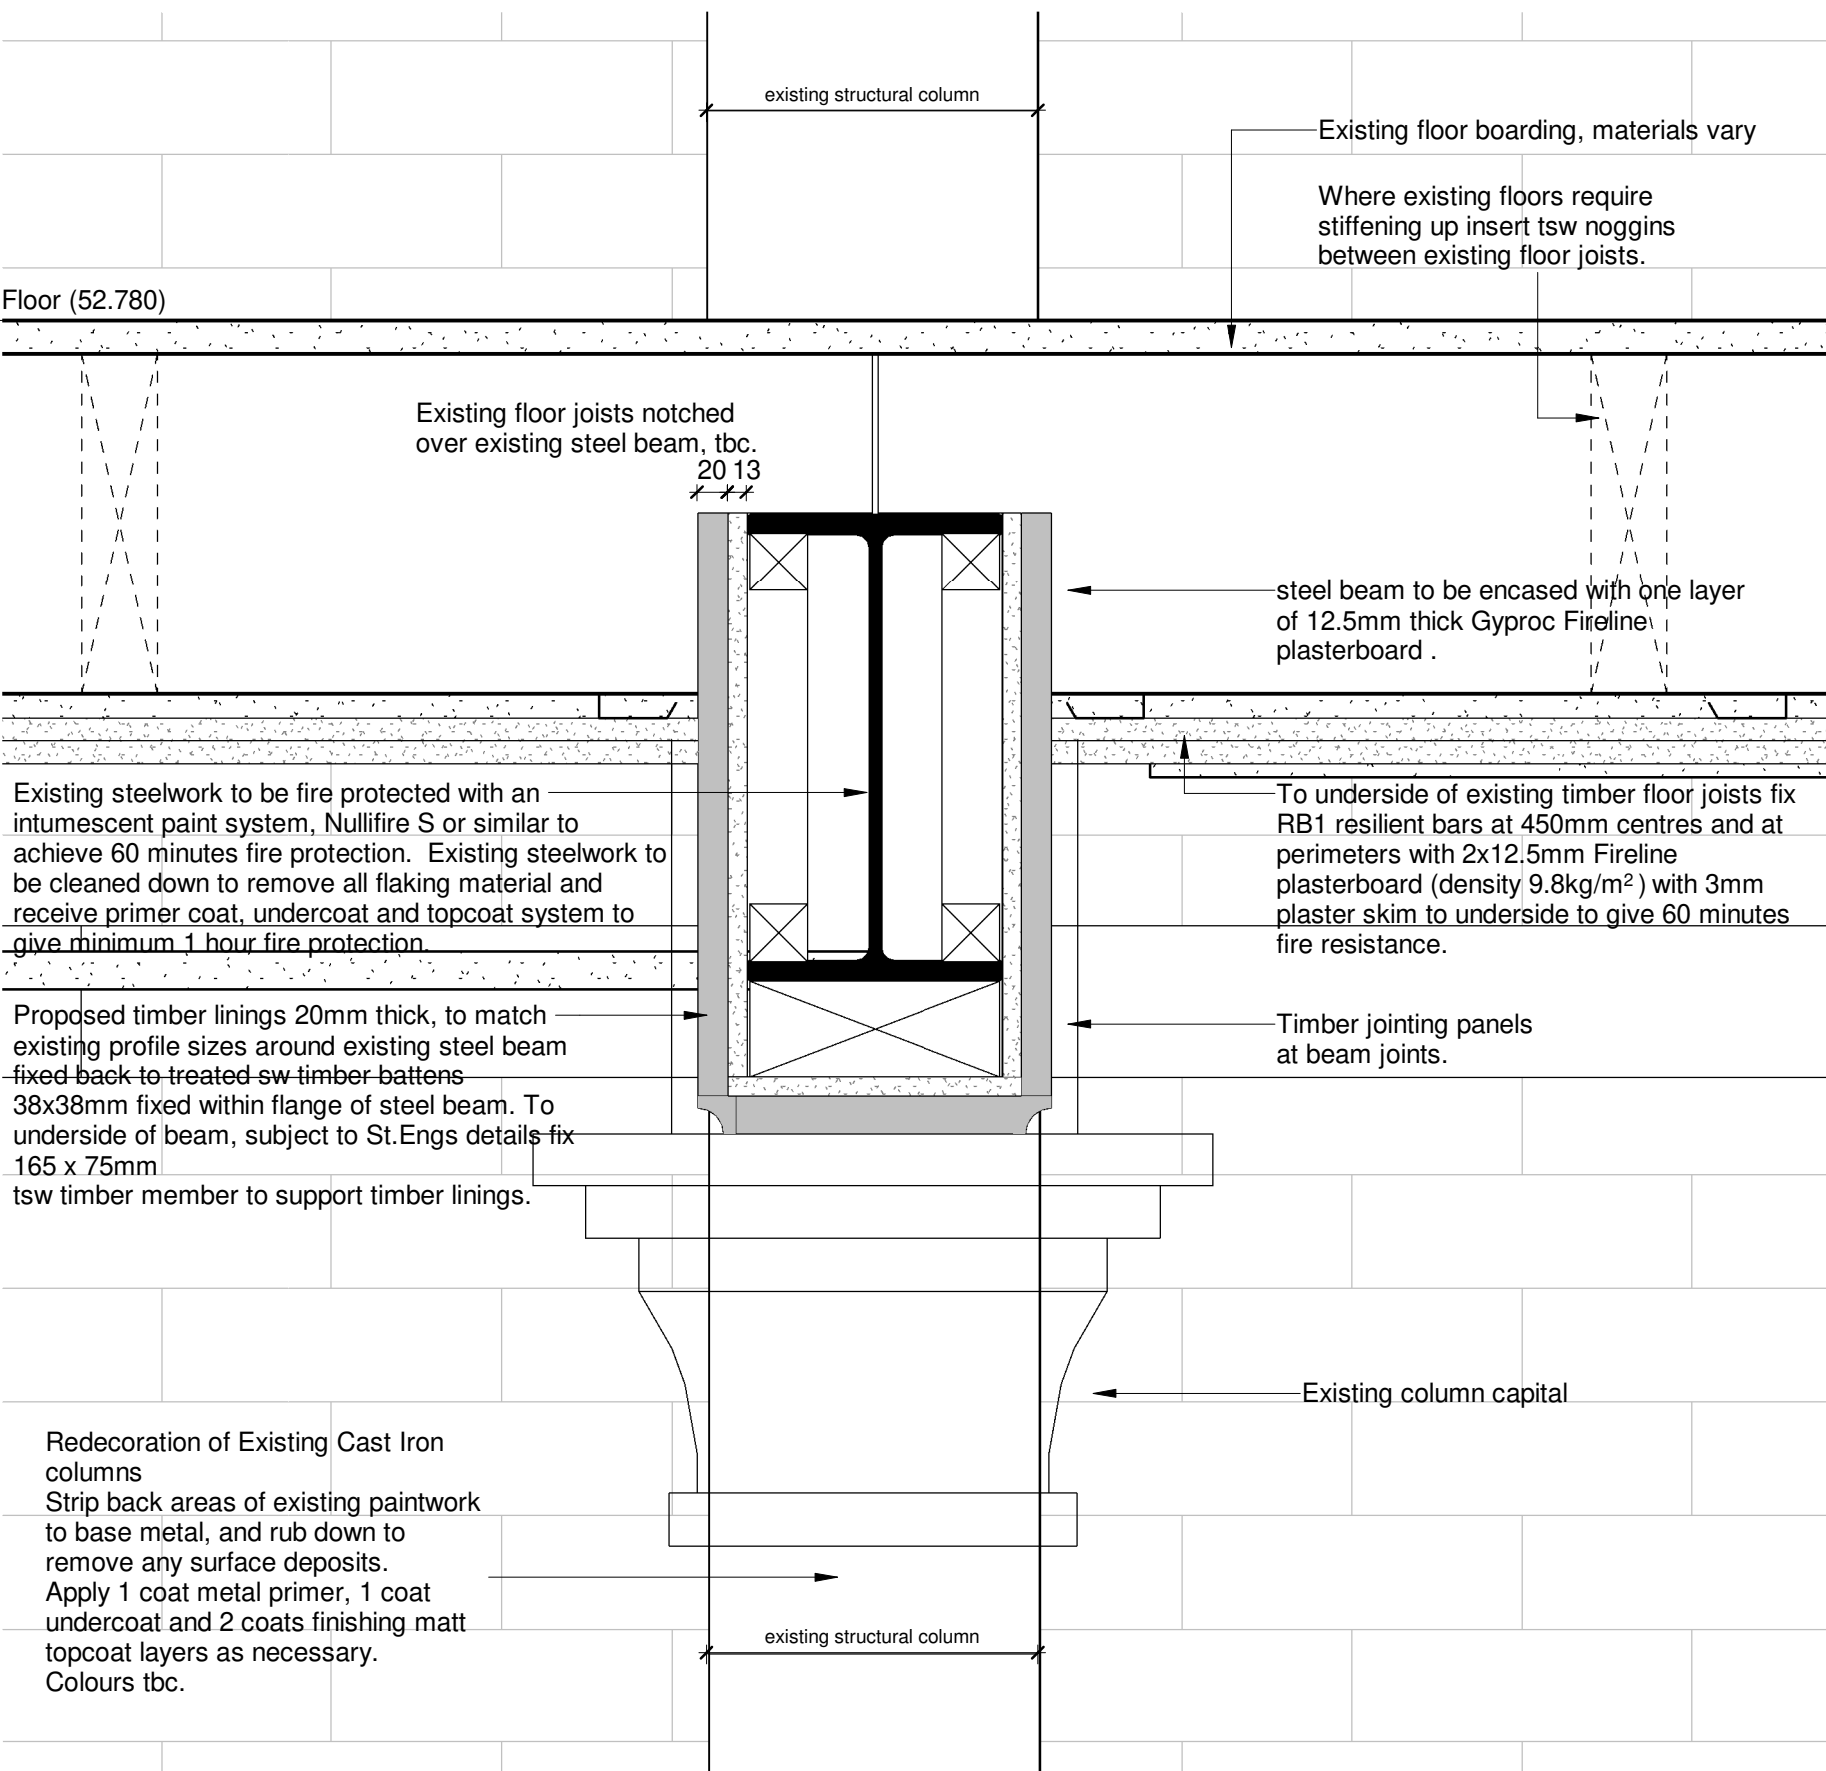

Proposed Floor and Column steel beam intersection

1 : 5

B 02.08.21 CP Reissued for Planning DL
A 19.08.19 CP Updated for Tender DL

REV. DATE DRN. CHKD.

PROJECT
Princess House, 105-107
Princess Street Manchester

CLIENT
Lapwine Ltd

DRAWING
Typical Ceiling Details

SCALE 1 : 5 SHEET SIZE @ A1 DRAWN CP CHECKED DL DATE 10.07.2019

BOWKER SADLER ARCHITECTURE
A: Hatherlow House, Hatherlow, Romiley, Stockport SK6 3DY
T: 0161 406 7333
E: office@bowker-sadler.co.uk
W: www.bowker-sadler.co.uk

JOB No 18-094 DRAWING No 6002 REVISION B
STATUS PLANNING

