
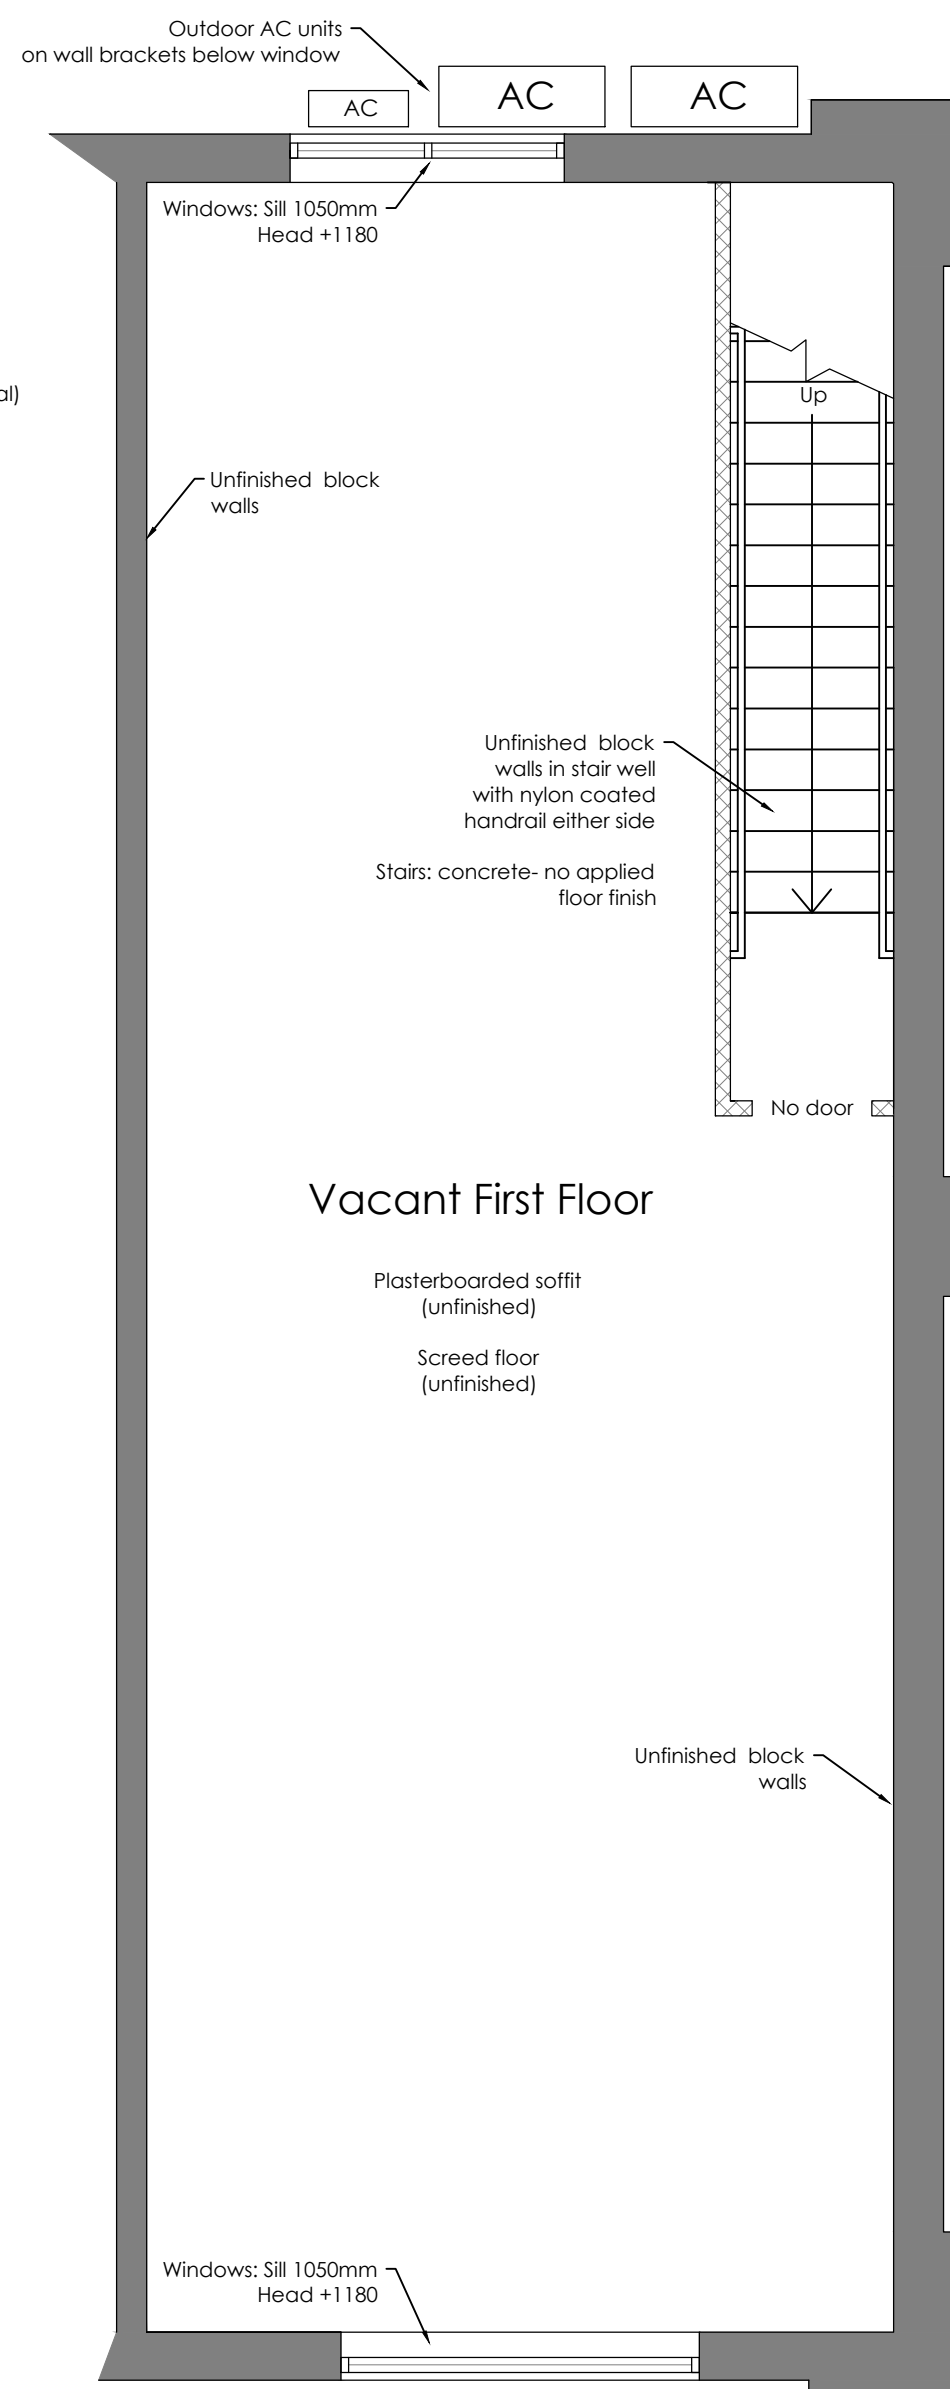


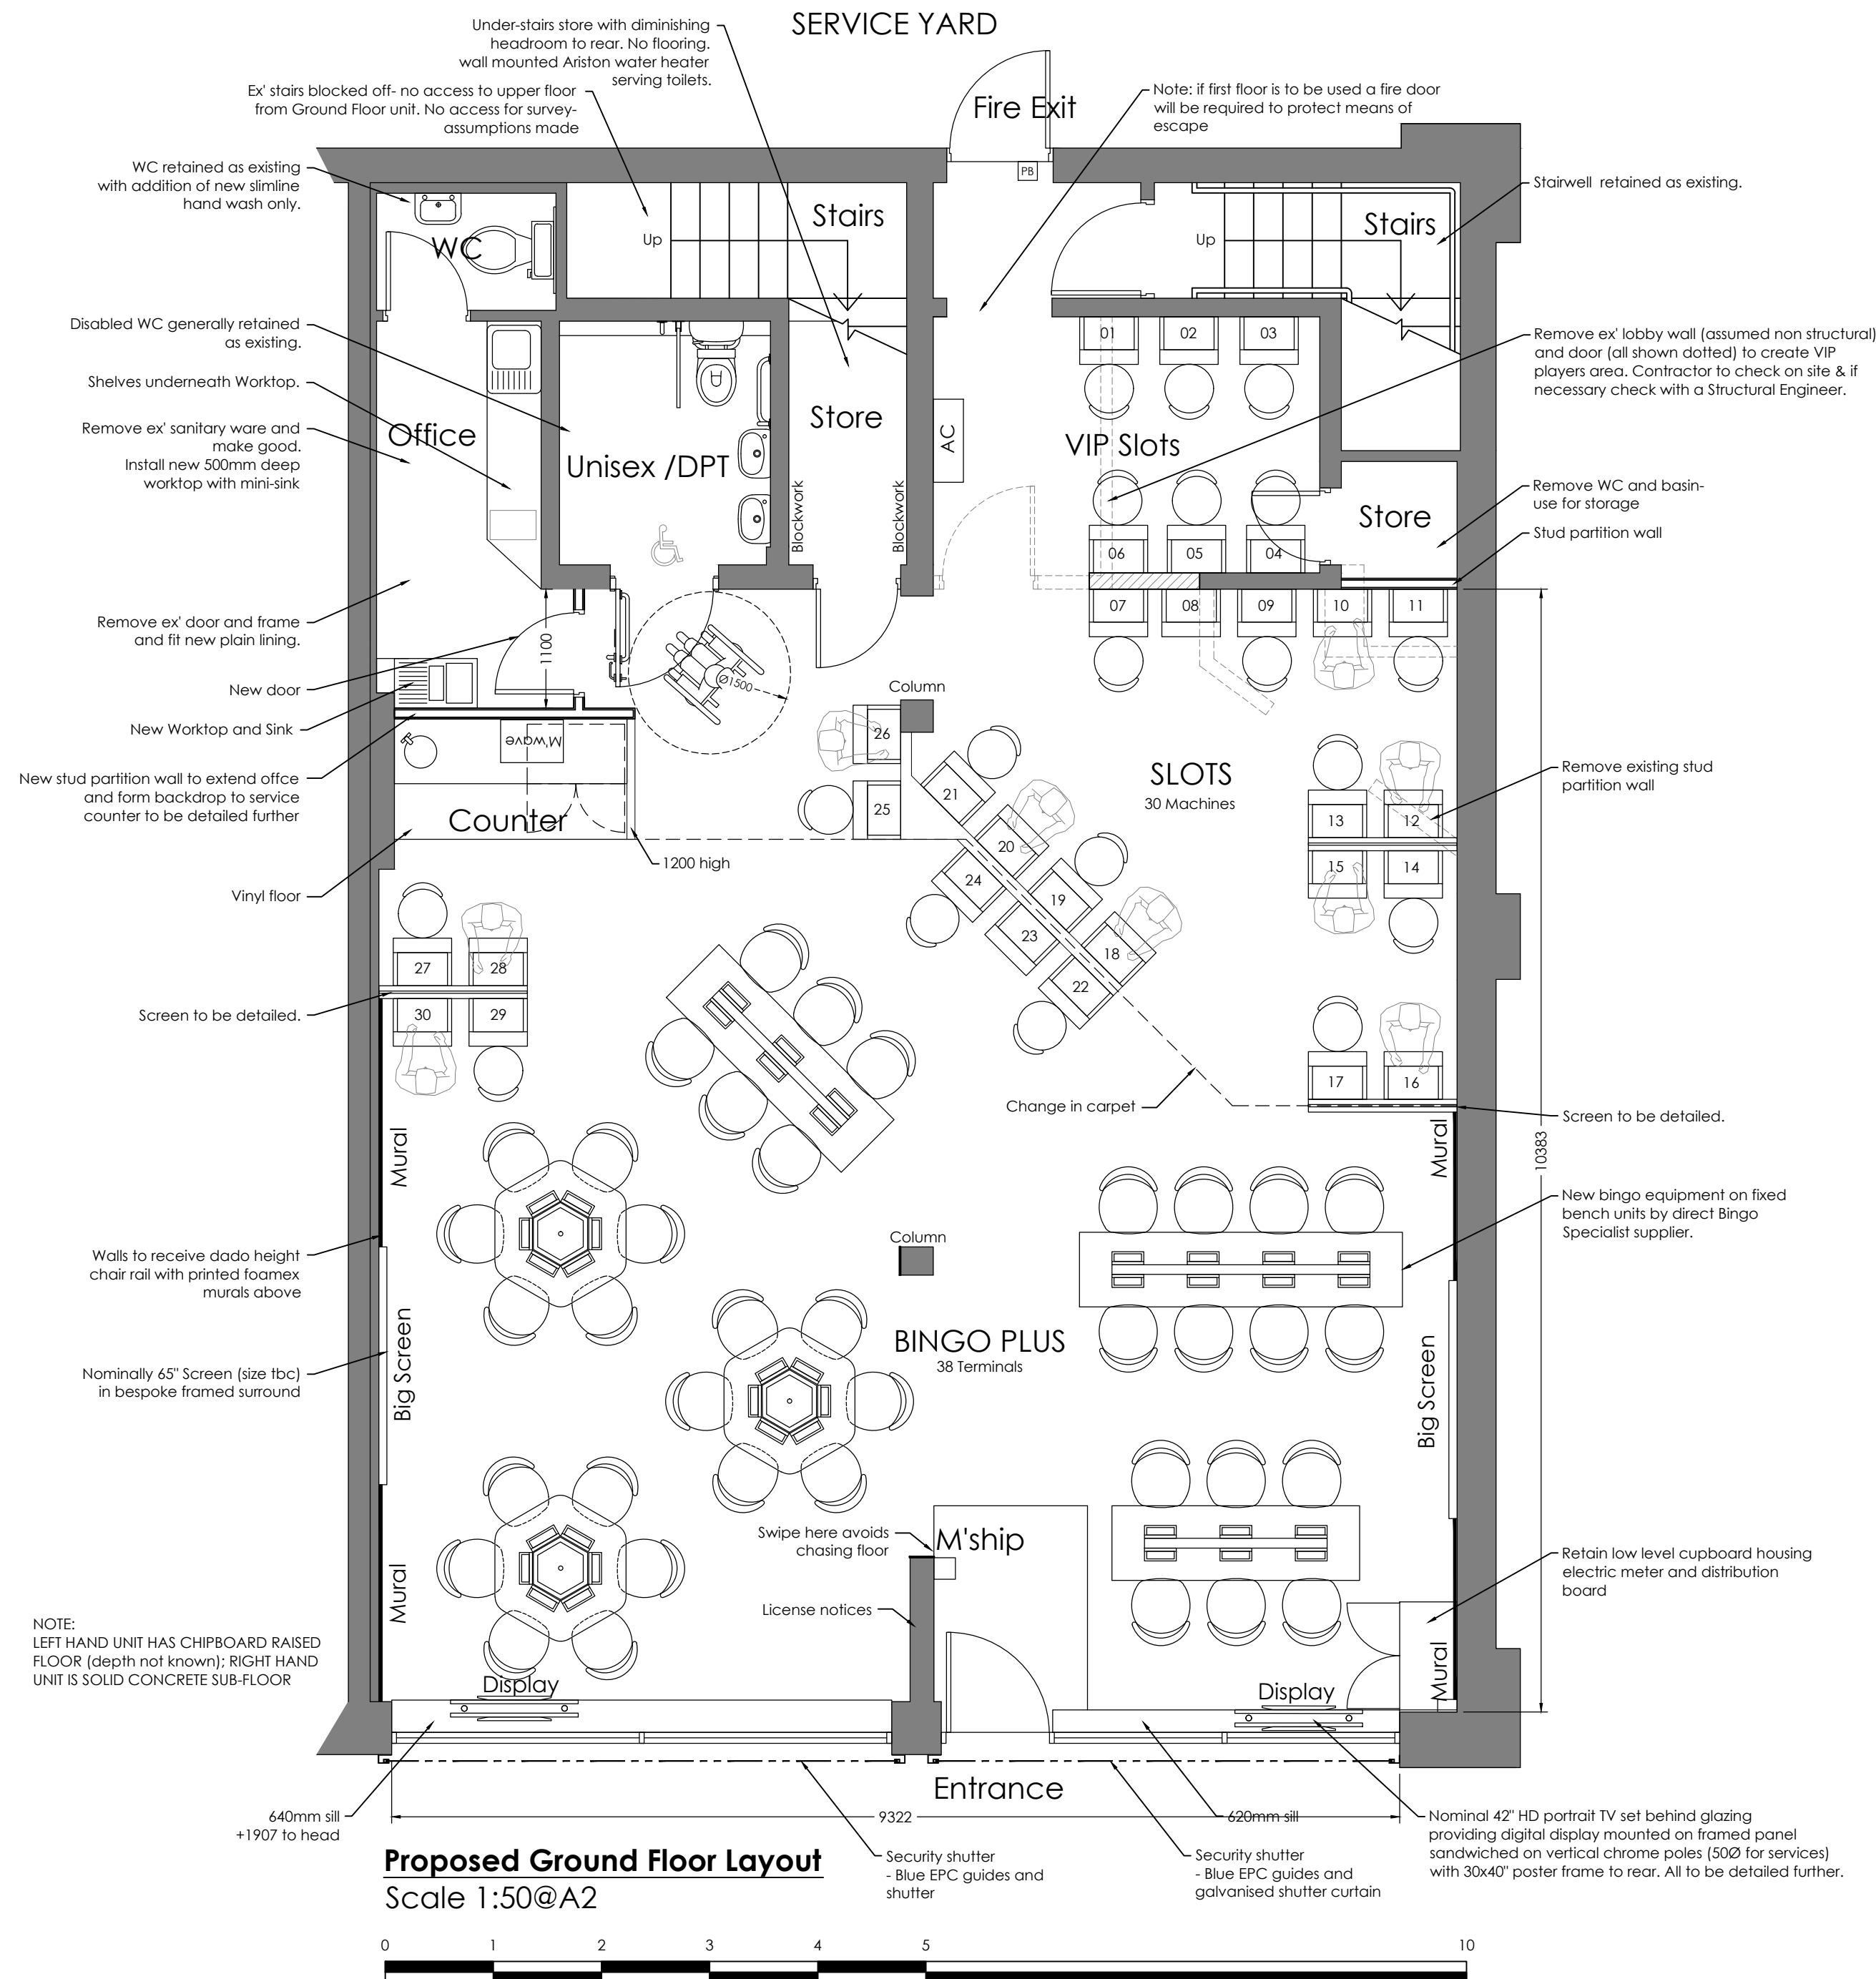

this drawing remains the property of fisch design limited
and duplication of this drawing in whole or any part is
strictly forbidden without prior written permission from fisch
design ltd

all structural alterations are to be approved by a structural engineer

do not scale from this drawing. all dimensions to be checked on site

Rev C 05.07.21 SG - Transferred to measured survey layout & First Floor added
Rev B 01.07.21 SG - Electrics housing added reducing front table to 6 playing positions.
Rev A 28.06.21 SG - Re-drawn after site visit/ survey.

DWG NO:	1871-02		REVISION:	C
CLIENT:	LOL Entertainment Ltd			
PROJECT:	North City Shopping Centre 22 Lee Road Harpurhey Manchester M9 4DH			
TITLE:	LOL Bingo Harpurhey Proposed Layout ILLUSTRATIVE PLAN ONLY			
ORIGIN:	SG	CHECKED:	SG	
SCALE:	1:50@A2	DATE:	06.07.21	
		FISCH DESIGN LTD 1 HERITAGE BUSINESS CENTRE DERBY ROAD, BELPER DERBYSHIRE, DE56 1SW		
+44 (0)1773 828222 / WWW.FISCHDESIGN.CO.UK / MAIL@FISCHDESIGN.CO.UK				