



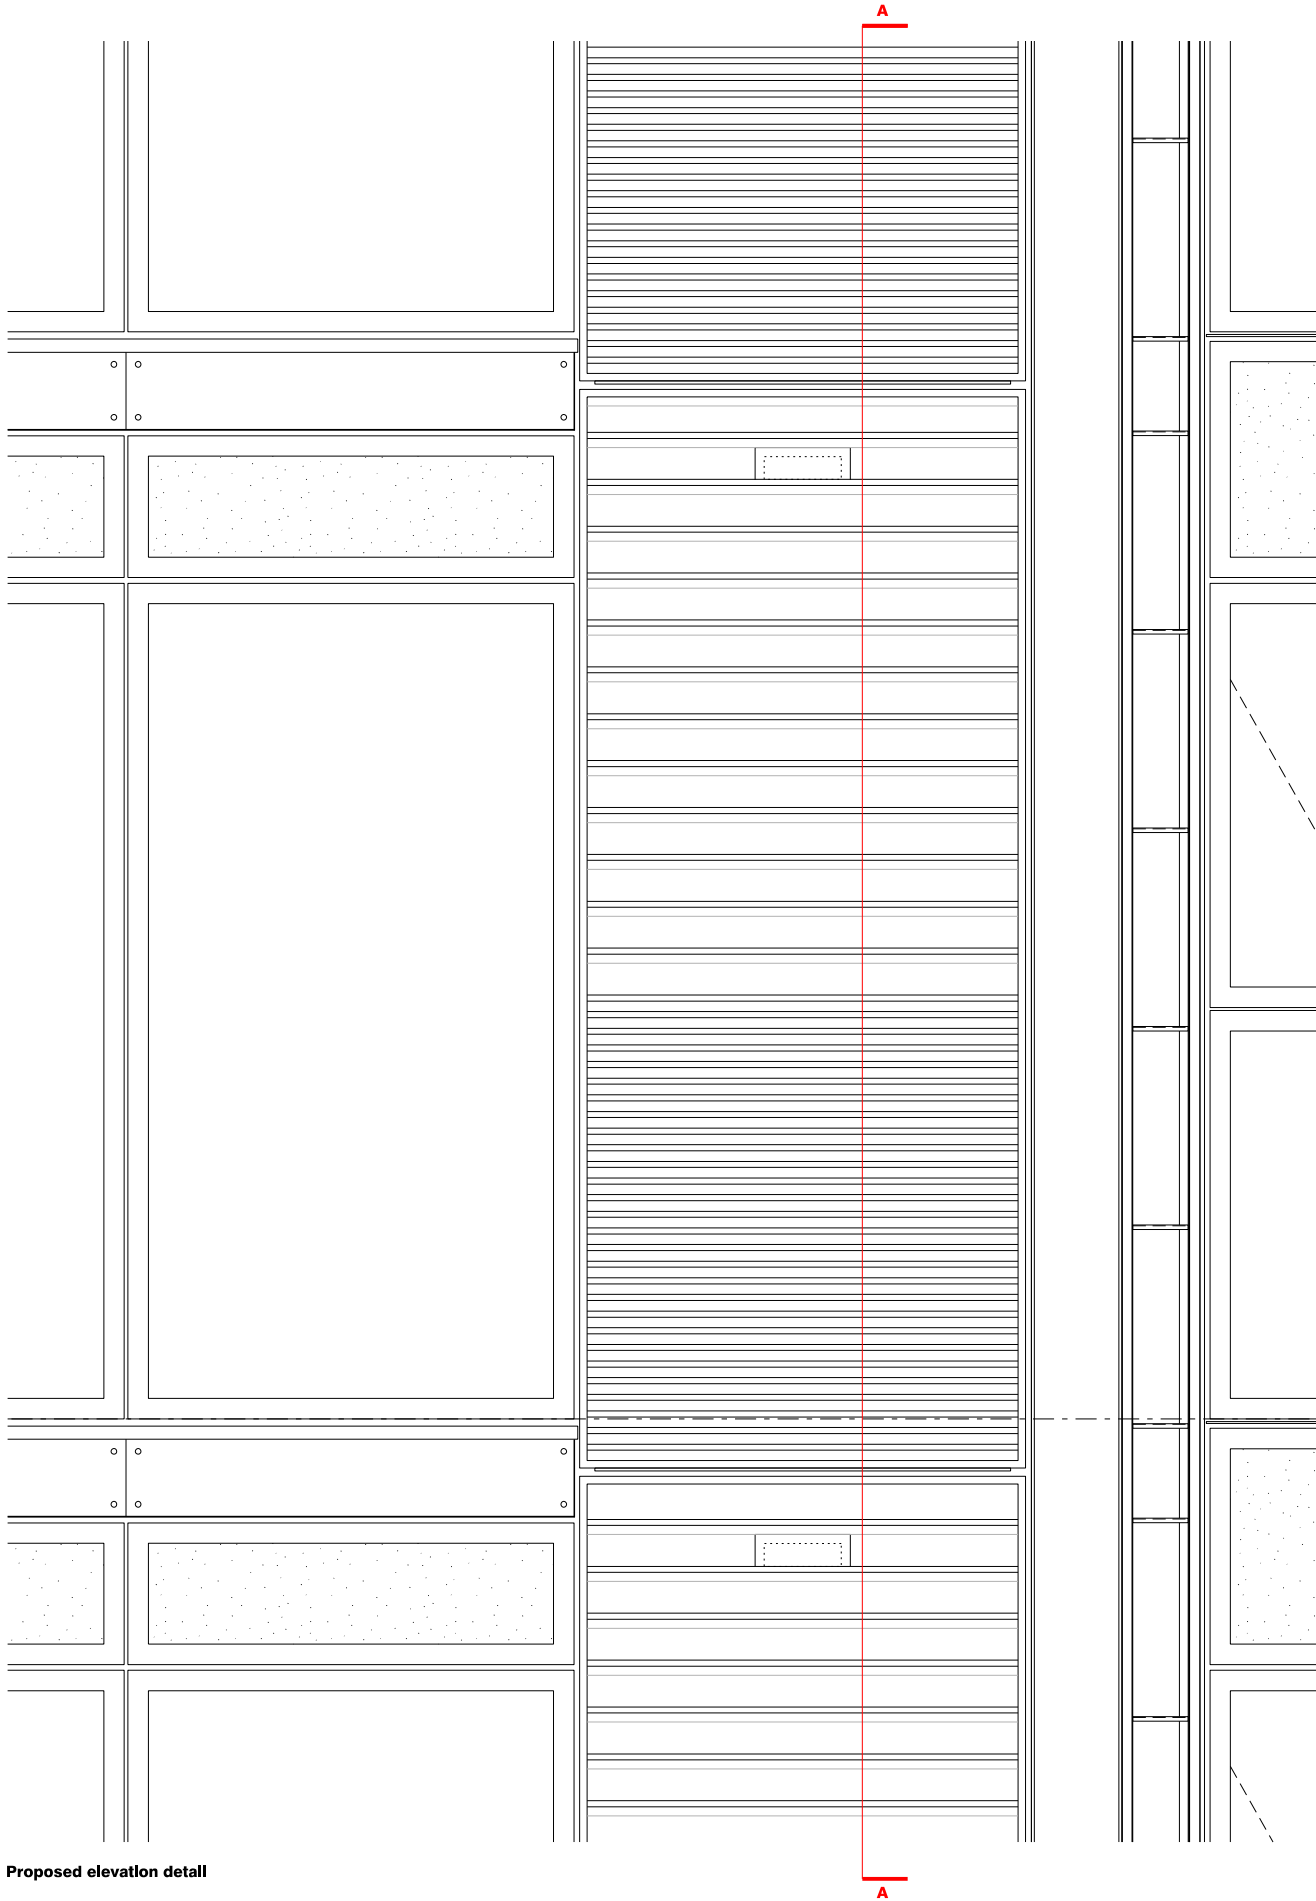

Proposed elevation detail

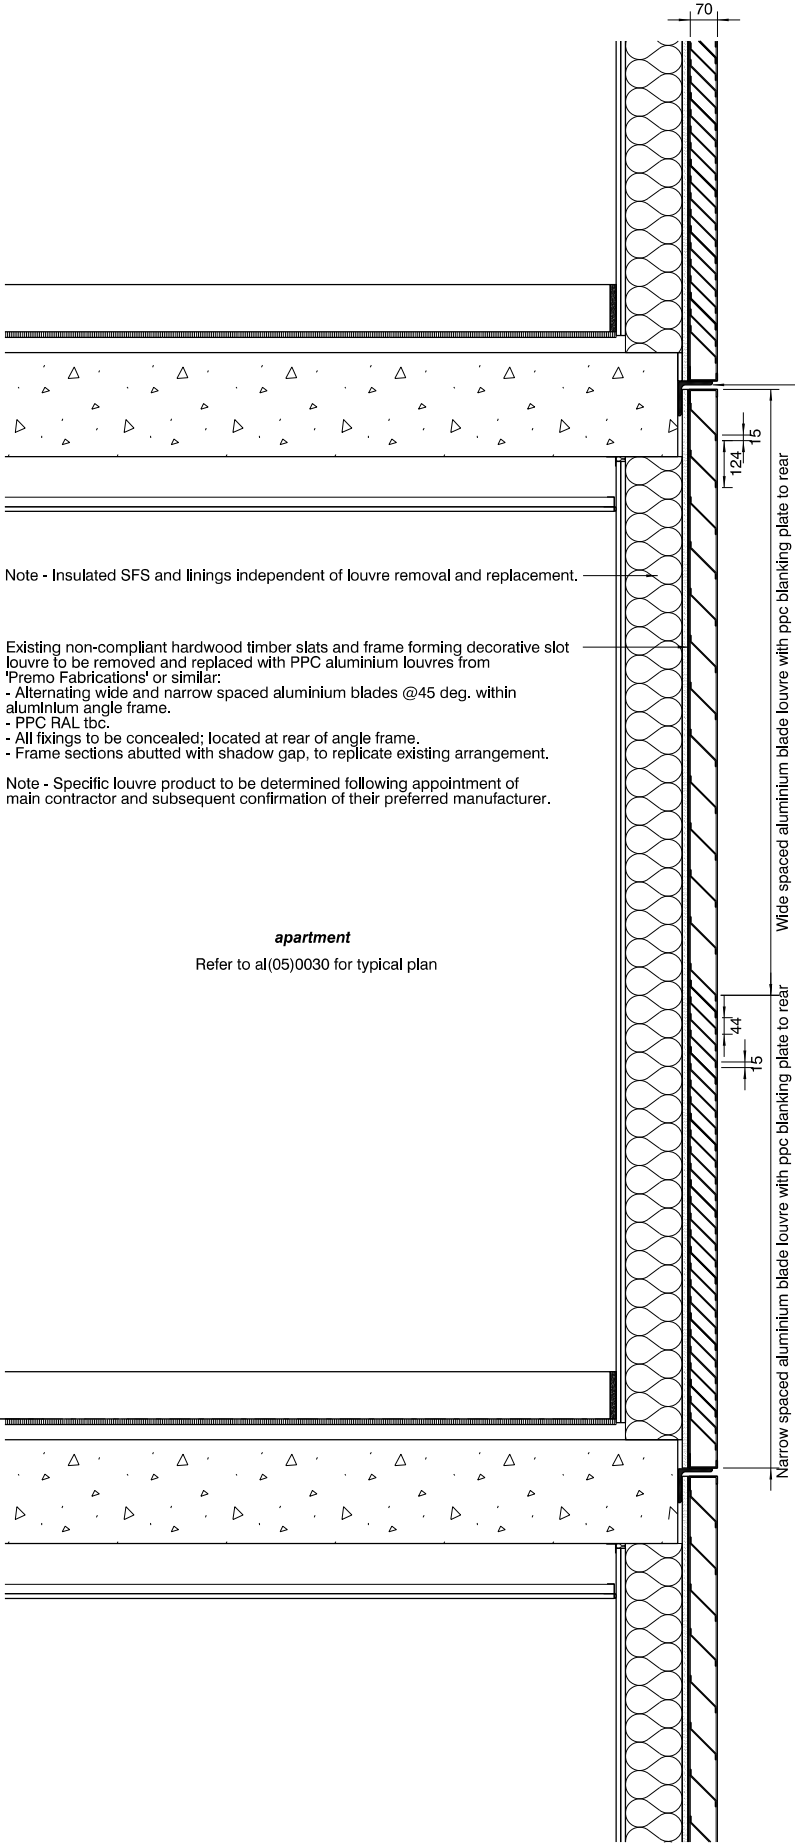

Existing section AA detail

revision:	date:	note:
P01	20210720	preliminary first issue
P02	20211105	Updated to alternate wide and narrow louvre spacing

Notes :-
- See elevation drawings al(05)0150 - 0160 for louvre locations.

project
VIE cladding works
job no.
7564
title
Proposed projecting bay slot louvre detail
scale
1:20 @ A3
drawing no.
al(05)0062

stephenson hamilton risley
STUDIO
3 riverside mews
4 commercial street
manchester, M15 4RQ
www.shr.studio
email@shr.studio
0161 832 0244