

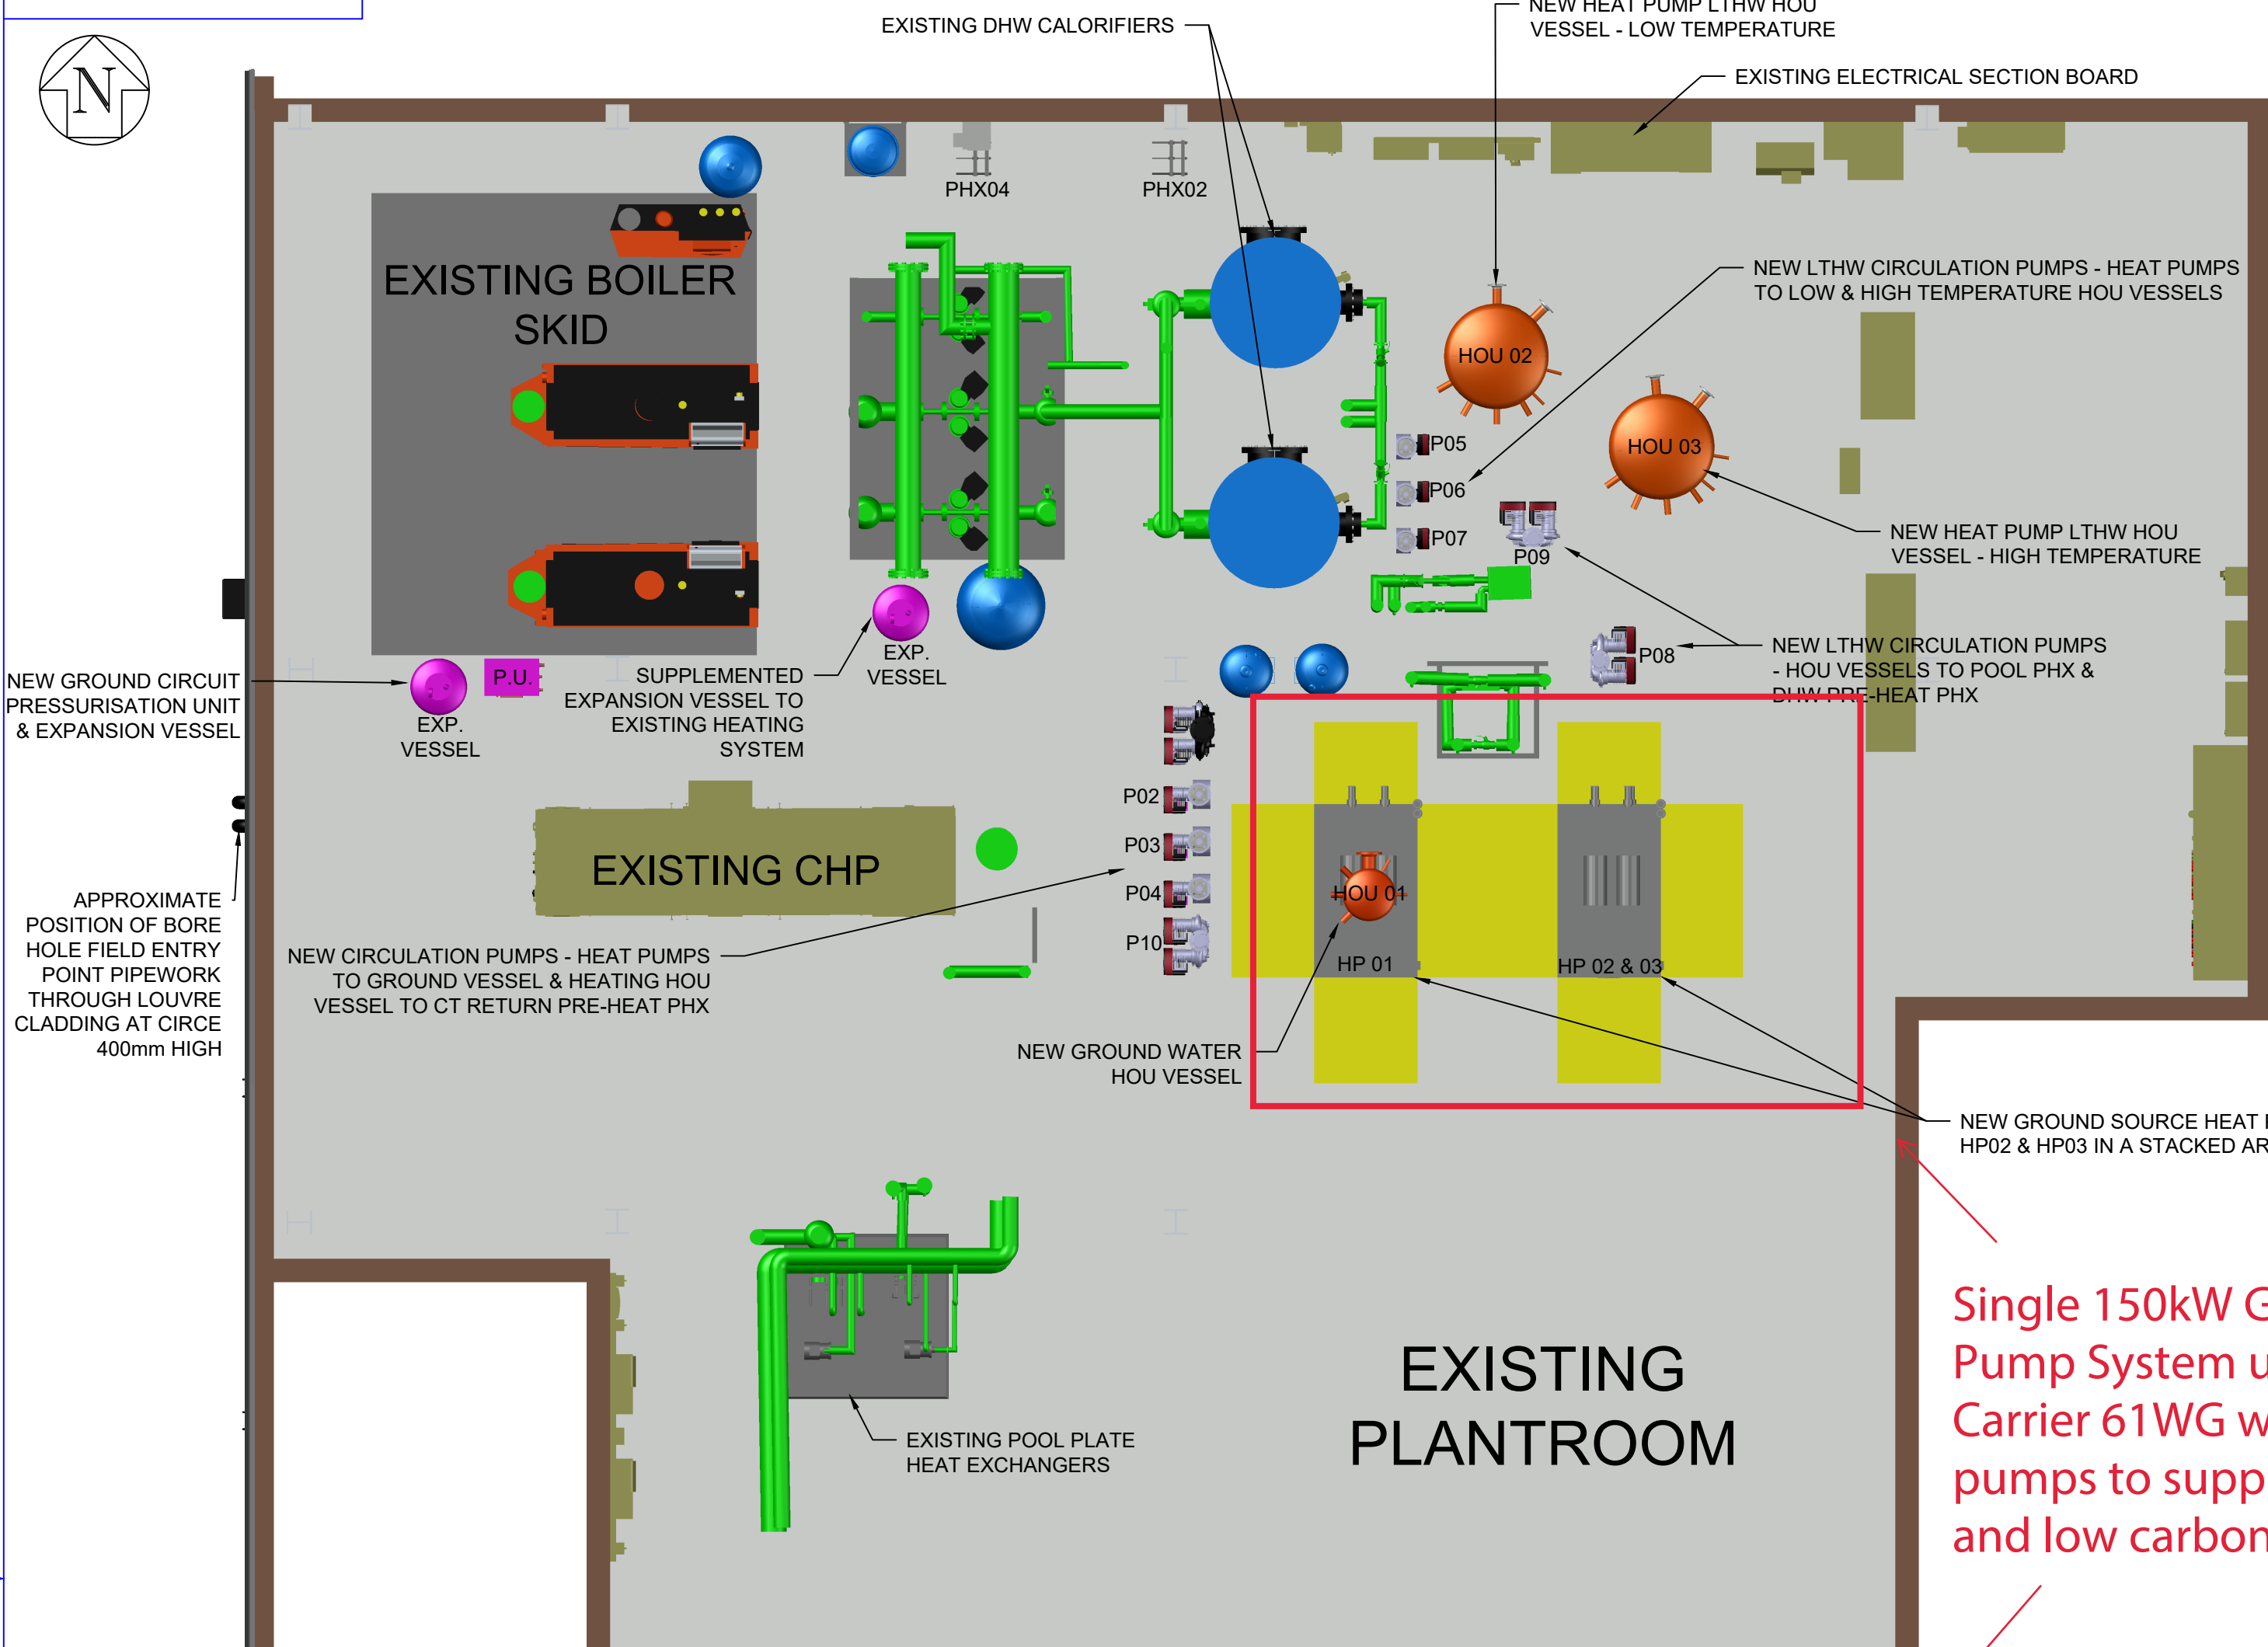


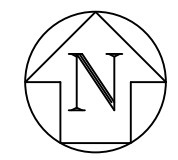


PLAN VIEW
SCALE 1:50


Single 150kW Ground-Source Heat Pump System using modular, stackable Carrier 61WG water-to-water heat pumps to supply reliable, efficient, and low carbon heating to the site.

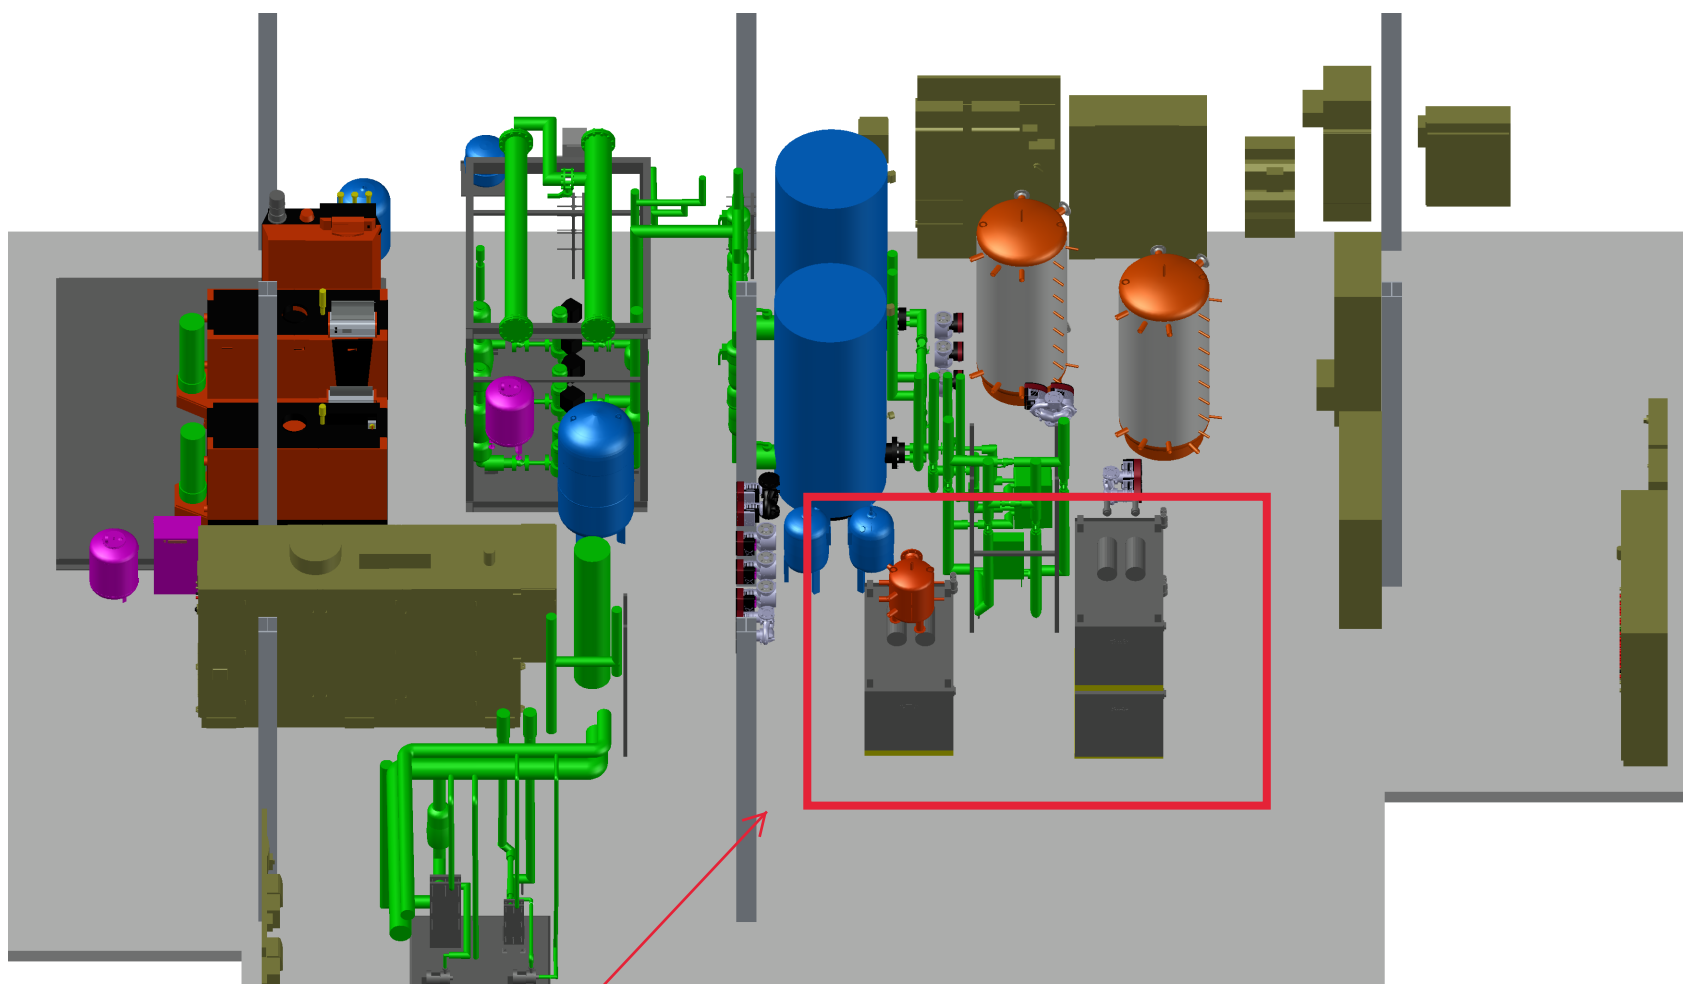


ISOMETRIC VIEW
LOOKING NORTH & DOWNWARD
SCALE 1:75

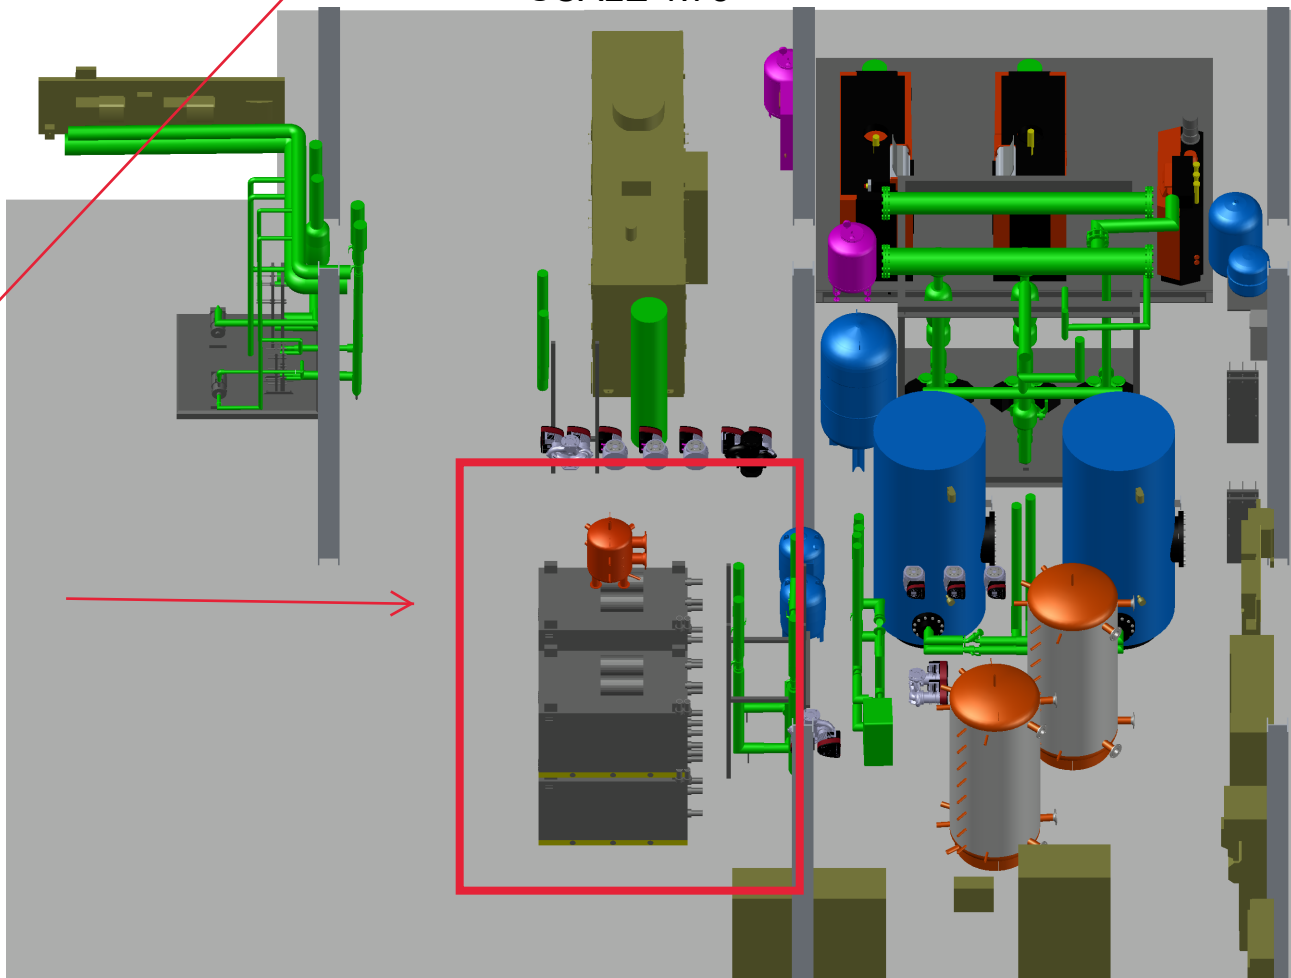

ISOMETRIC VIEW
LOOKING WEST & DOWNWARD
SCALE 1:75

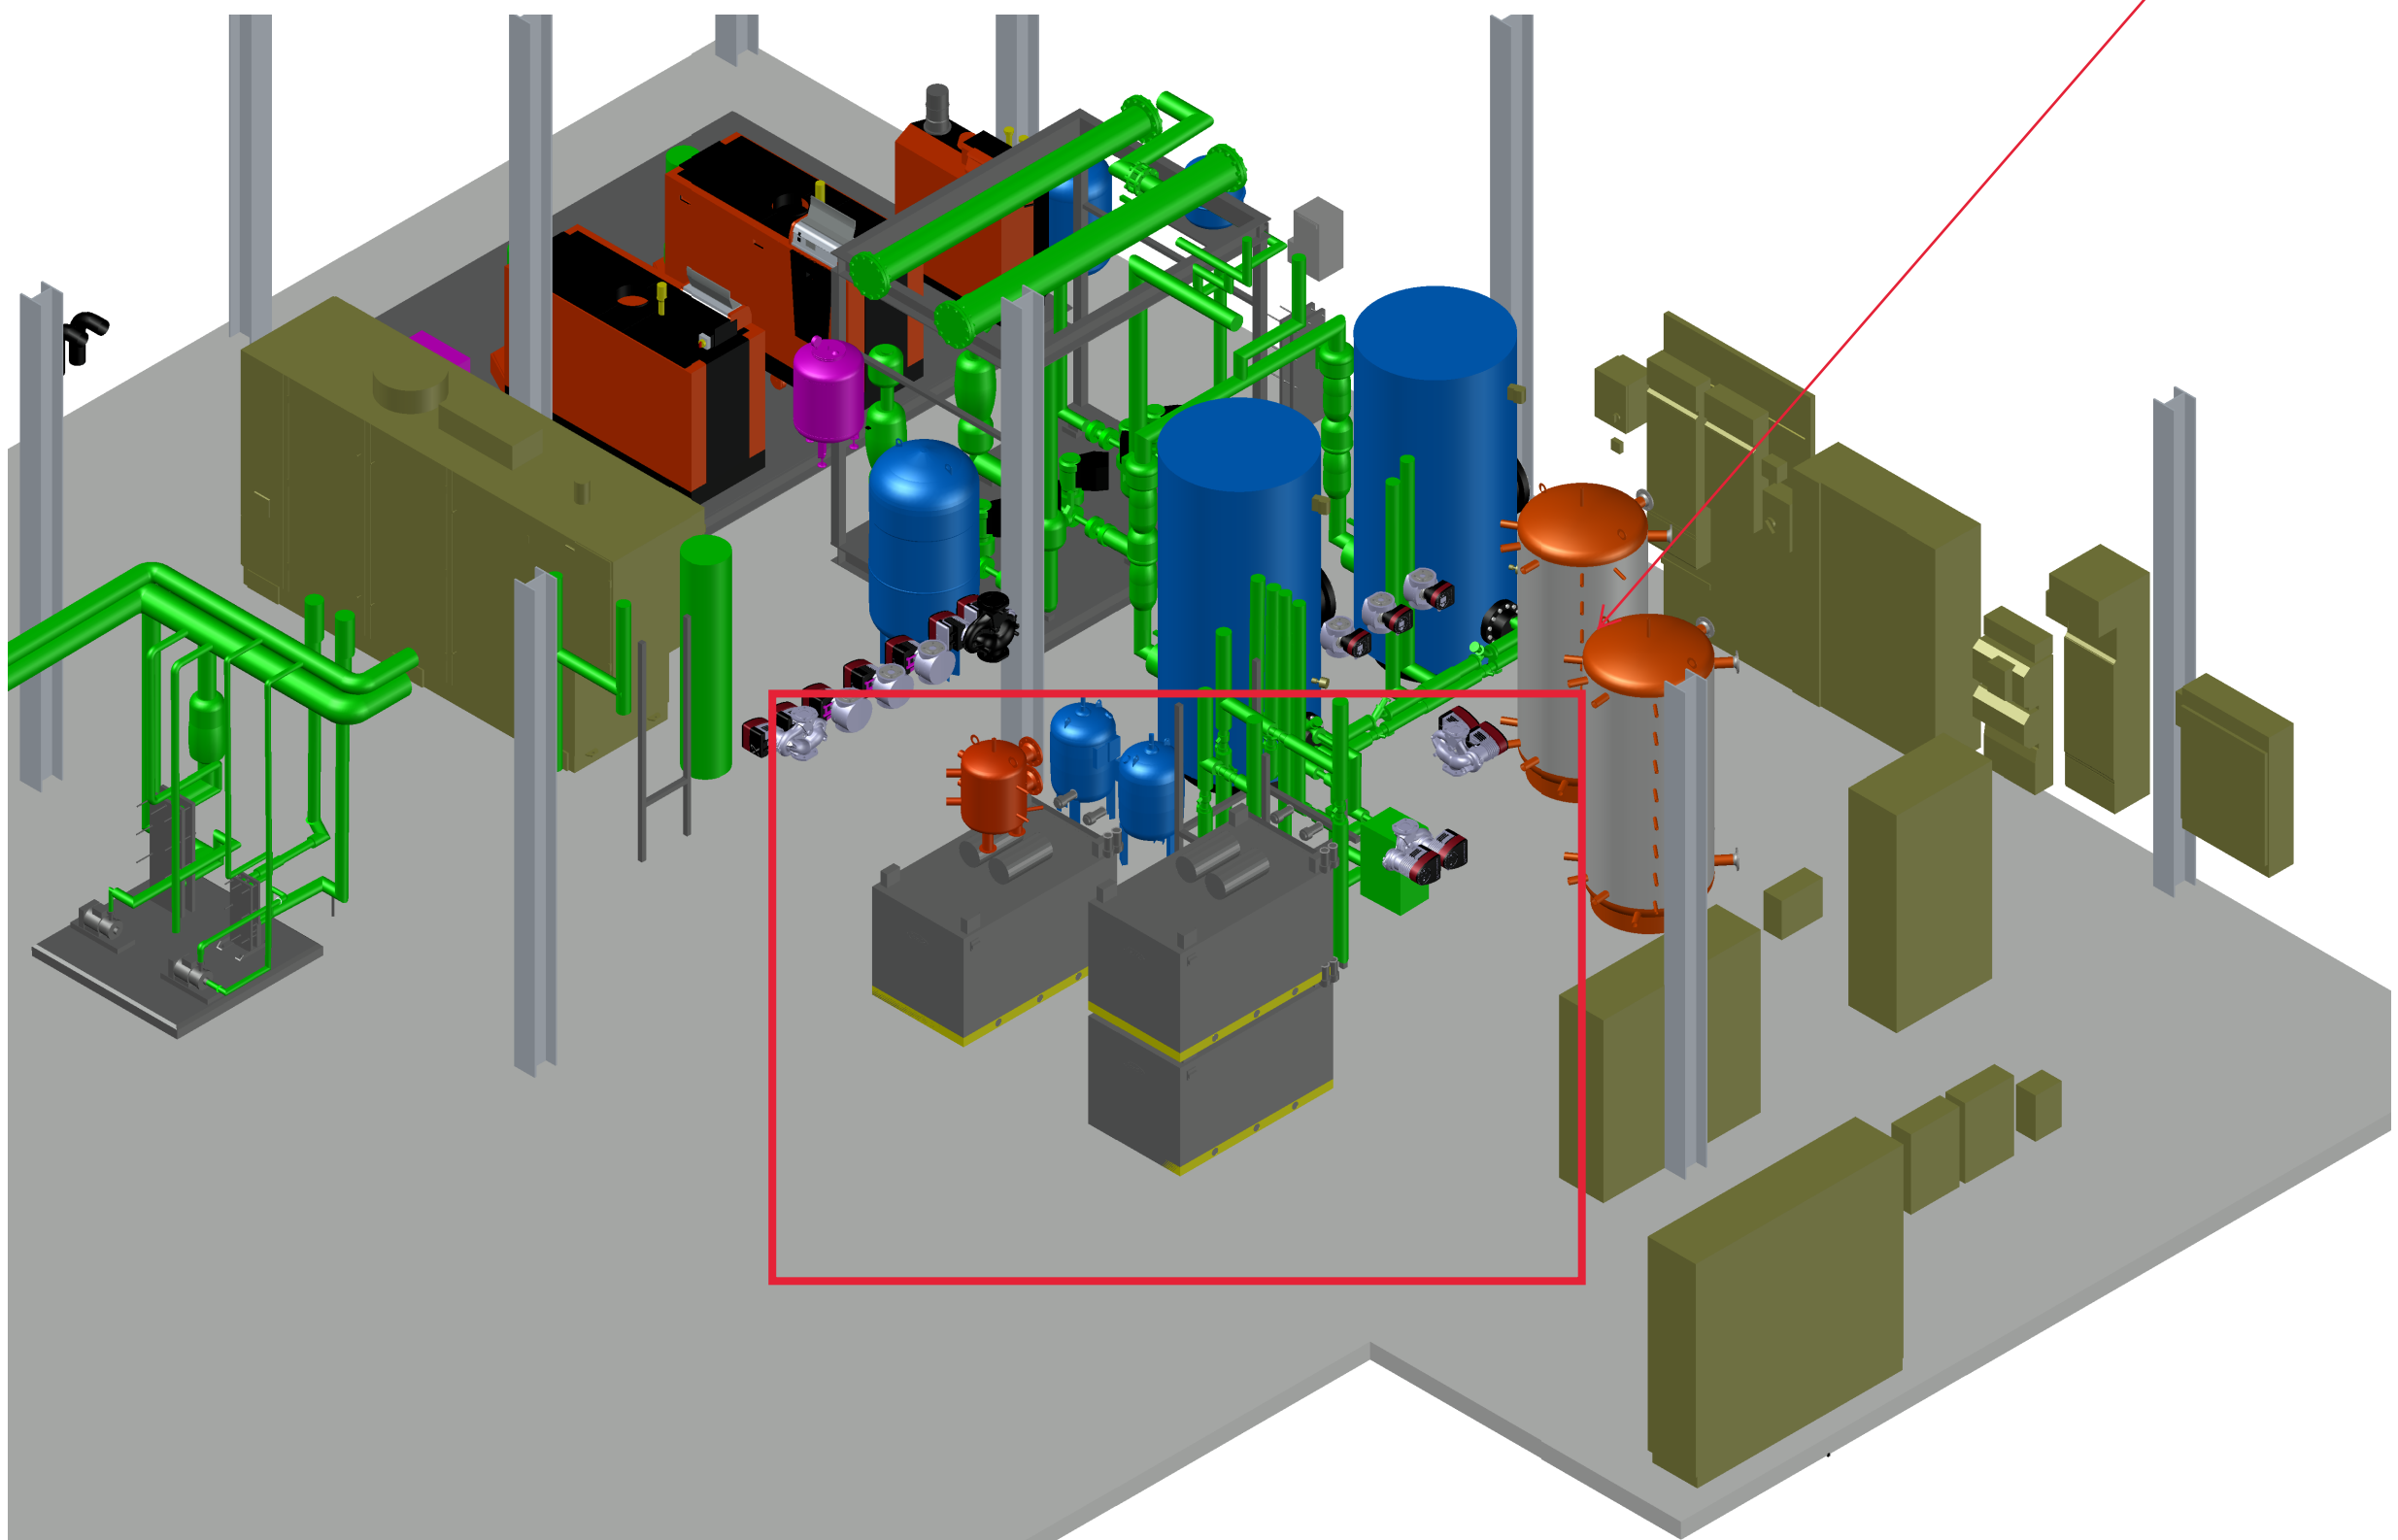

ISOMETRIC VIEW
LOOKING NORTH-WEST
SCALE 1:50

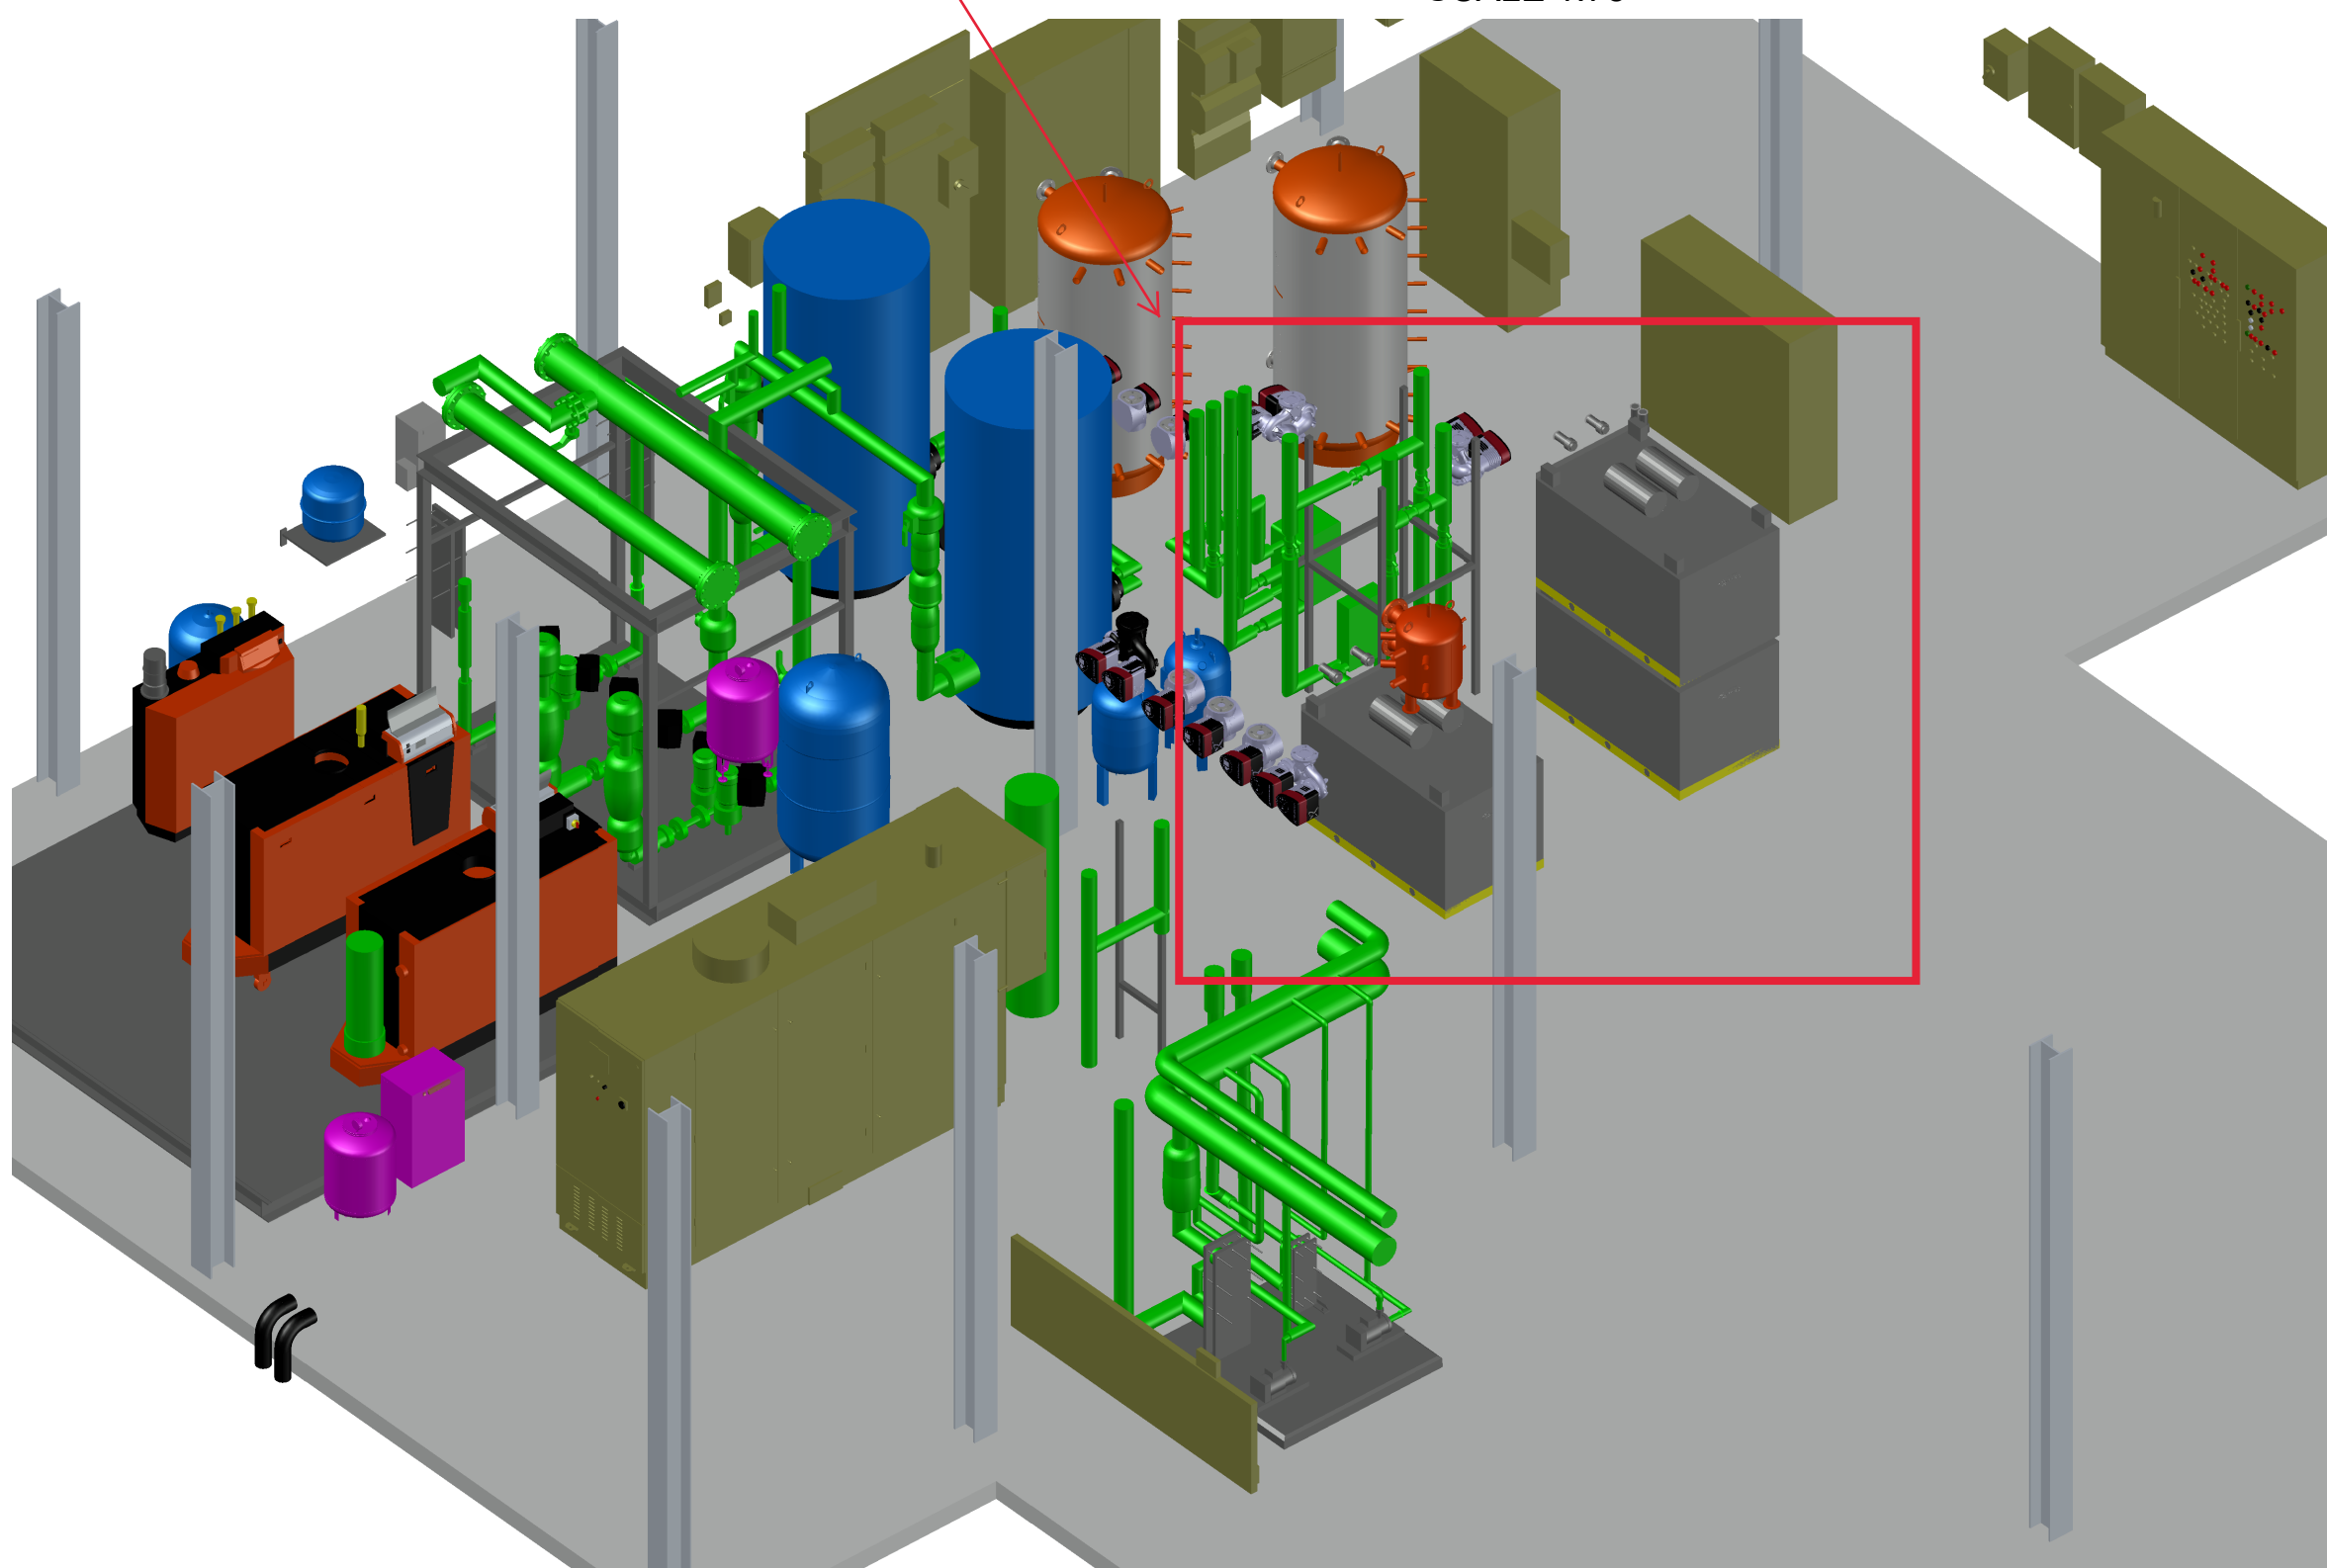

ISOMETRIC VIEW
LOOKING NORTH-WEST
SCALE 1:50

P02	14/06/2021	ANNOTATION	CNC
P01	10/06/2021	FIRST DRAFT	CNC
REV	DATE	DESCRIPTION	DWN BY

THIS DRAWING IS ISSUED BY J. FLETCHER (ENGINEERS) LTD, AND SUBJECT TO THE CONDITION THAT IT IS NOT COPIED, REPRODUCED OR DISTRIBUTED EITHER IN WHOLE OR PART, OR USED IN ANY WAY DETRIMENTAL TO THE INTERESTS OF J. FLETCHER (ENGINEERS) LTD

FLETCHERS
ENGINEERING

J. FLETCHER (ENGINEERS) LTD
NASMYTH BUSINESS PARK,
10 JAMES NASMYTH WAY,
ECCLES, M30 0SF

TEL: 0161 787 7170
E-MAIL: enquiries@jfletcher.co.uk
WEB: www.fletchersengineering.co.uk

ENERCRET Ltd.

CLIENT AMERESCO

PROJECT HOUGH END

DESCRIPTION PLANTROOM EQUIPMENT LAYOUT

SCALE (A1) VARIOUS	DATE 10/06/2021	DRAWN BY CNC
DRAWING No. EP2012A-01	REVISION REV P02	ISSUED FOR INFORMATION