





Proposed Rear Elevation
1 : 50



Proposed Front Elevation
1 : 50

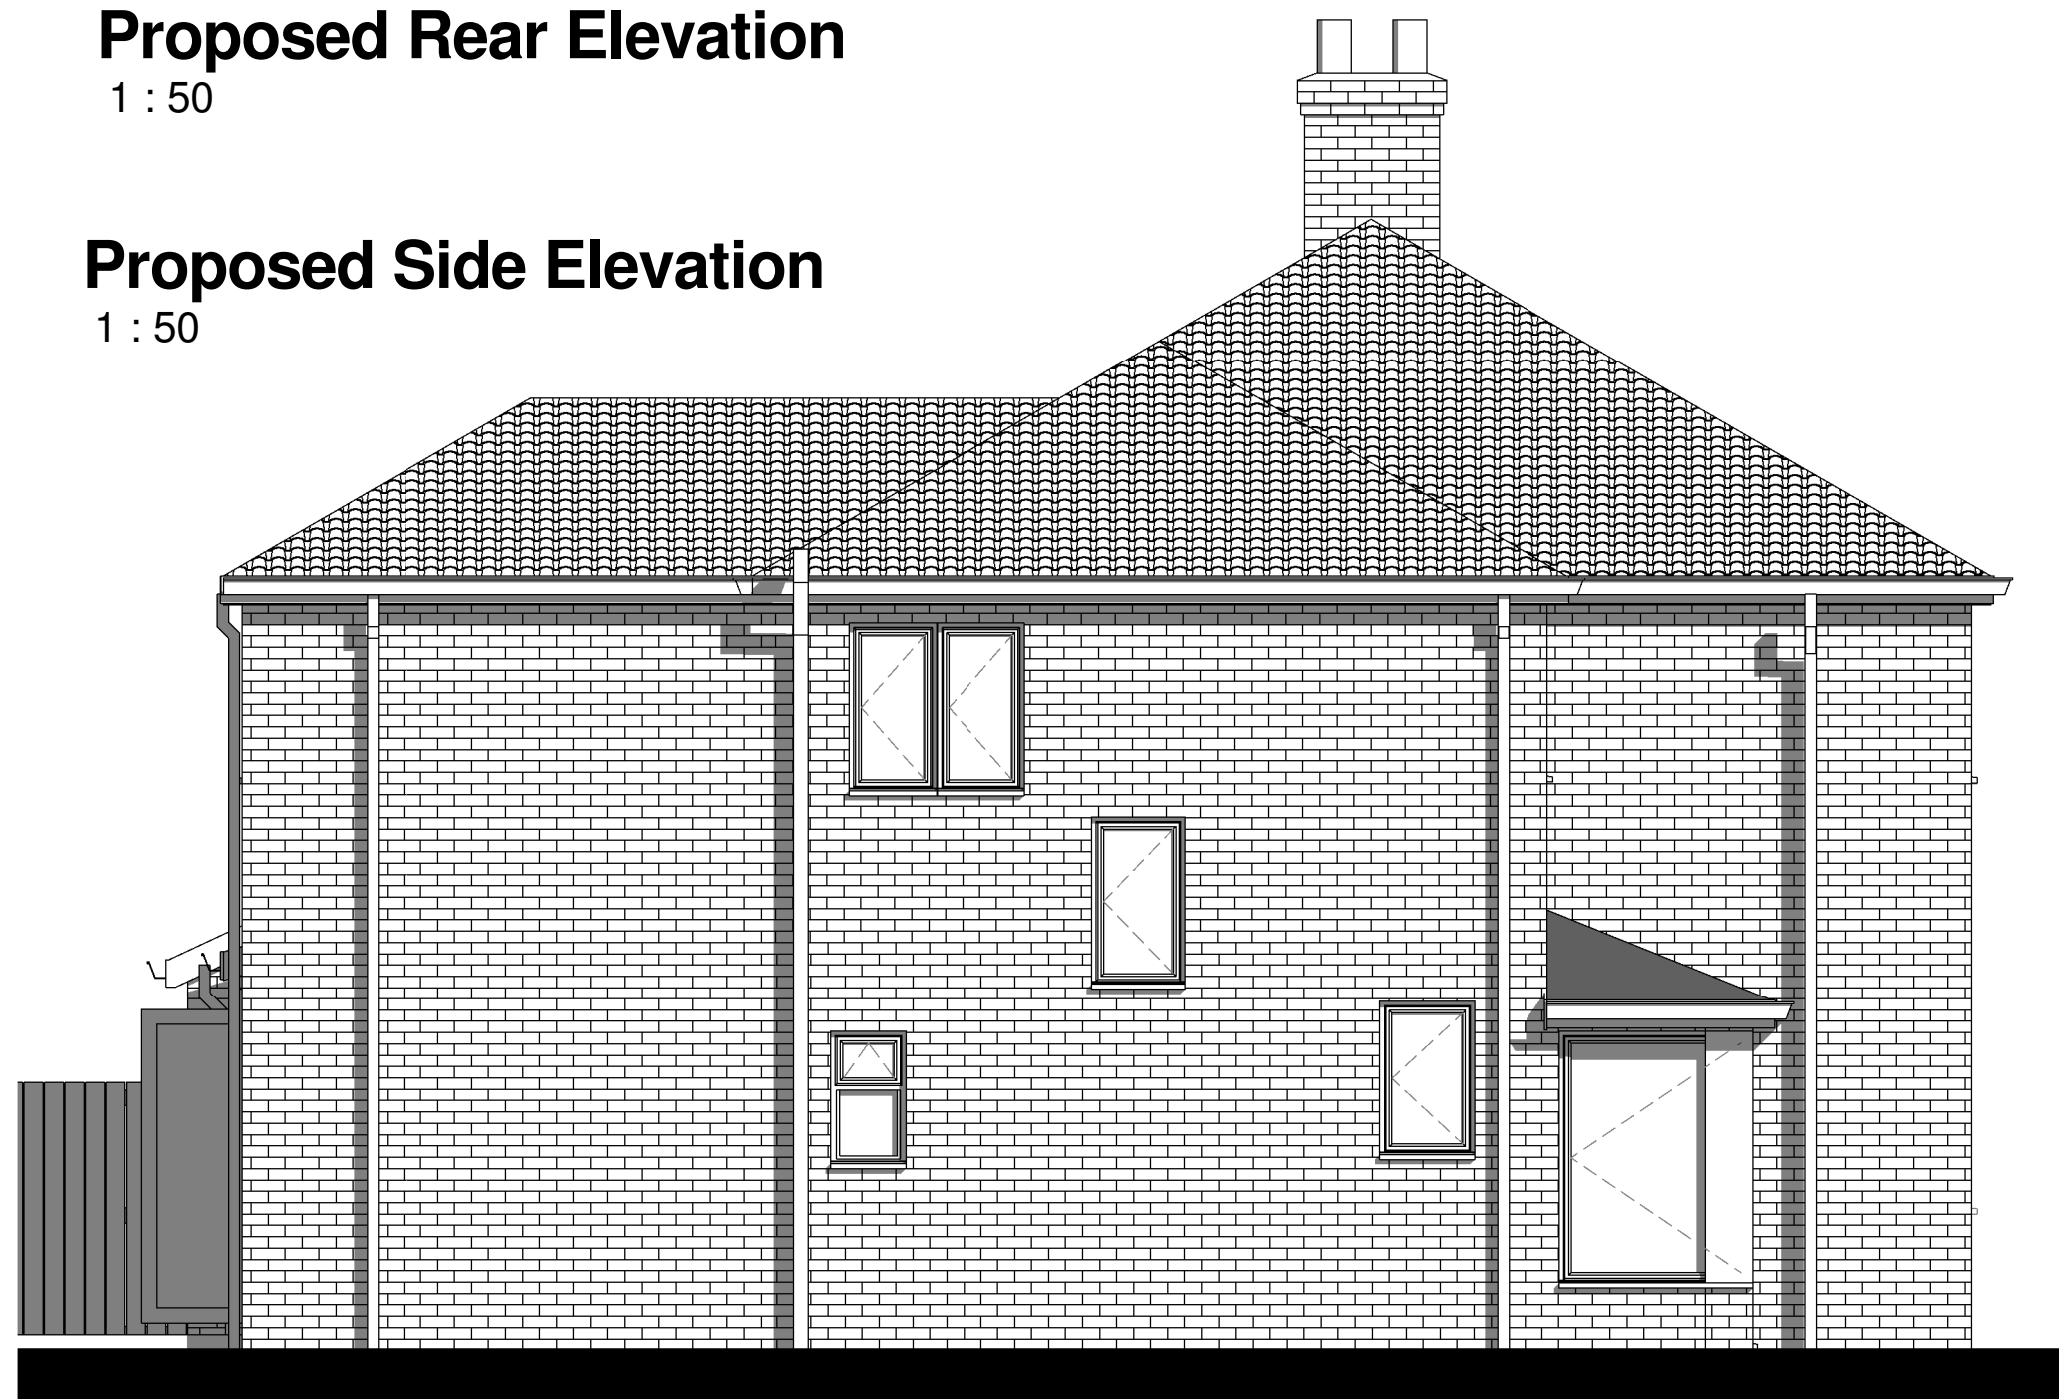

Proposed Side Elevation
1 : 50

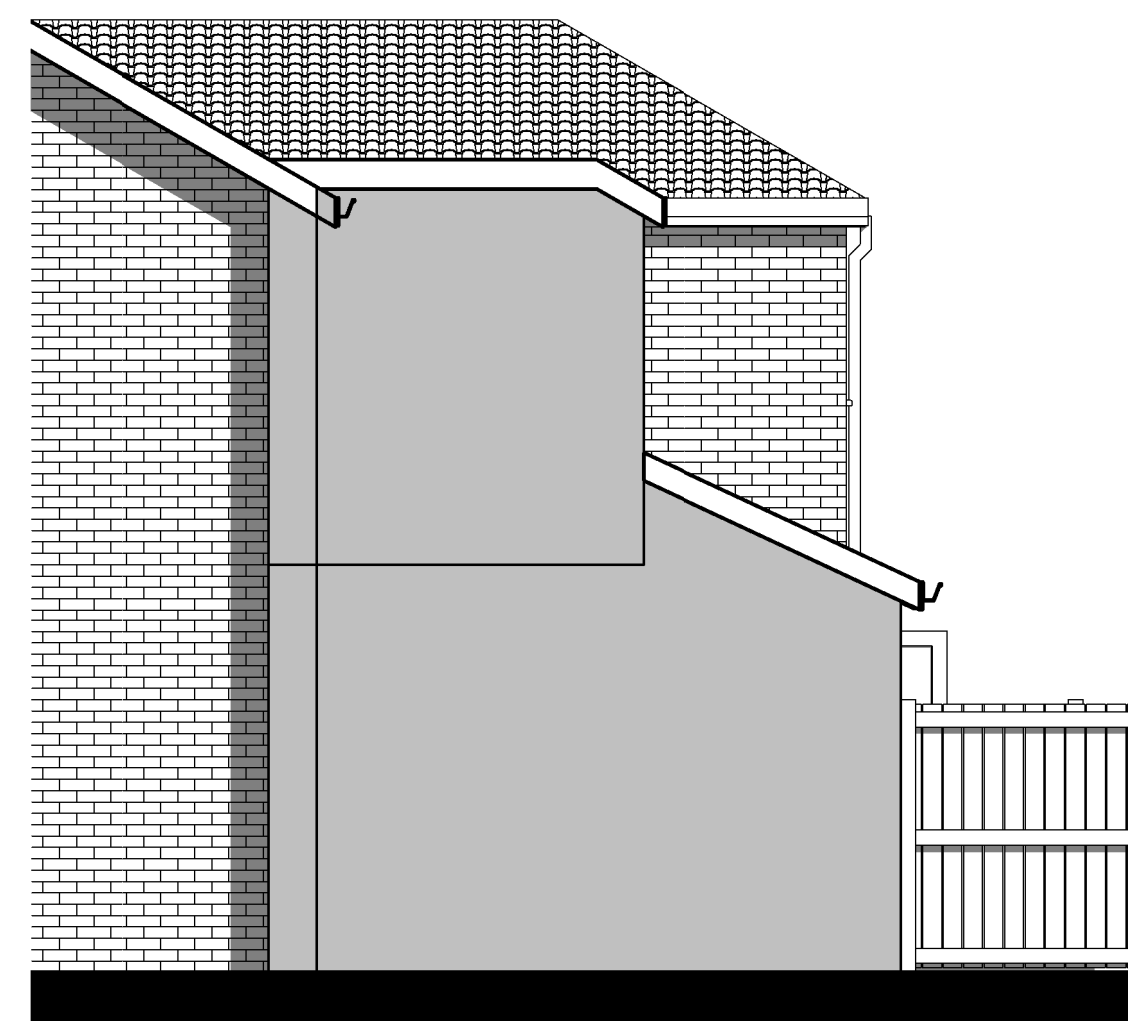

Proposed Side Elevation 1
1 : 50