

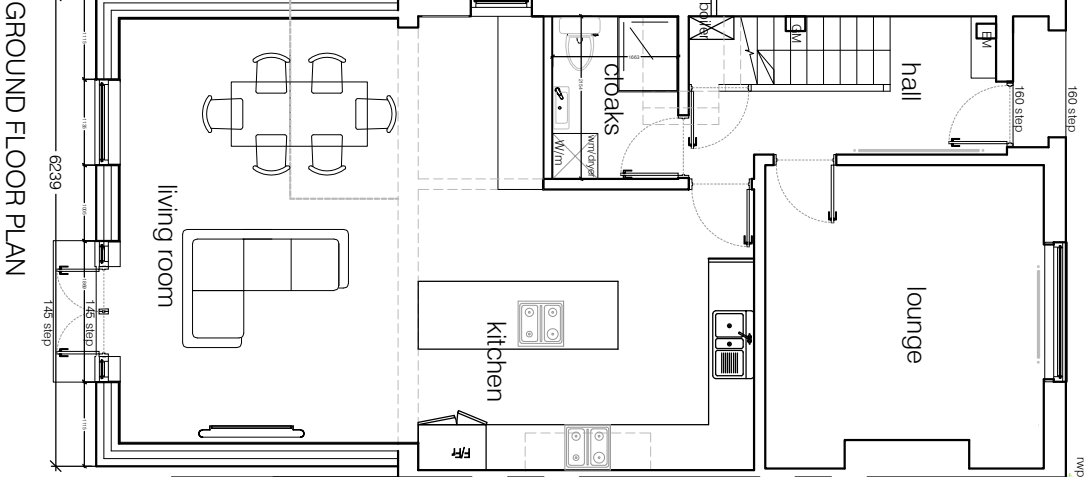
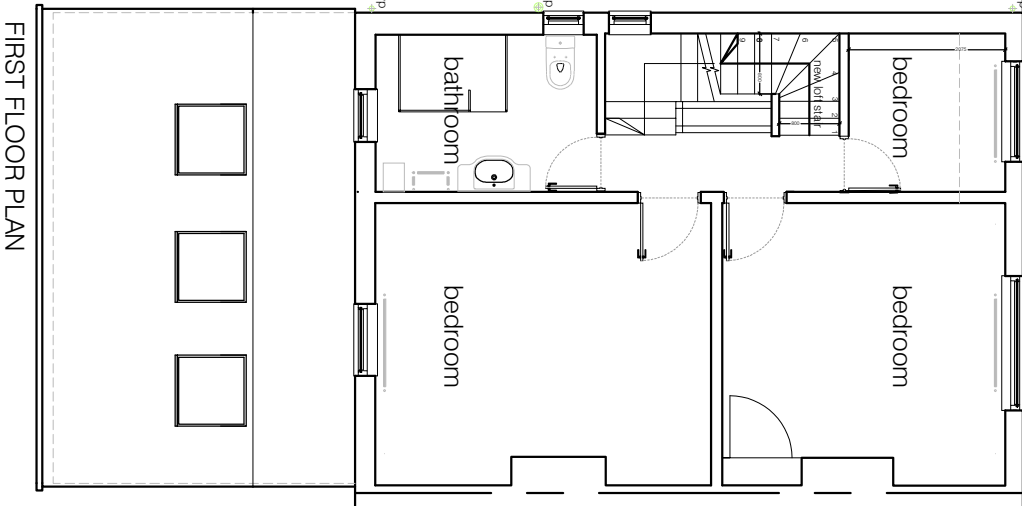
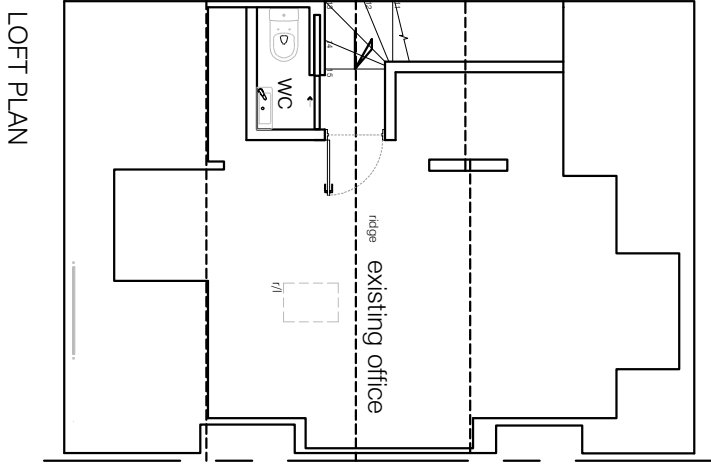


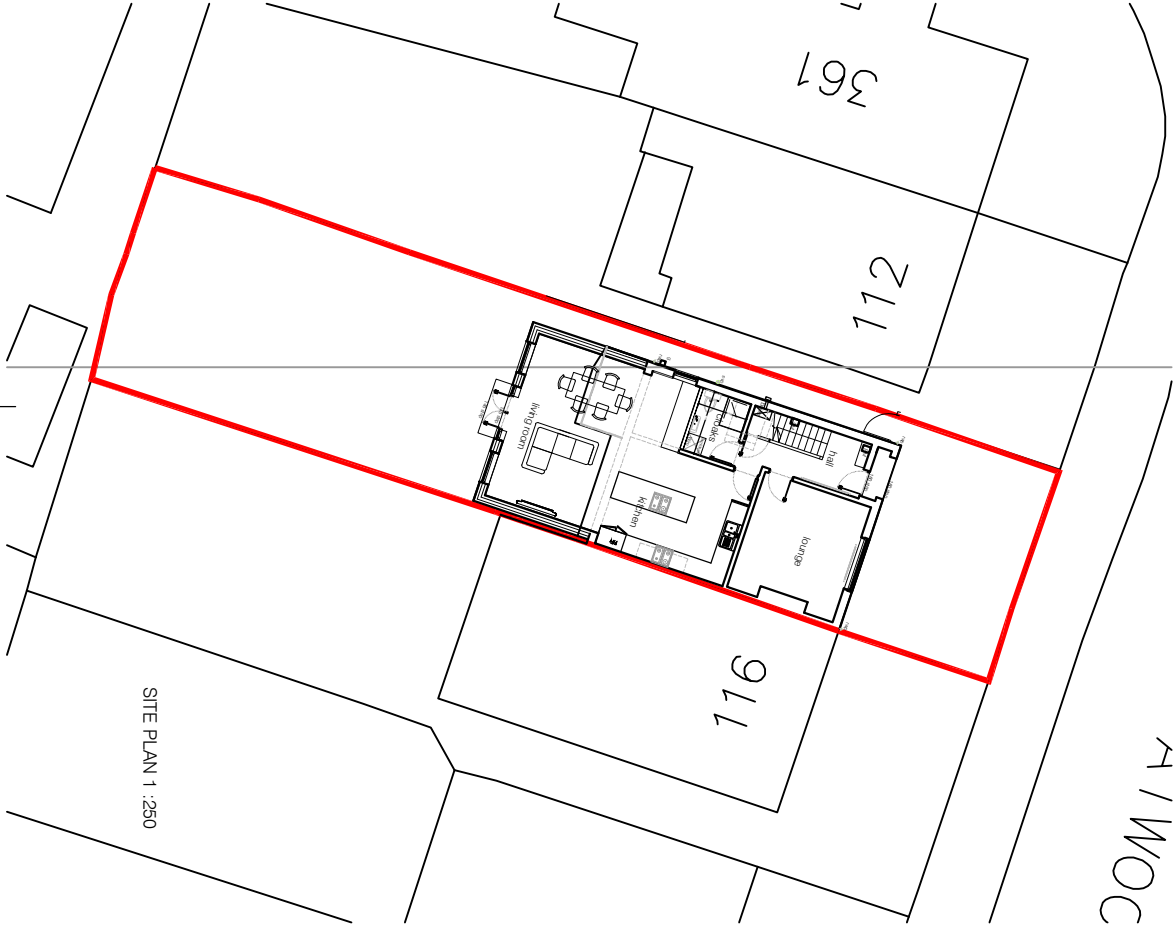

Proposed external materials: to match existing
Natural slate roof.
Common brick to external walls
White upvc framed d/g windows
Black upvc rainwater goods
White upvc soffits fascias and bargeboards

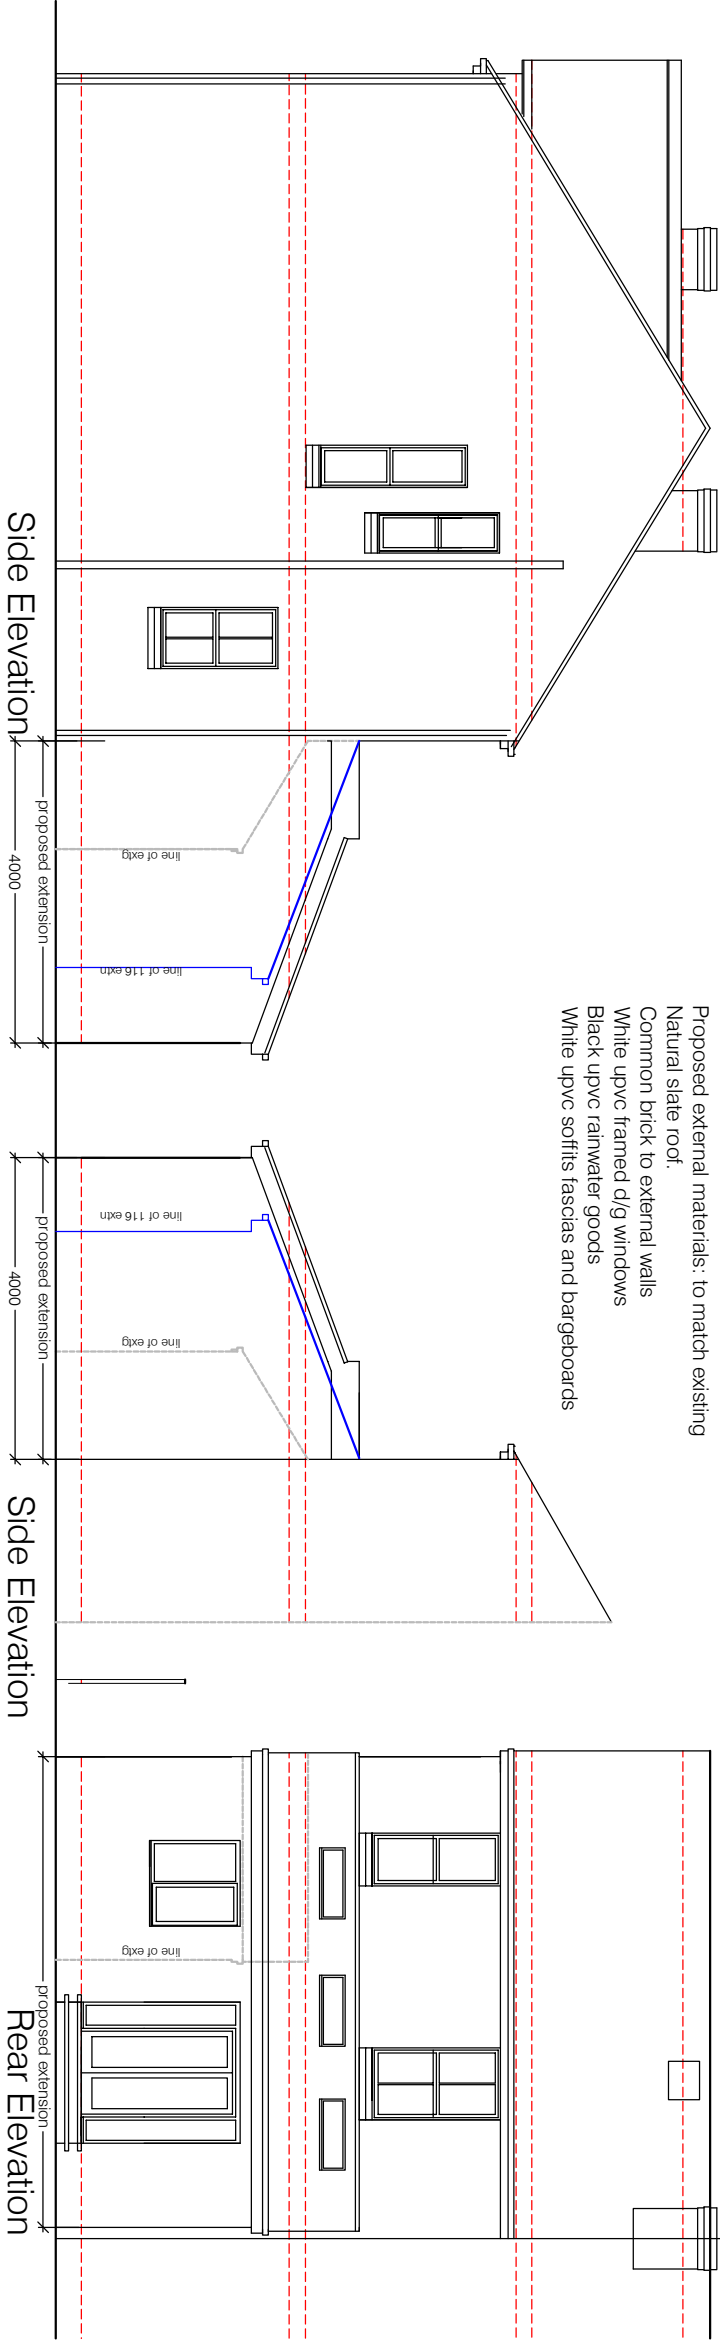

Project: 114 Atwood Road Disbury
Title: Plans and elevations as proposed
Drawing number: 21 304 PL200
Client: Mr & Mrs Baker

Scale: 100@A3
Date: 05.11.2021
CAD Ref: 21 304
Drawn by: SRM

Revision	Date	Revision note	Notes