


NOTES:
This drawing is copyright protected and remains the property of PMP Manchester Ltd.
All levels and dimensions to be checked on site prior to construction / fabrication; report discrepancies immediately to the Architect.
Do not scale dimensions from this drawings.
Use only figured dimensions.

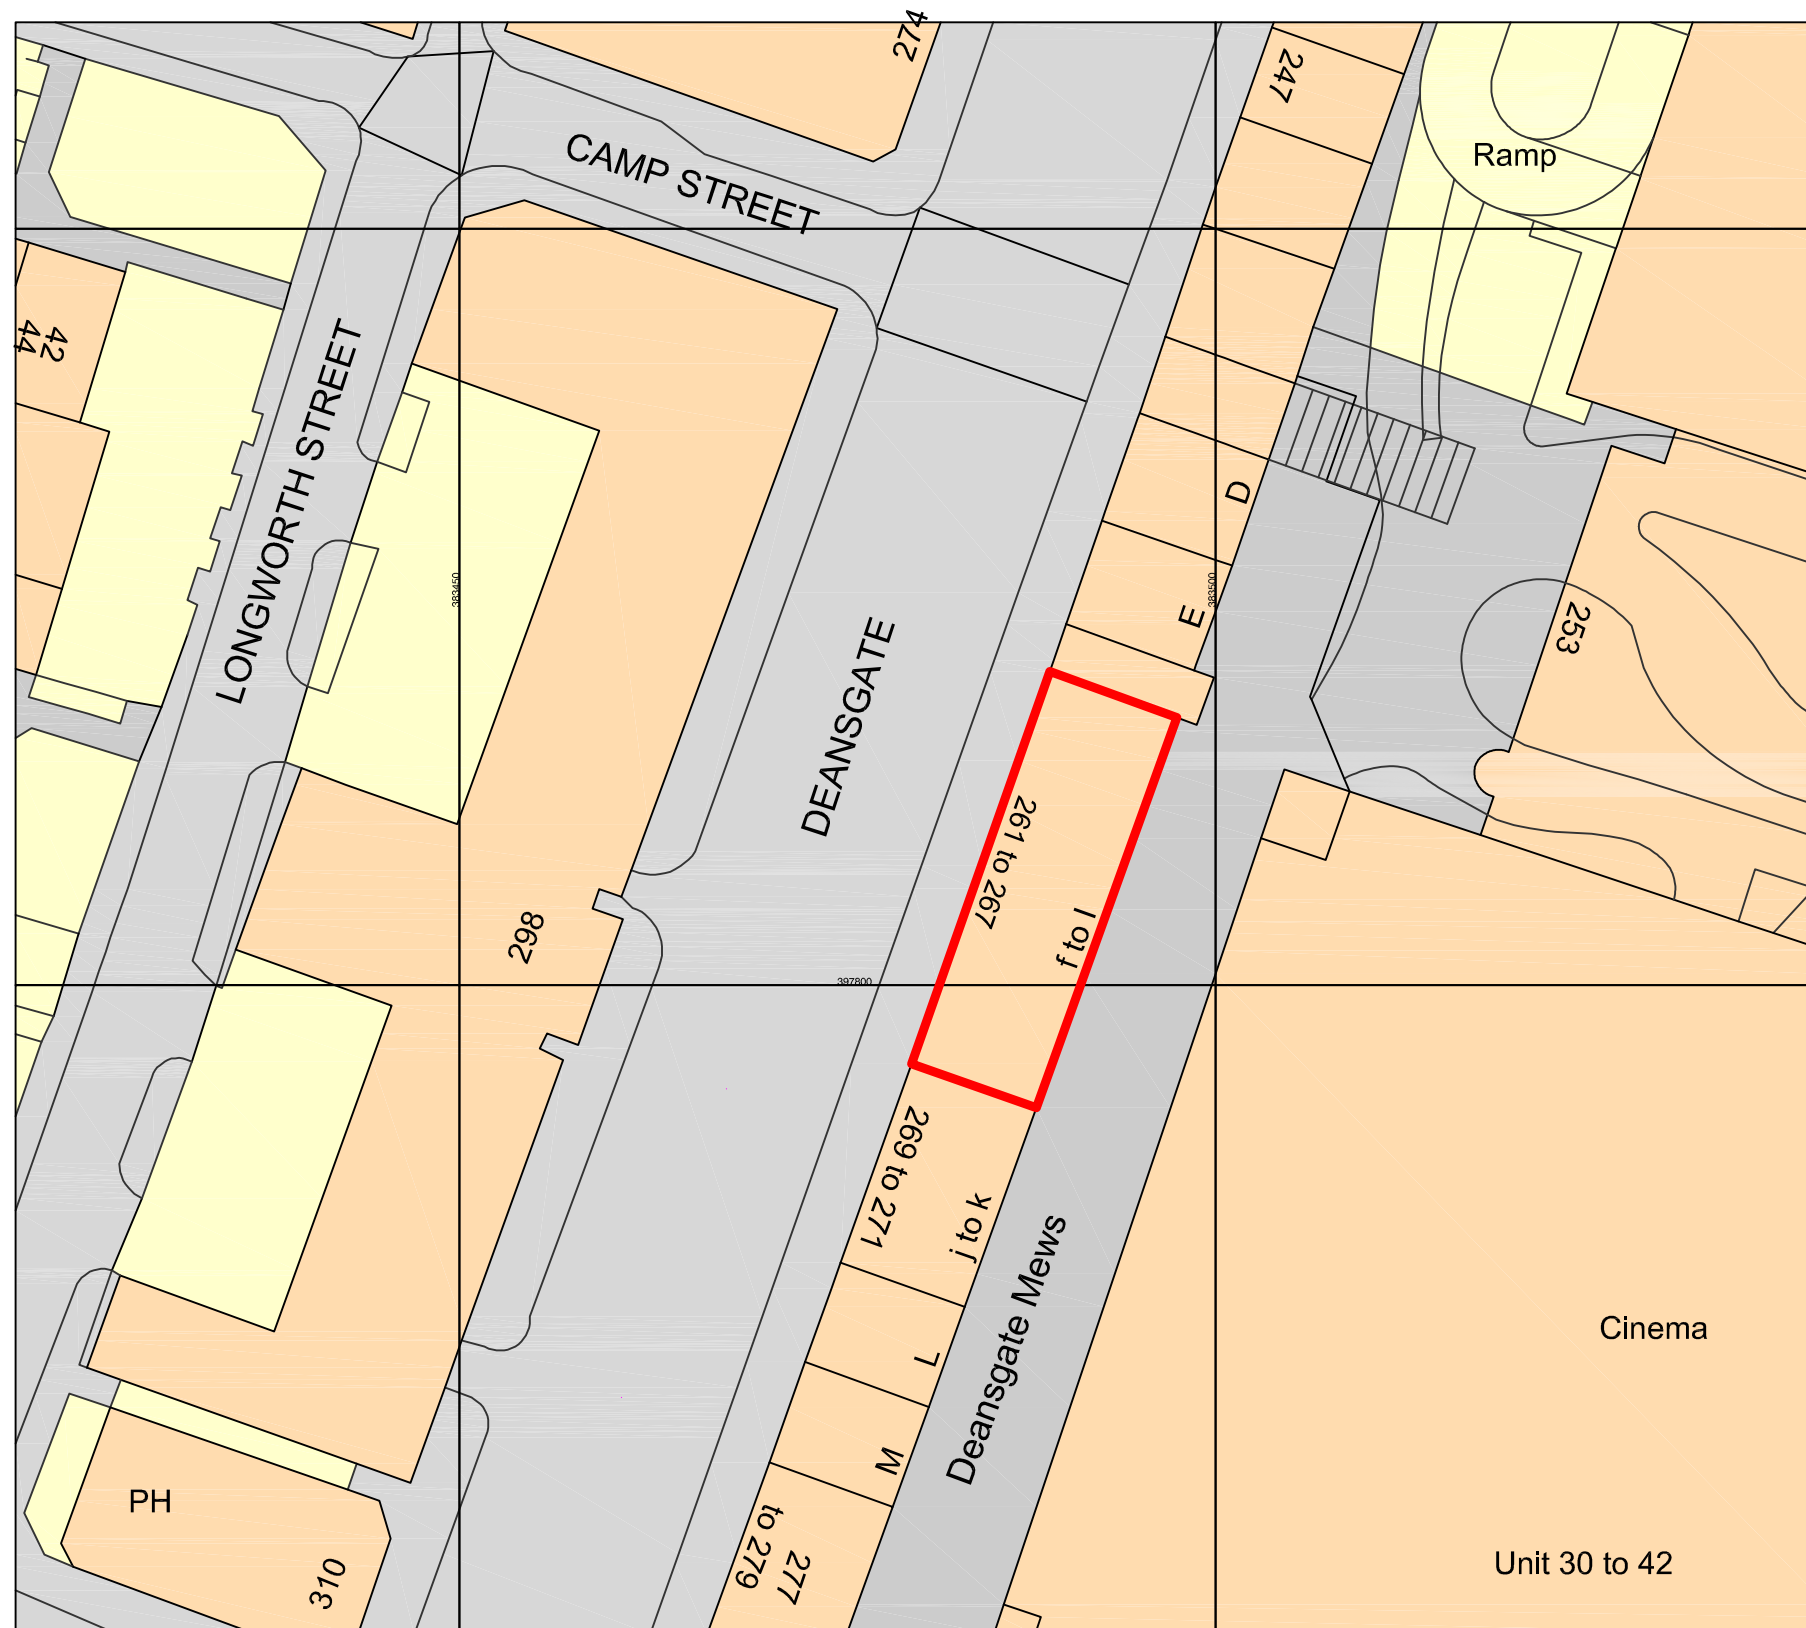

Ordnance Survey, (c) Crown Copyright 2021. All rights reserved. Licence number 100022432

rev	description	date	by
-	-	-	-

pmp Building Surveying
Project Management
Cost Consultancy

SUITE 602, SUNLIGHT HOUSE, QUAY STREET
MANCHESTER
M3 3LU
t: 0161 241 0115

w: www.pmpplc.co.uk
project:
261 - 267 DEANSGATE, MANCHESTER, M3 4EW

client:
TRILOGY REAL ESTATE LLP

drawing:
SITE LAYOUT PLAN

drawing status:
TENDER

scale: 1:500@A3	date: JULY-21	drawn: AA	checked: JAR
--------------------	------------------	--------------	-----------------

job no: 6913M	element: -	number: 008	revision: -
------------------	---------------	----------------	----------------