



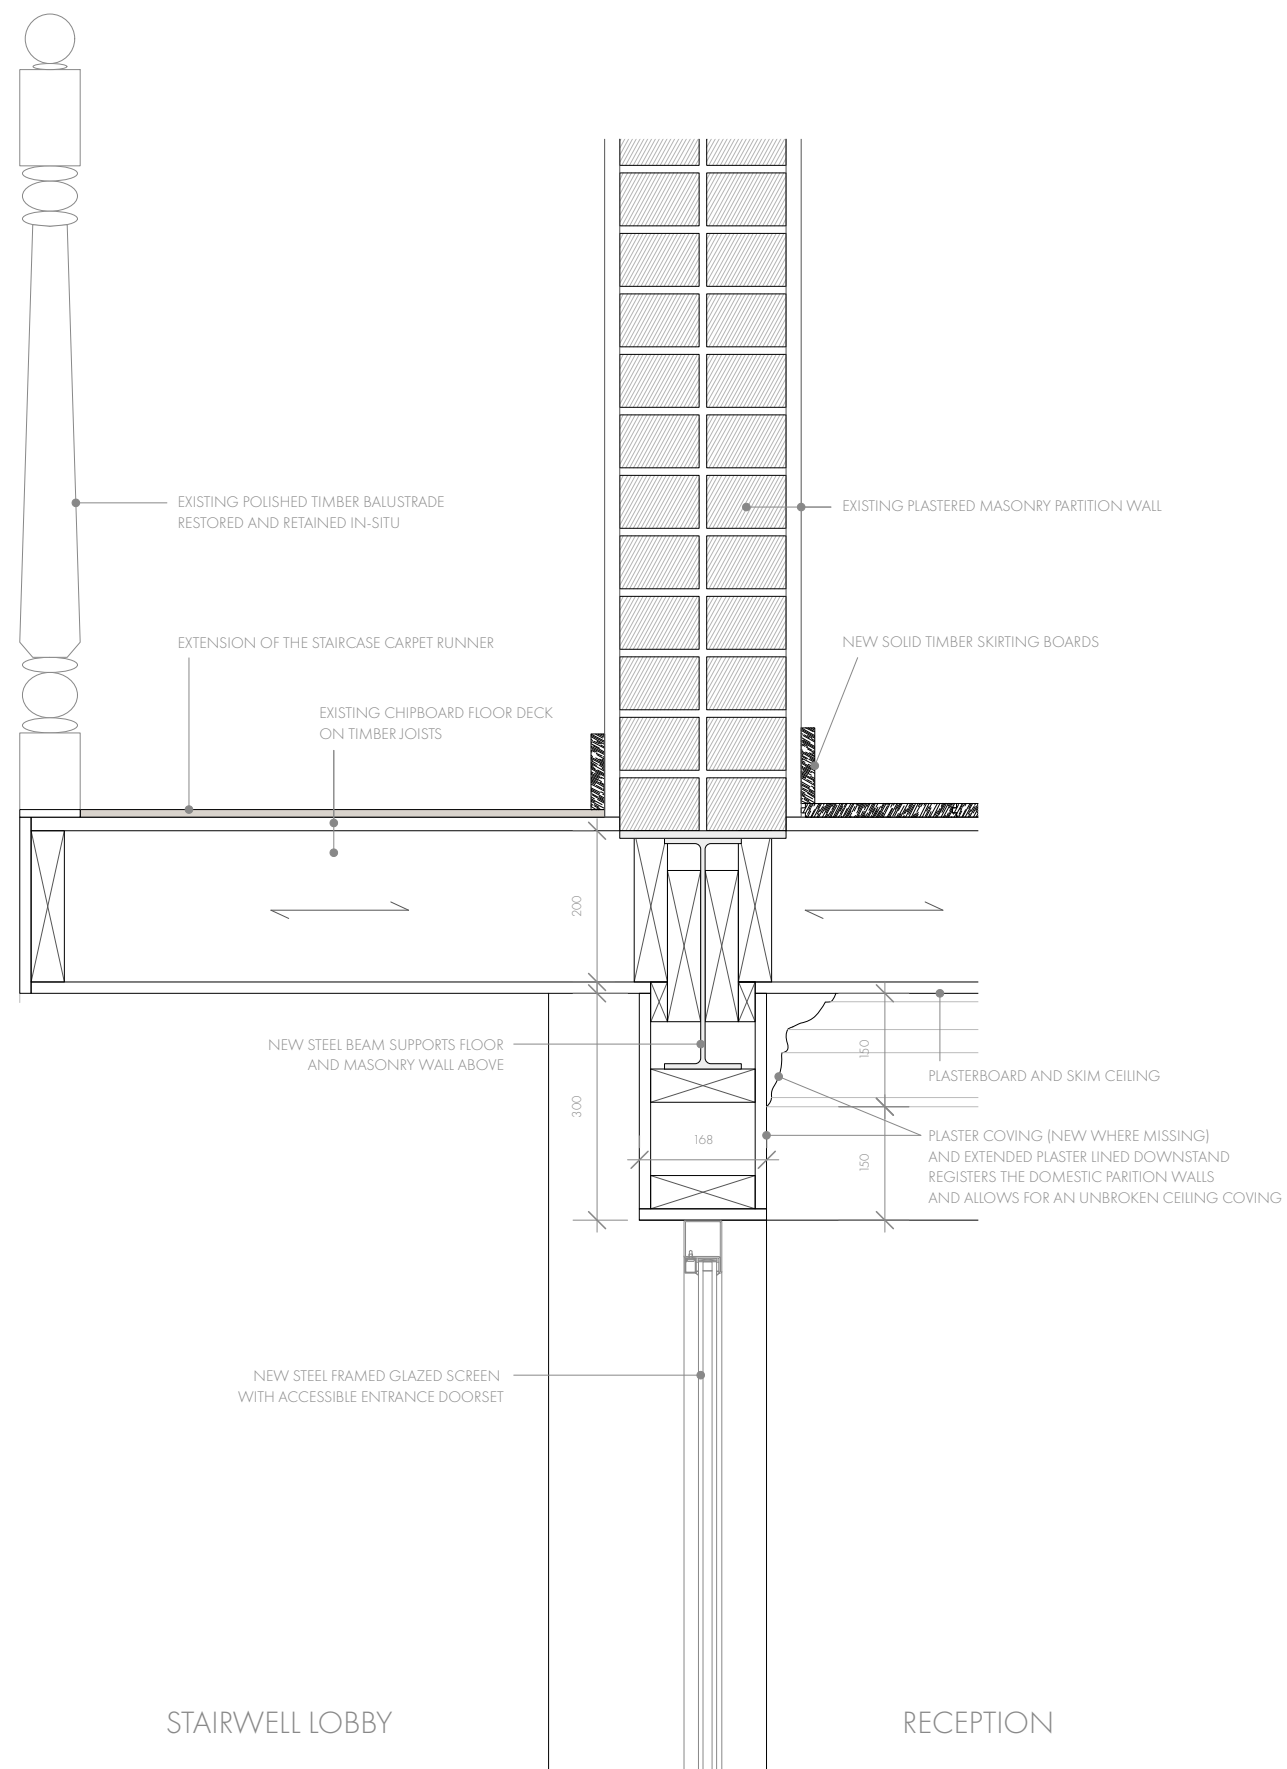

DETAIL C
STAIRWELL CORRIDOR SECTION

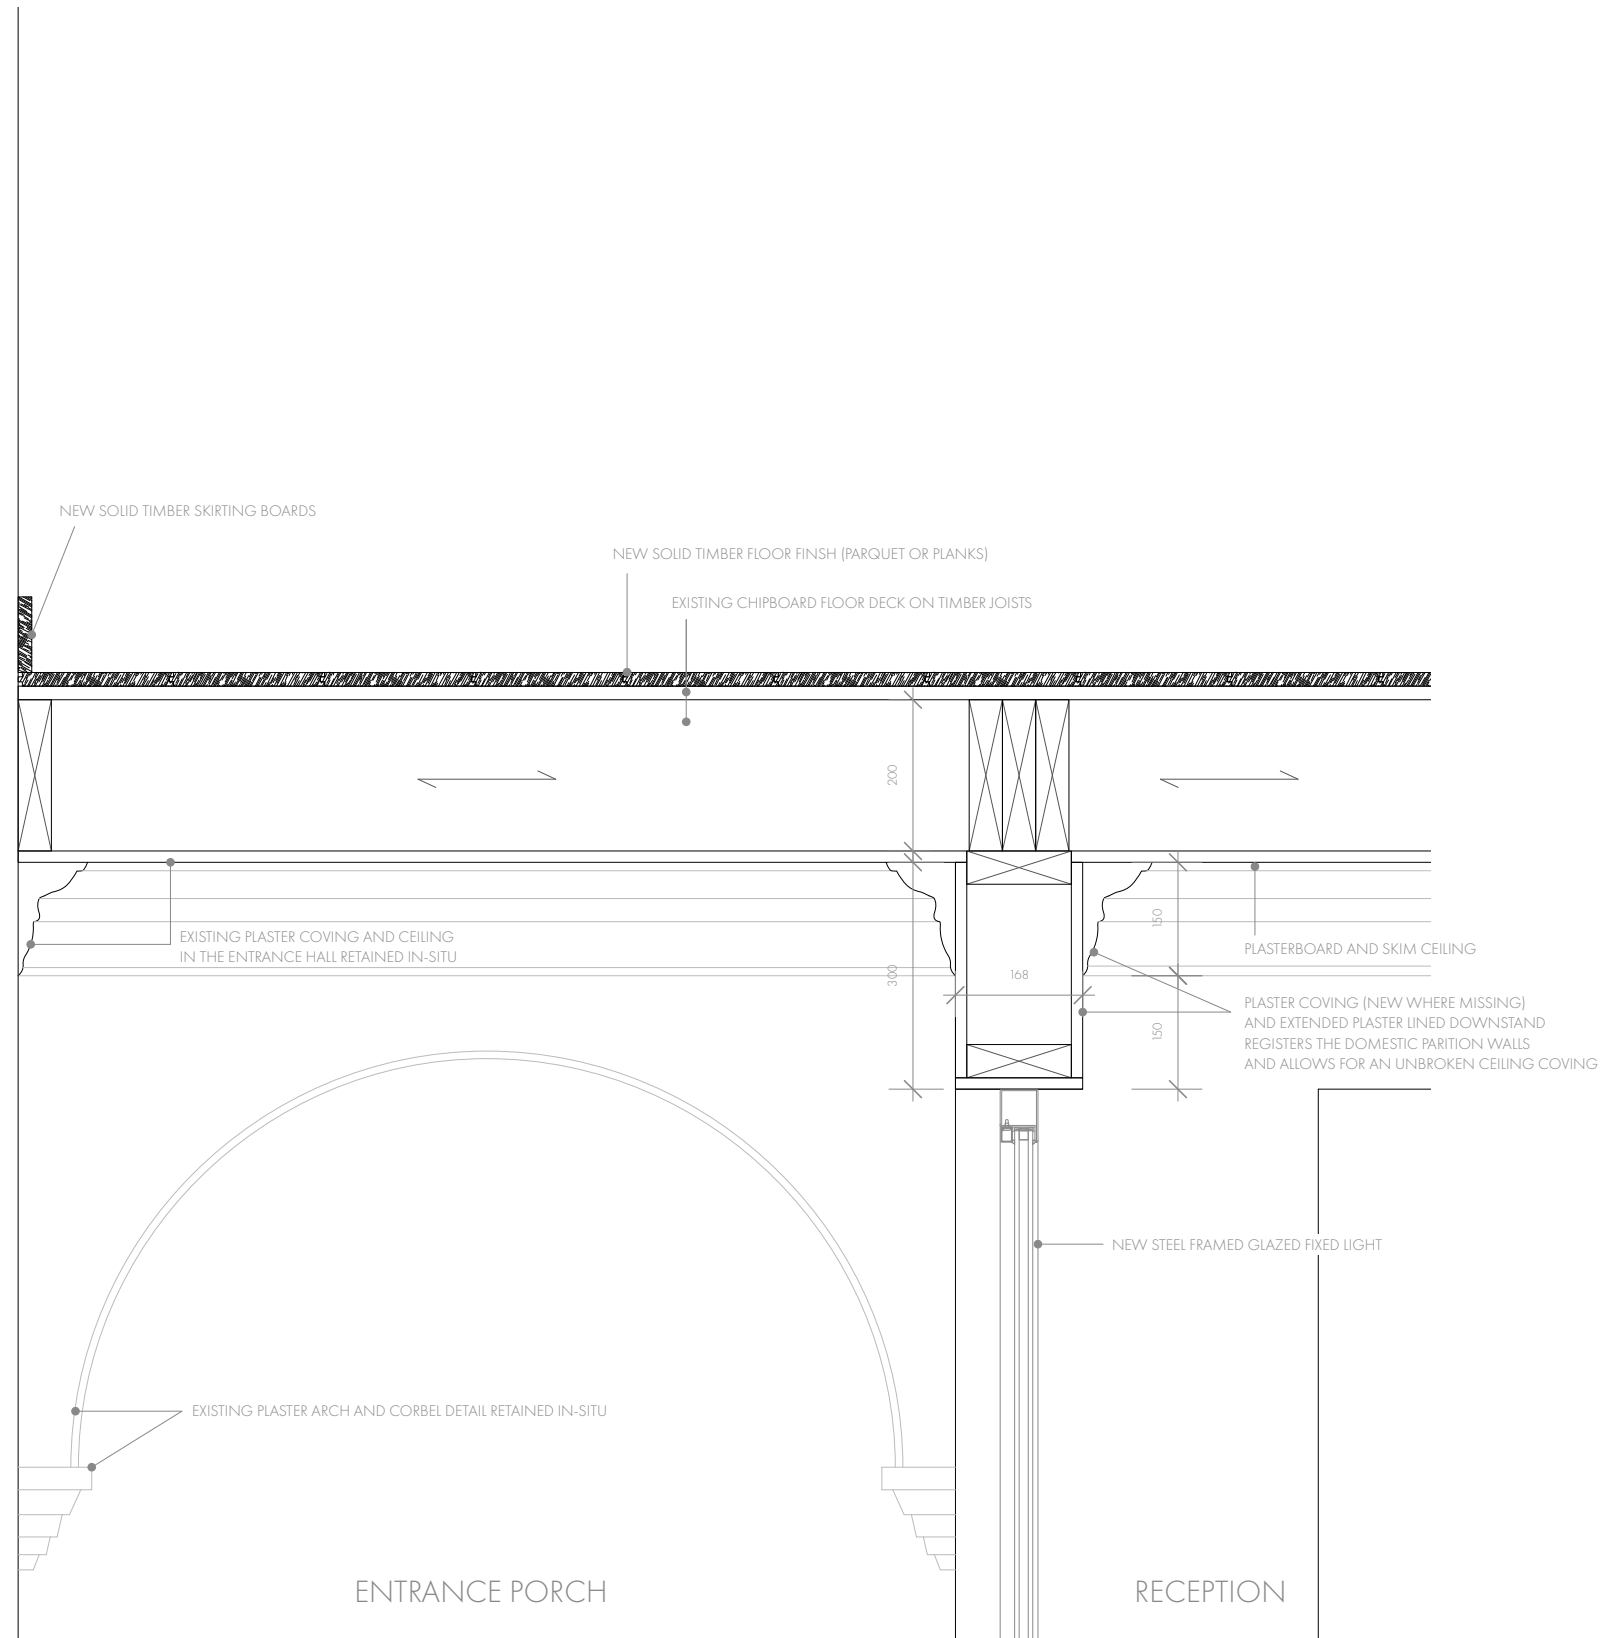

DETAIL D
PLASTER ARCH ELEVATION/ ENTRANCE HALL AND RECEPTION SECTION

DWG NO : 27_0401

P L A N N I N G

DETAIL C + D

PROJECT : 27 BYROM STREET

0 100 200 300 400 500mm

SCALE : 1:10