


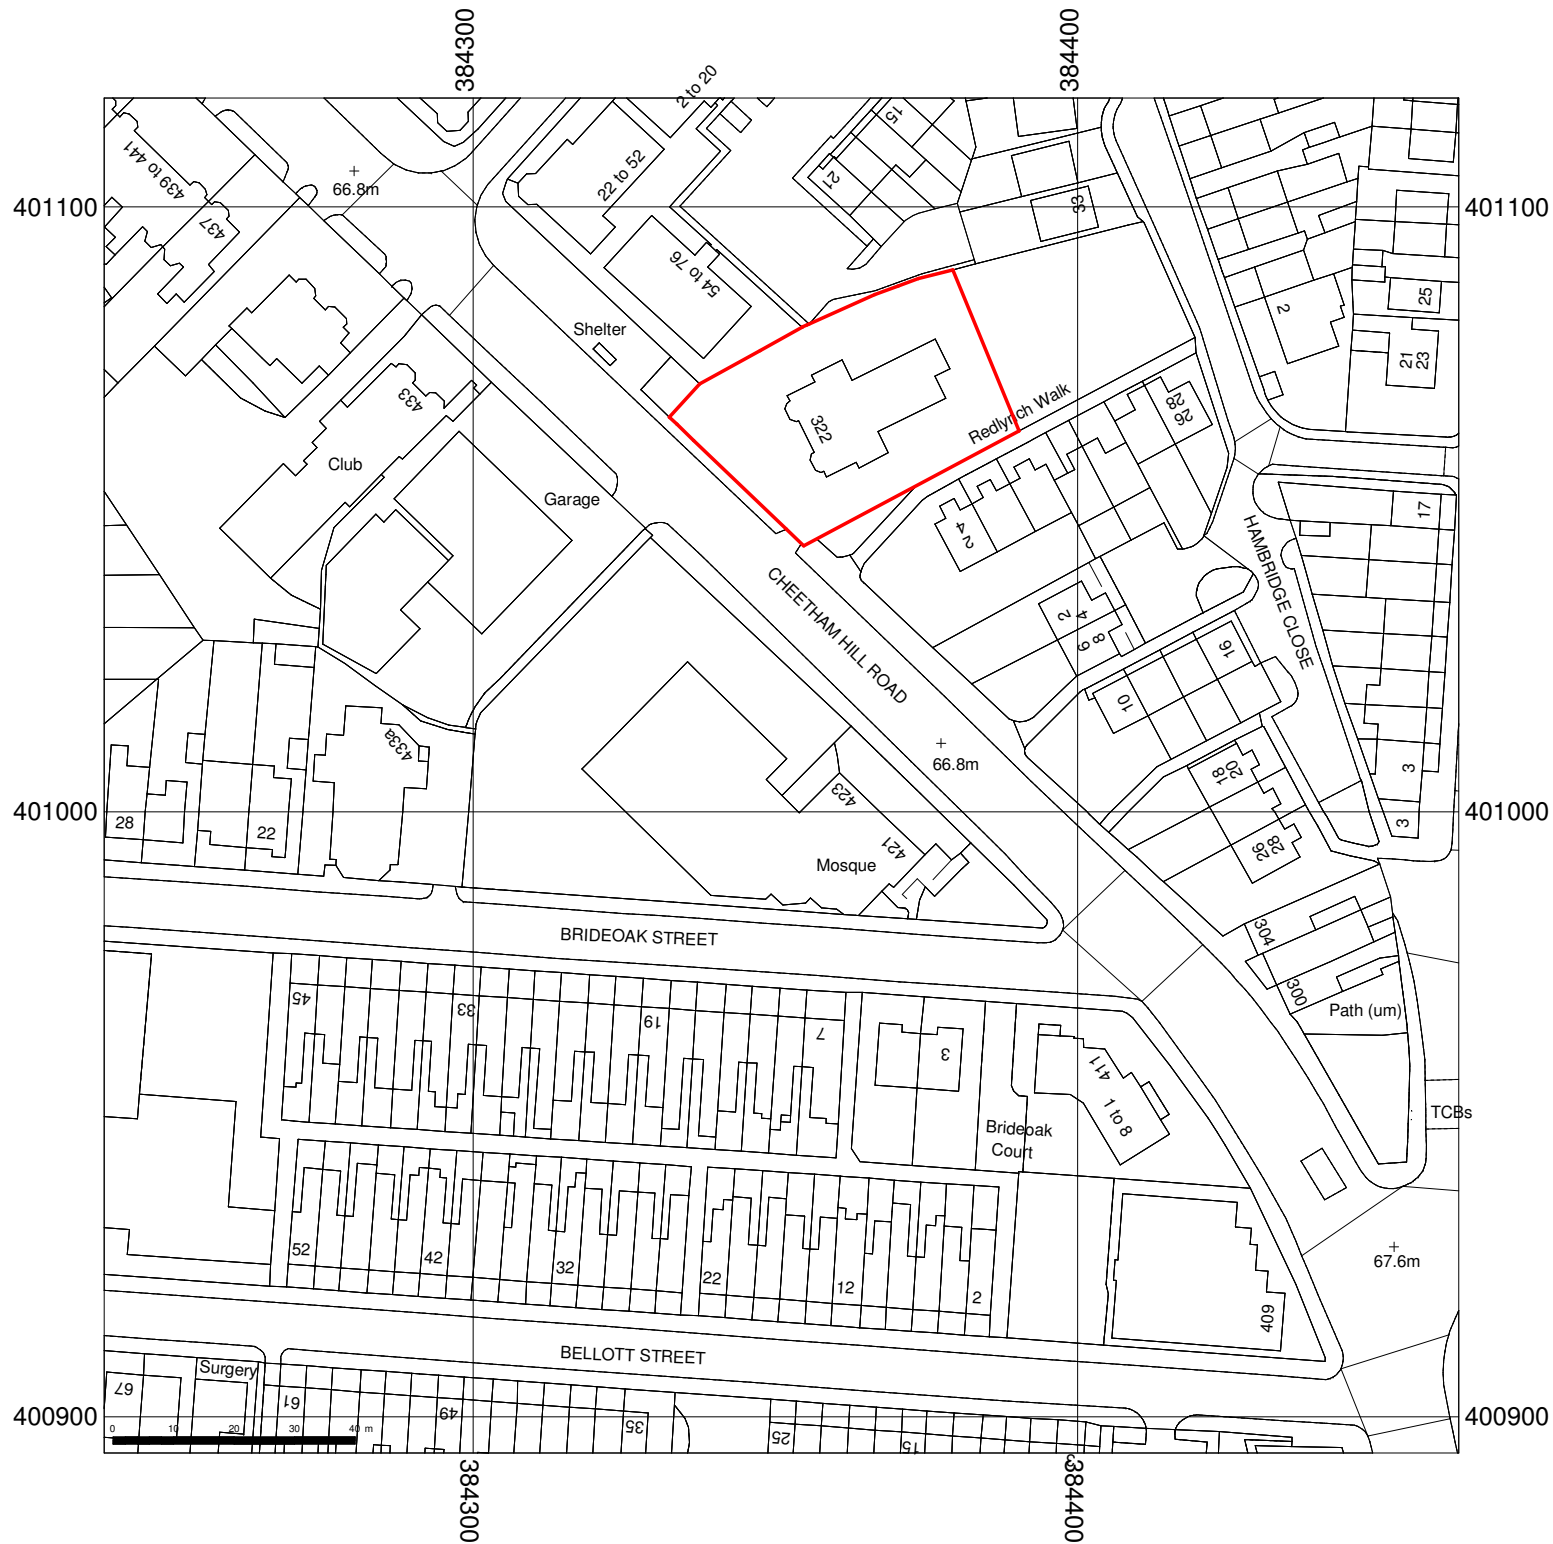

General Notes

The Architect shall have no responsibility for any use made of this document other than for that which it was prepared and issued.

All dimensions should be checked on site. Do not scale from this drawing

To be read in conjunction with all other Consultant's drawings.

The Architect to be immediately notified of any discrepancies.

Copyright on this drawing retained by the Architect.

LEGEND

— Site Boundary

P2 15/11/21 SA SH Amended Red Line
P1 09/11/21 SA SH Initial Issue
No. Date Dwn Chk App Revision or reason for issue

Client
Mian Properties Limited

createitstudios
... leave an impression

Create It Studios (NW) Ltd
Universal Square
Devonshire Street North
Manchester
M12 6JH
info@createitstudios.co.uk

Project Title
322-324 Cheetham Hill Road,
Cheetham Hill, Manchester M8 0PL

Scale / North Point

1 : 1250

Drawing Title
Existing Location

Drawing Number
A1393(01)AP001
Drawing Status
Preliminary
Revision
P2