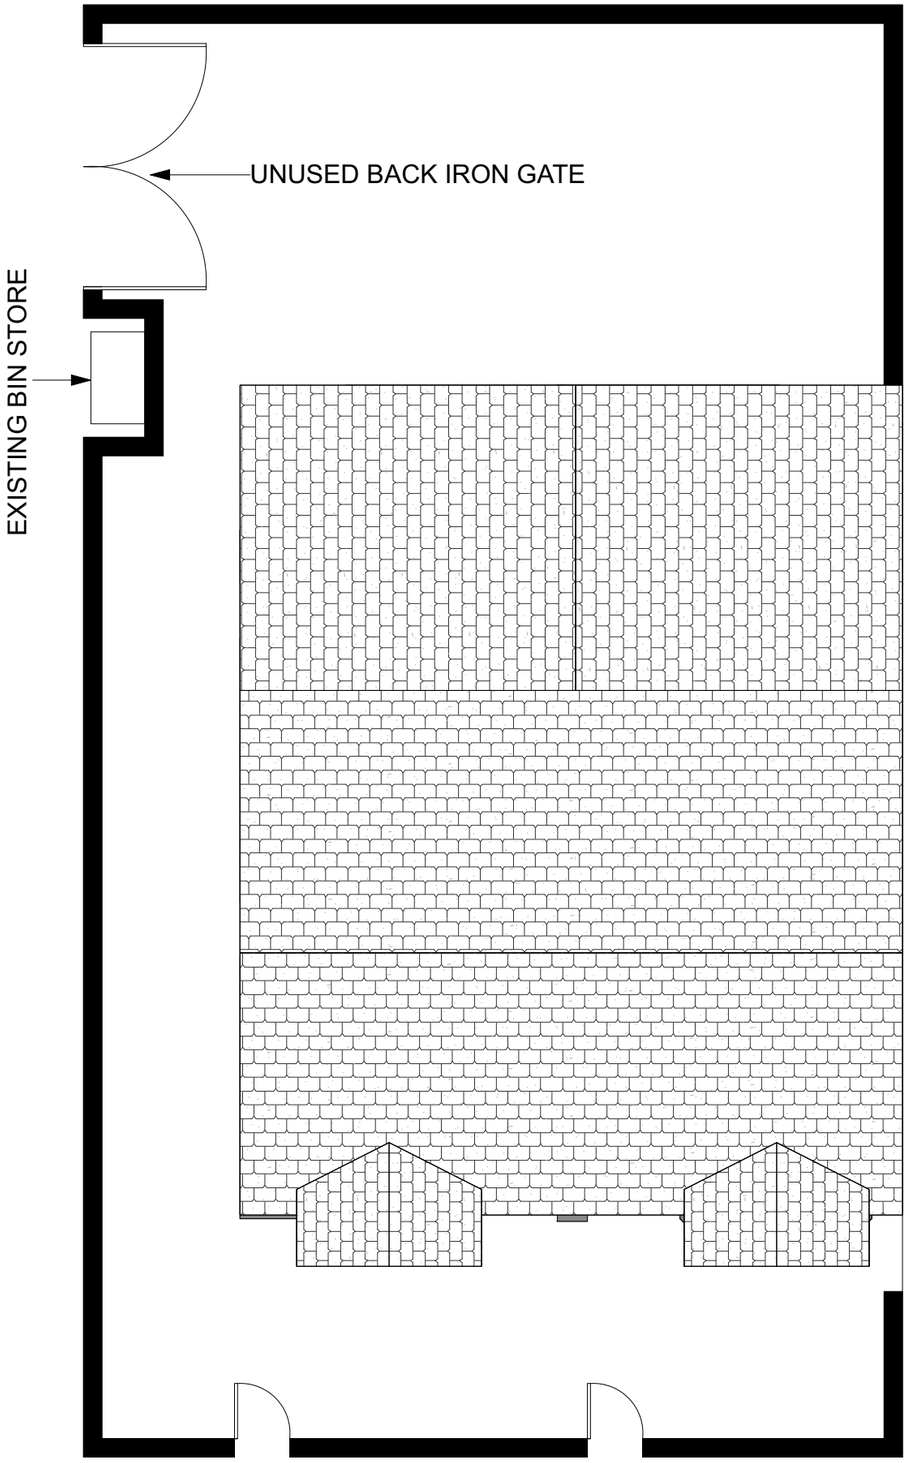

1 Existing Site Plan
Scale: 1:100

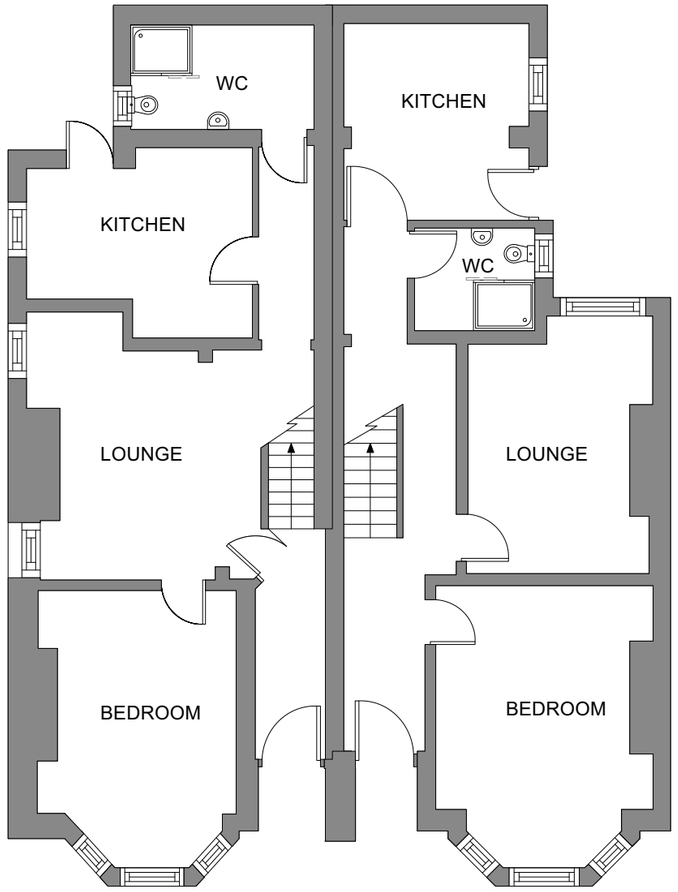

2 Existing Ground Floor
Scale: 1:100

This drawing must not be reproduced without permission from NM Architectural Services LTD. DO NOT scale of this drawing. All Dimensions are to be checked on site by the contractor/sub contractor. Any discrepancies to be reported to NM Architectural services LTD.

Client Name:	Drawing Title:	Project Type:			Check By:	Date:	Revision Notes & Date:		
Mr Qaummer Ahmad	Existing Site & Ground Floor Plans	Extension to existing flat building to create self contained living with 2No bedrooms			MN	11.10.2021		25 Brown Lane, Heald Green, Cheadle, Stockport Cheshire SK8 3RR	NM.
Project Address: 86-88 Hamilton Road, Longsight, Manchester, M13 0PJ	**Drawing Type:** Self contained flat / extension to rear	**Dwg No:**	HLT-003	**Scale:**	1:100	**Rev:**	-		

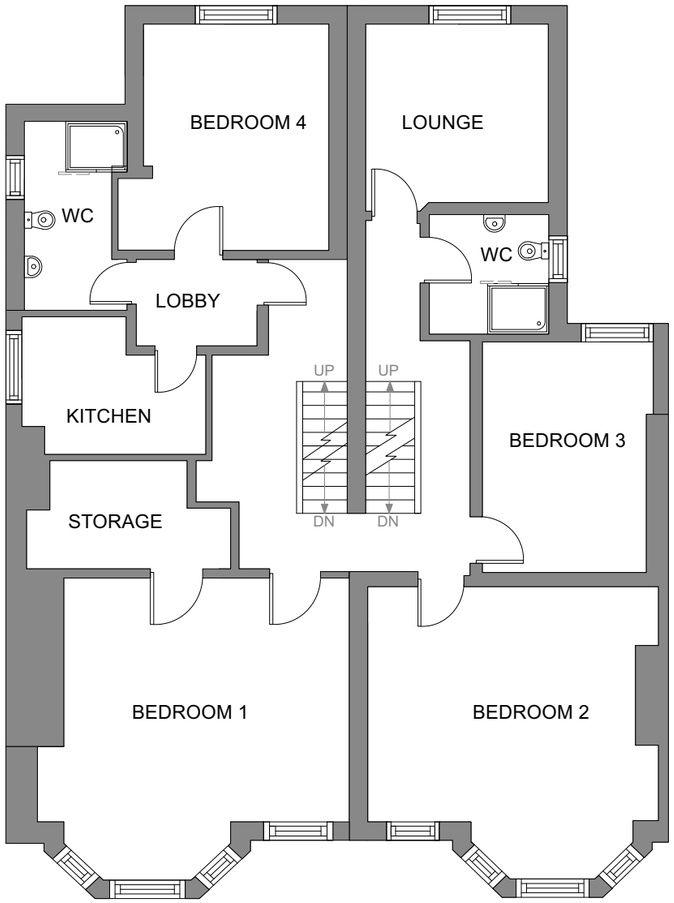

1 Existing Second Floor
Scale: 1:100

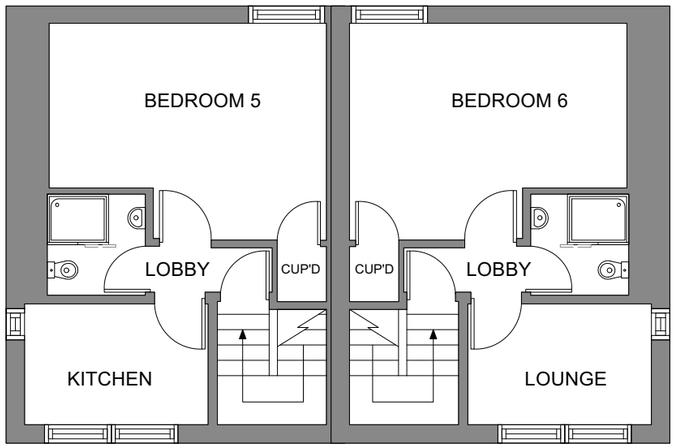

2 Existing Third Floor
Scale: 1:100

This drawing must not be reproduced without permission from NM Architectural Services LTD. DO NOT scale of this drawing. All Dimensions are to be checked on site by the contractor/sub contractor. Any discrepancies to be reported to NM Architectural services LTD.

Client Name:	Drawing Title:	Project Type:			Check By:	Date:		Revision Notes & Date:		
Mr Qaummer Ahmad	Existing First & Second Floor	Extension to existing flat building to create self contained living with 2No bedrooms			MN	11.10.2021			25 Brown Lane, Heald Green, Cheadle, Stockport Cheshire SK8 3RR	NM.
Project Address: 86-88 Hamilton Road, Longsight, Manchester, M13 0PJ	**Drawing Type:** Self contained flat / extension to rear	**Dwg No:**	HLT-004	**Scale:**	1:100	**Rev:**	-			