COPYRIGHT OF ATELIER MB LTD
DO NOT SCALE FROM THIS DRAWING
DIMENSIONS TO BE CHECKED ON SITE

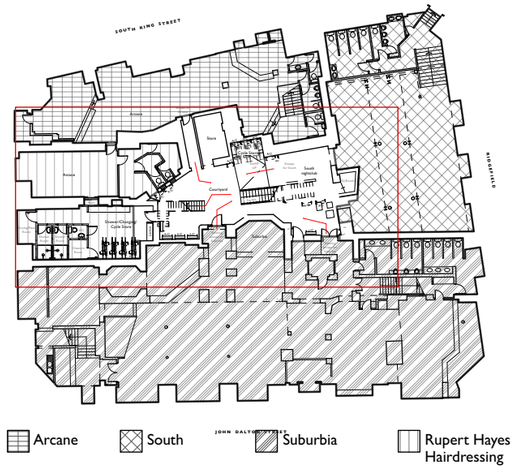

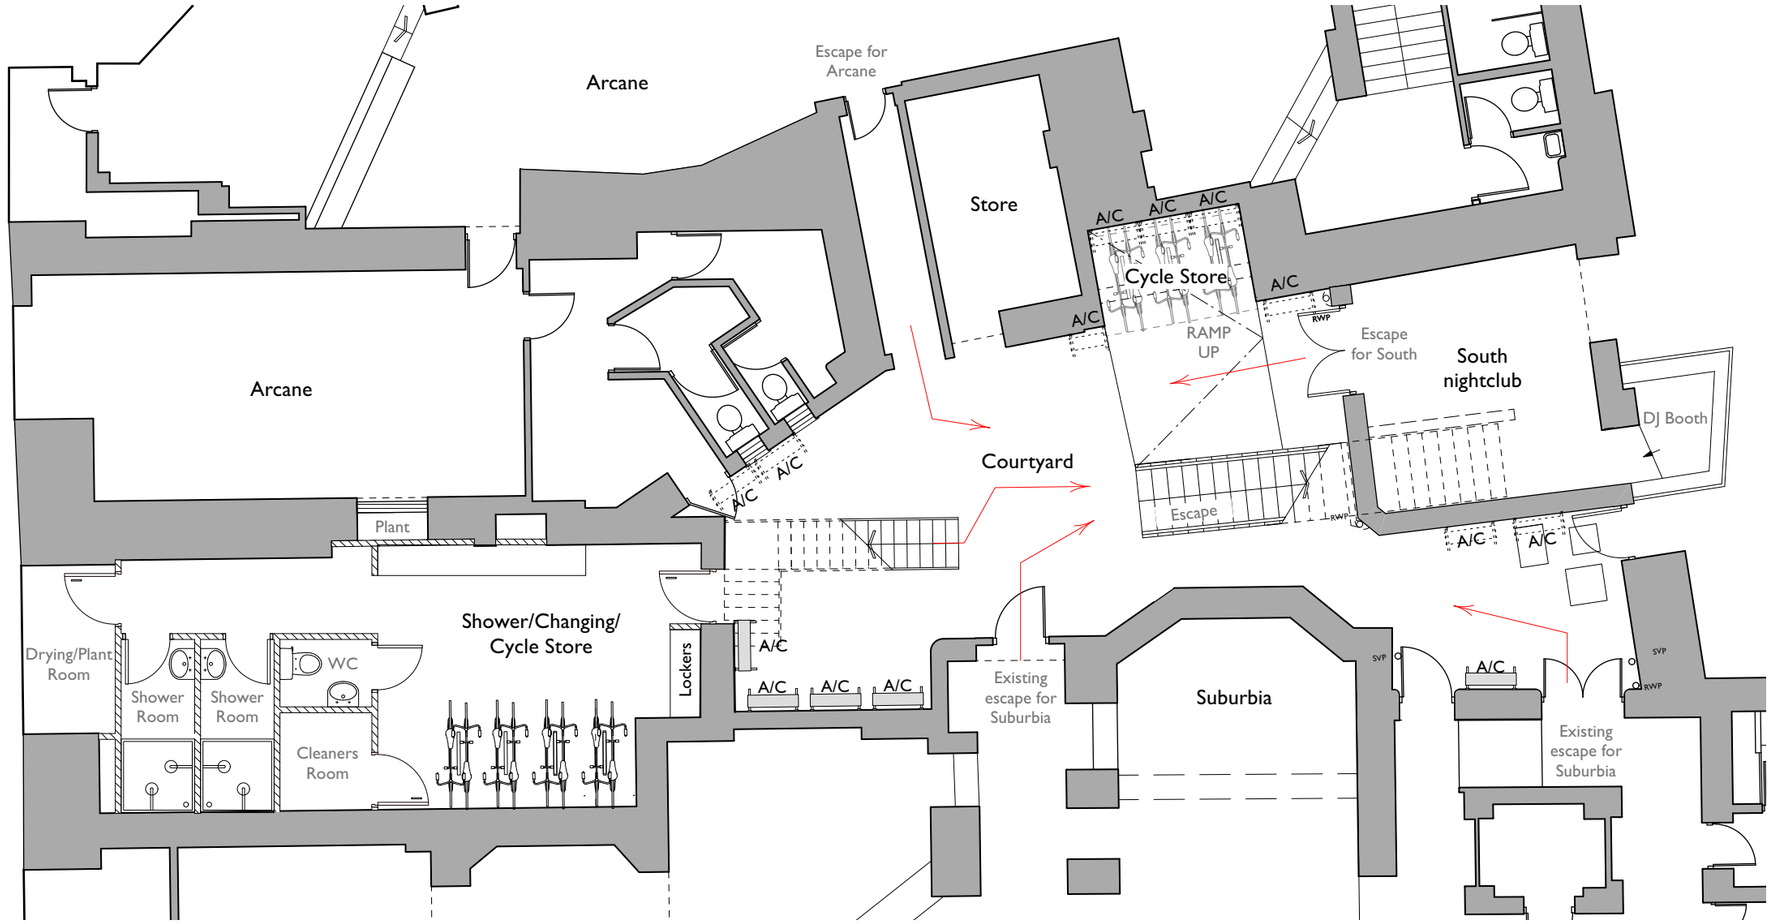

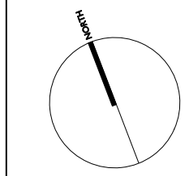

Existing

Rev	Note	DRN	CHK

Queens Chambers Lightwell

Deck Proposal

Basement Floor Plan - Existing

scheme	1656
drwg no.	**E(2100)**
revision	
scale	1:100 @ A3
date first drawn	May 21
drawn	RD

SK sketch E existing P proposed T tender C construction F1 final issue

www.ateliermb.co.uk
t 0161 236 0051
e architect@ateliermb.co.uk

Atelier MB
Urban Architects