




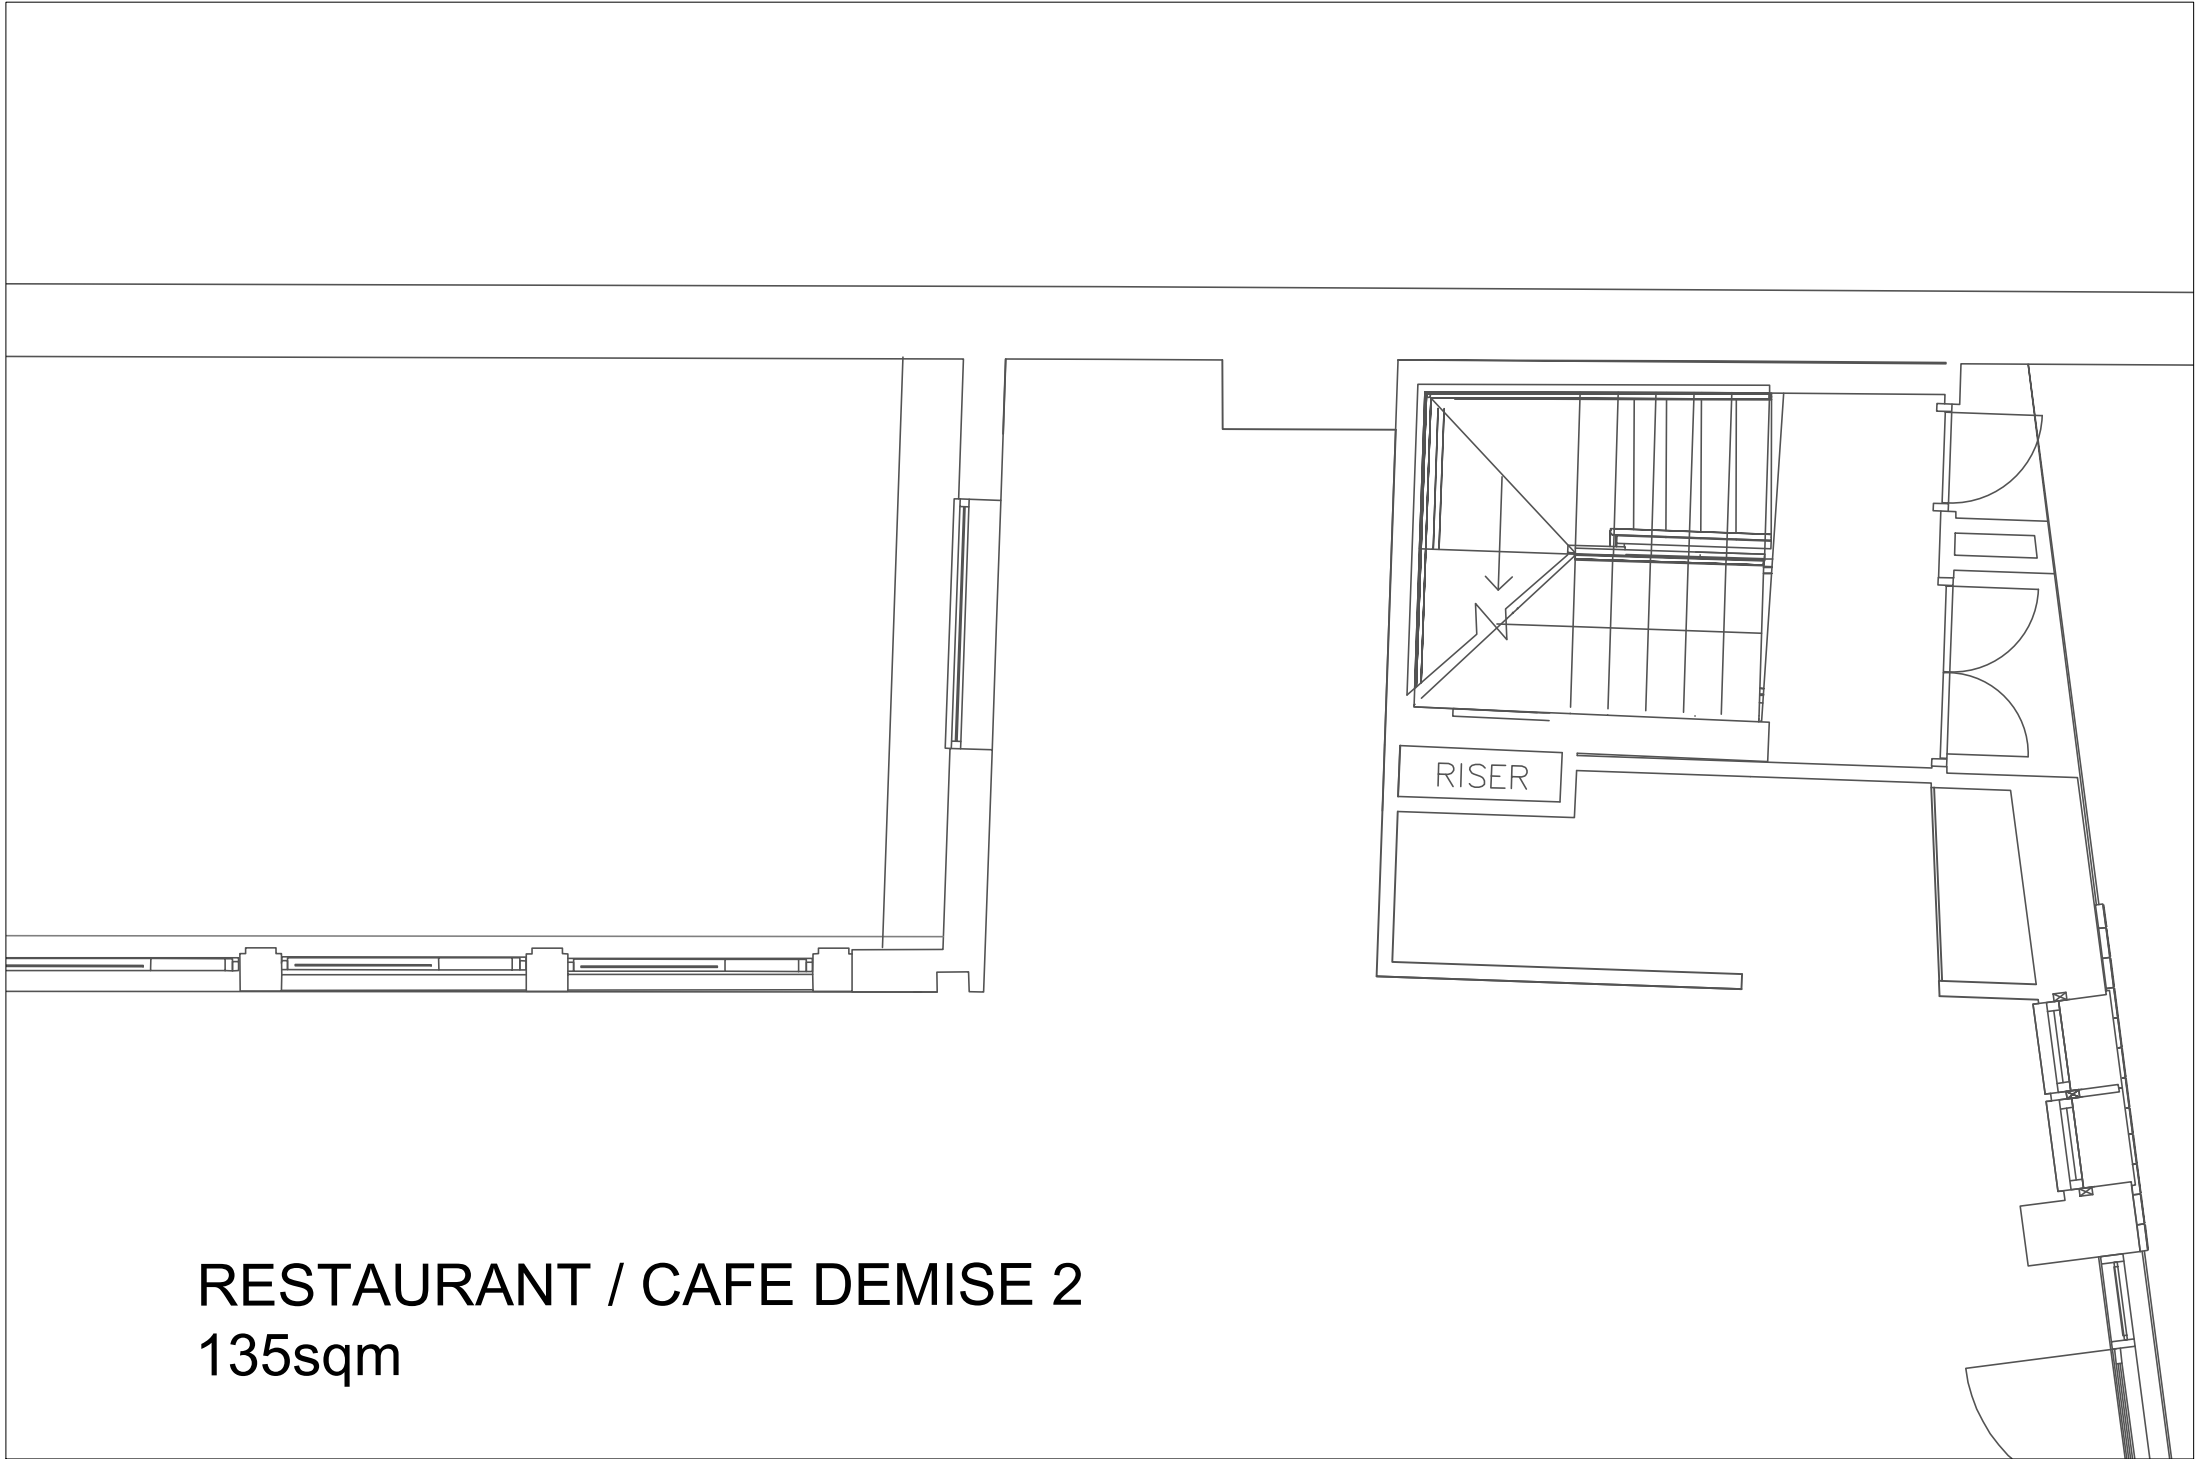


EXISTING PLAN

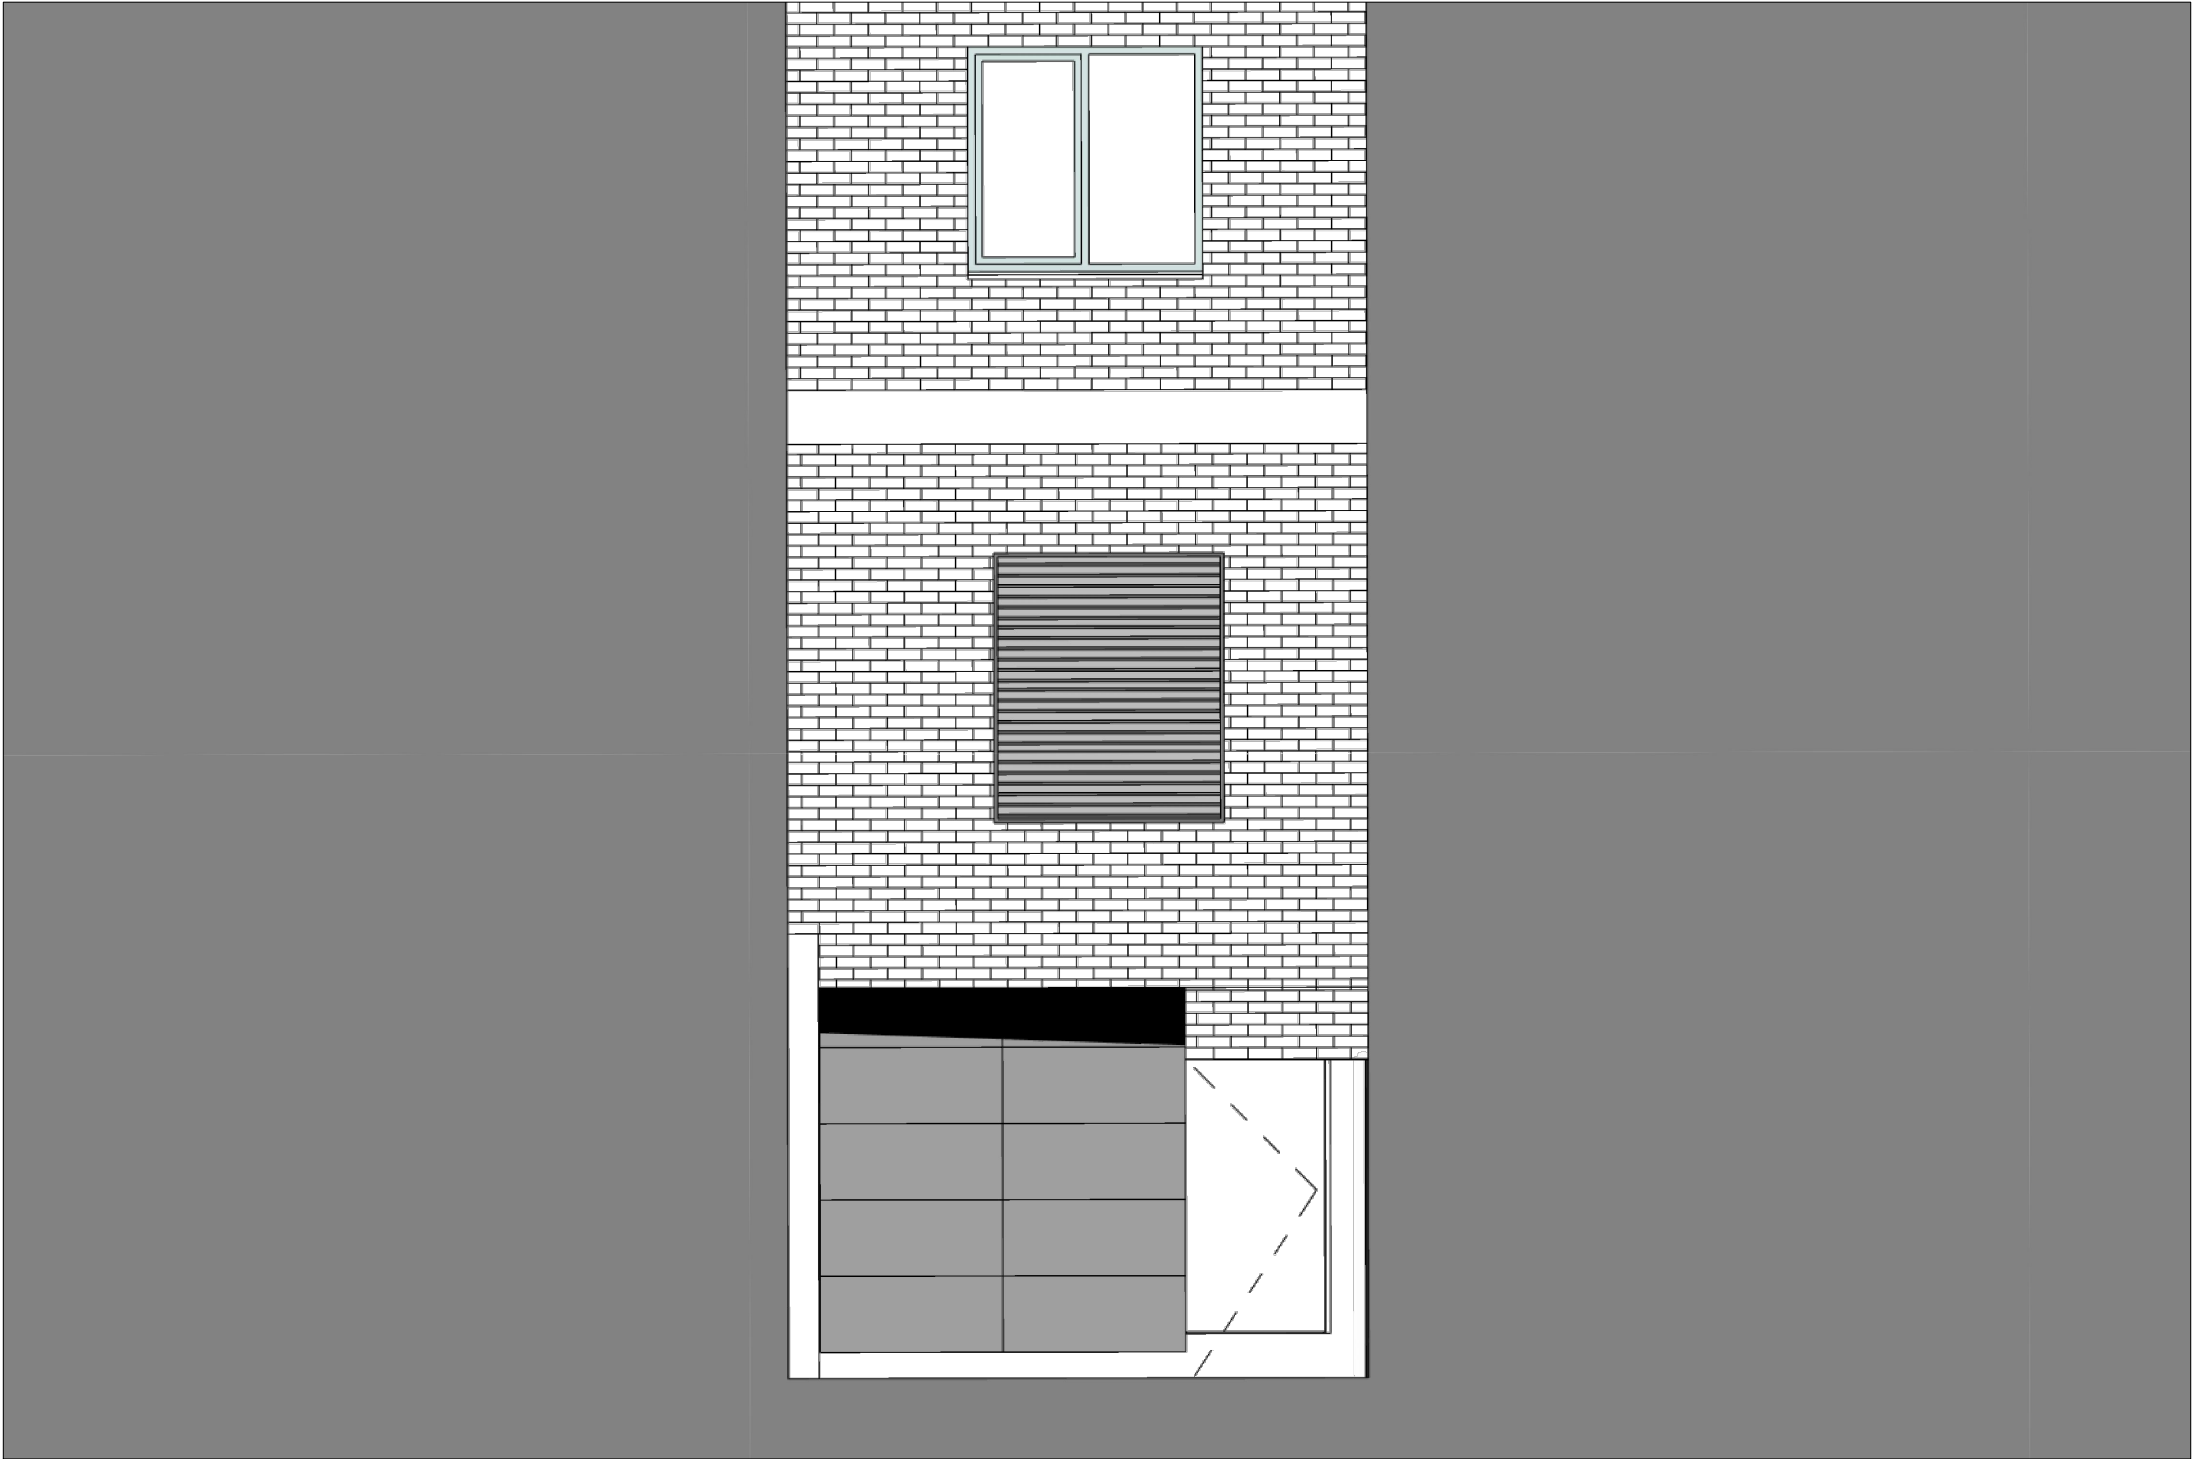


EXISTING ELEVATION A

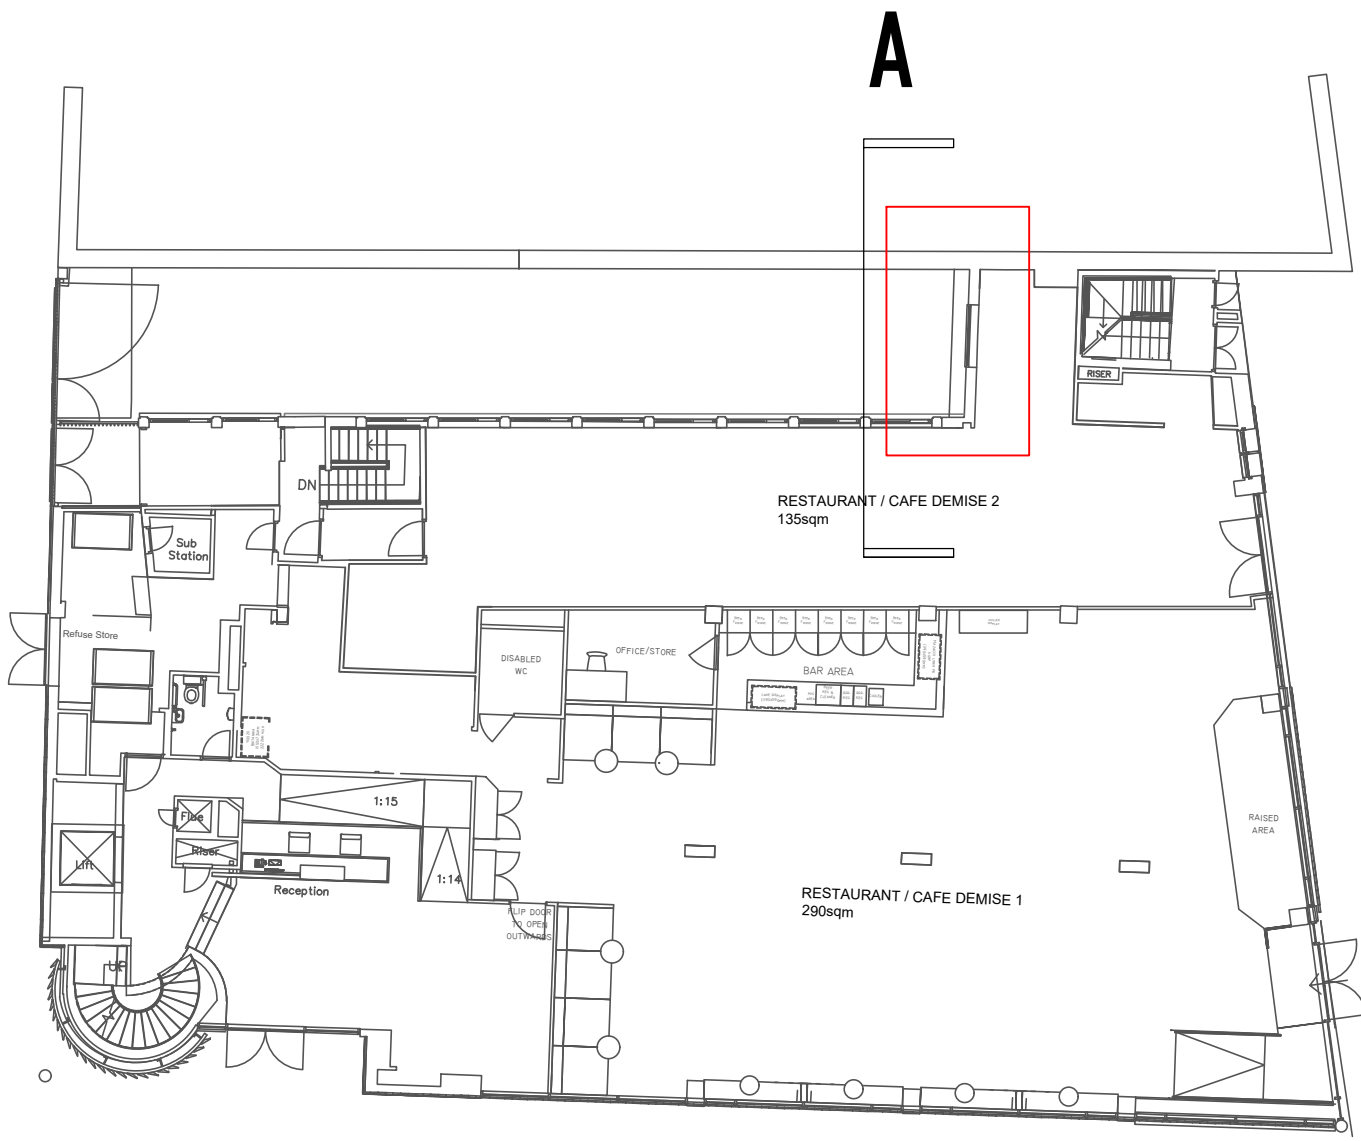


KEY PLAN 1:200

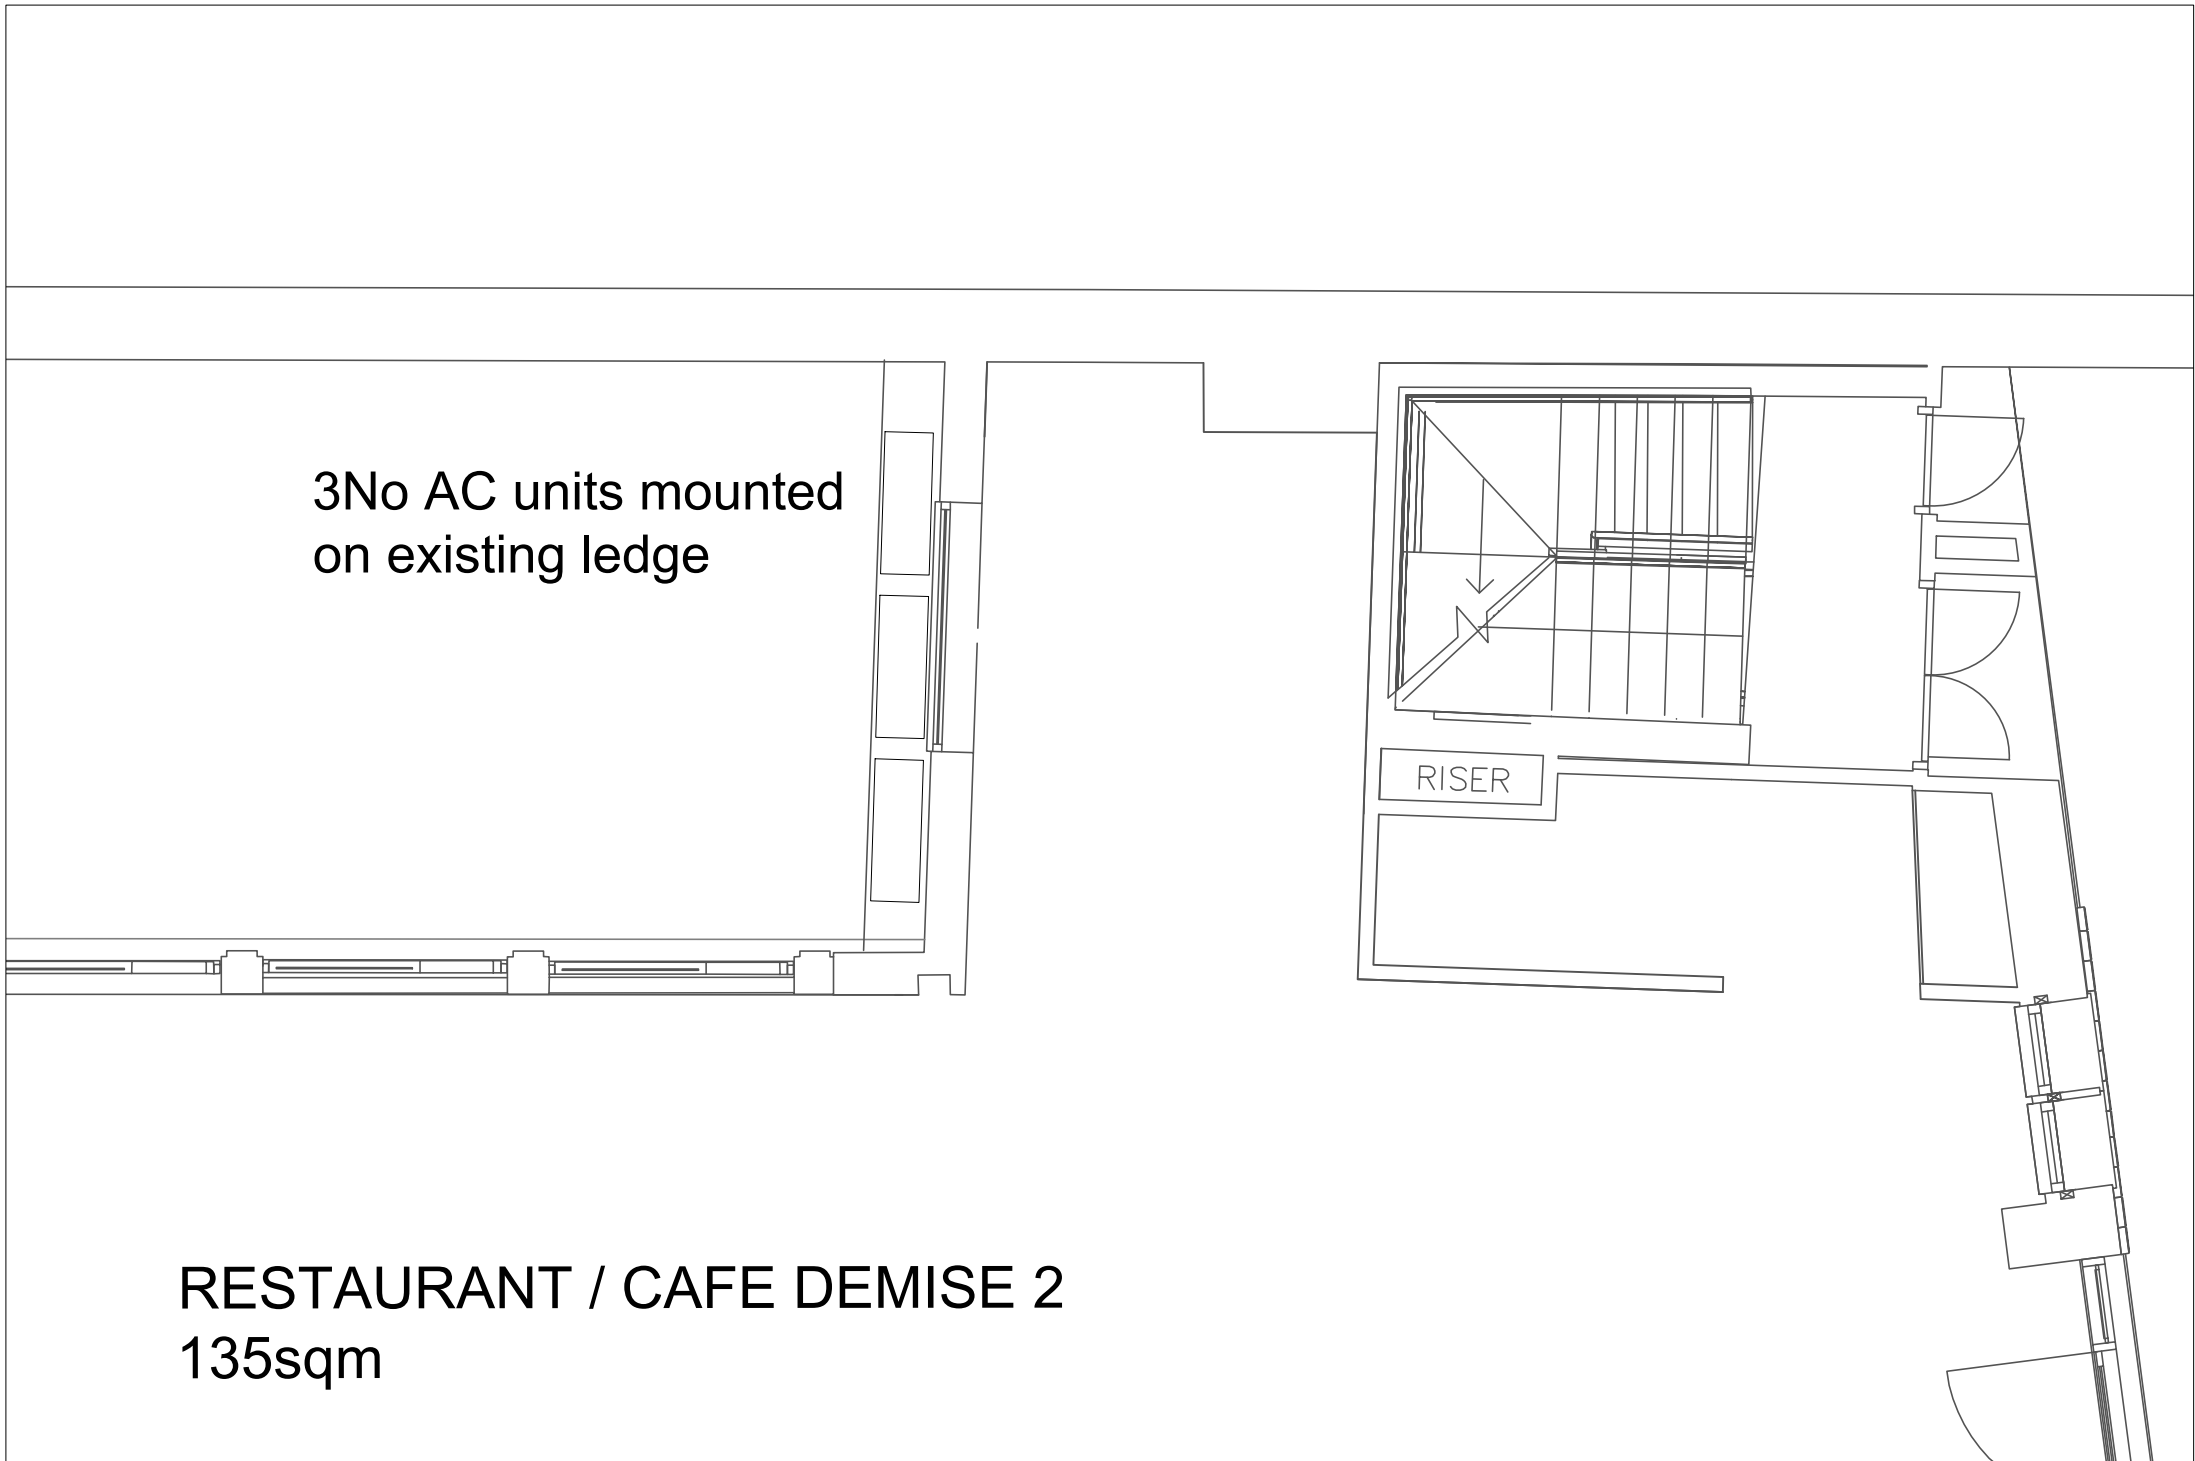

PROPOSED PLAN

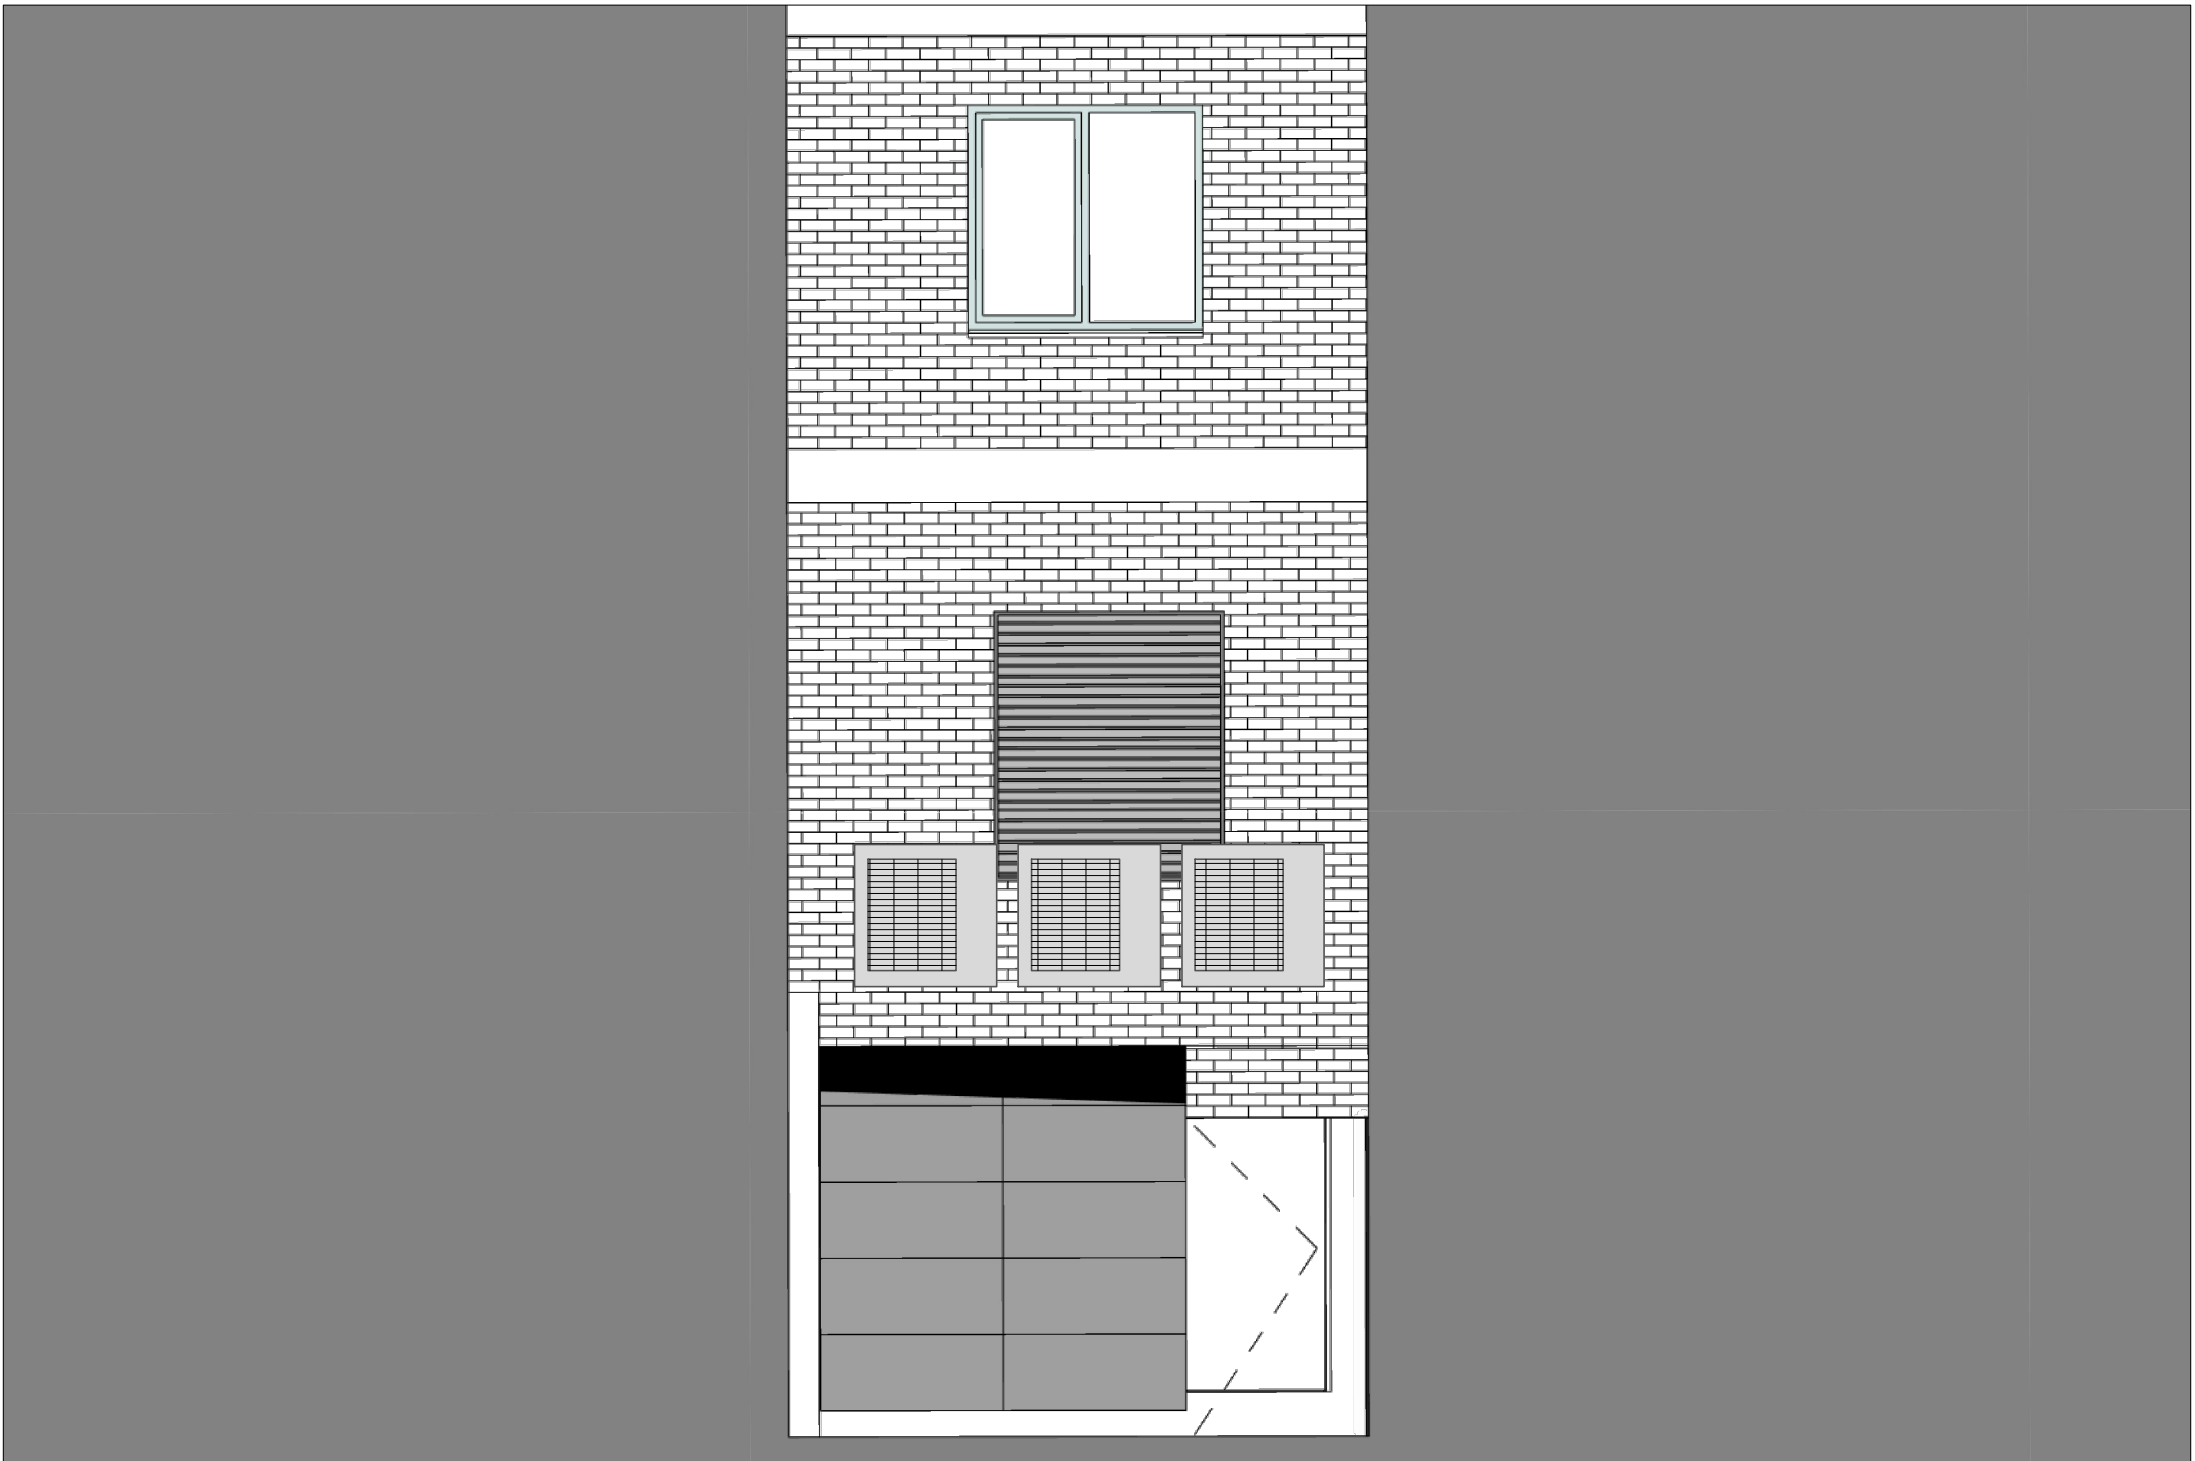

PROPOSED ELEVATION A

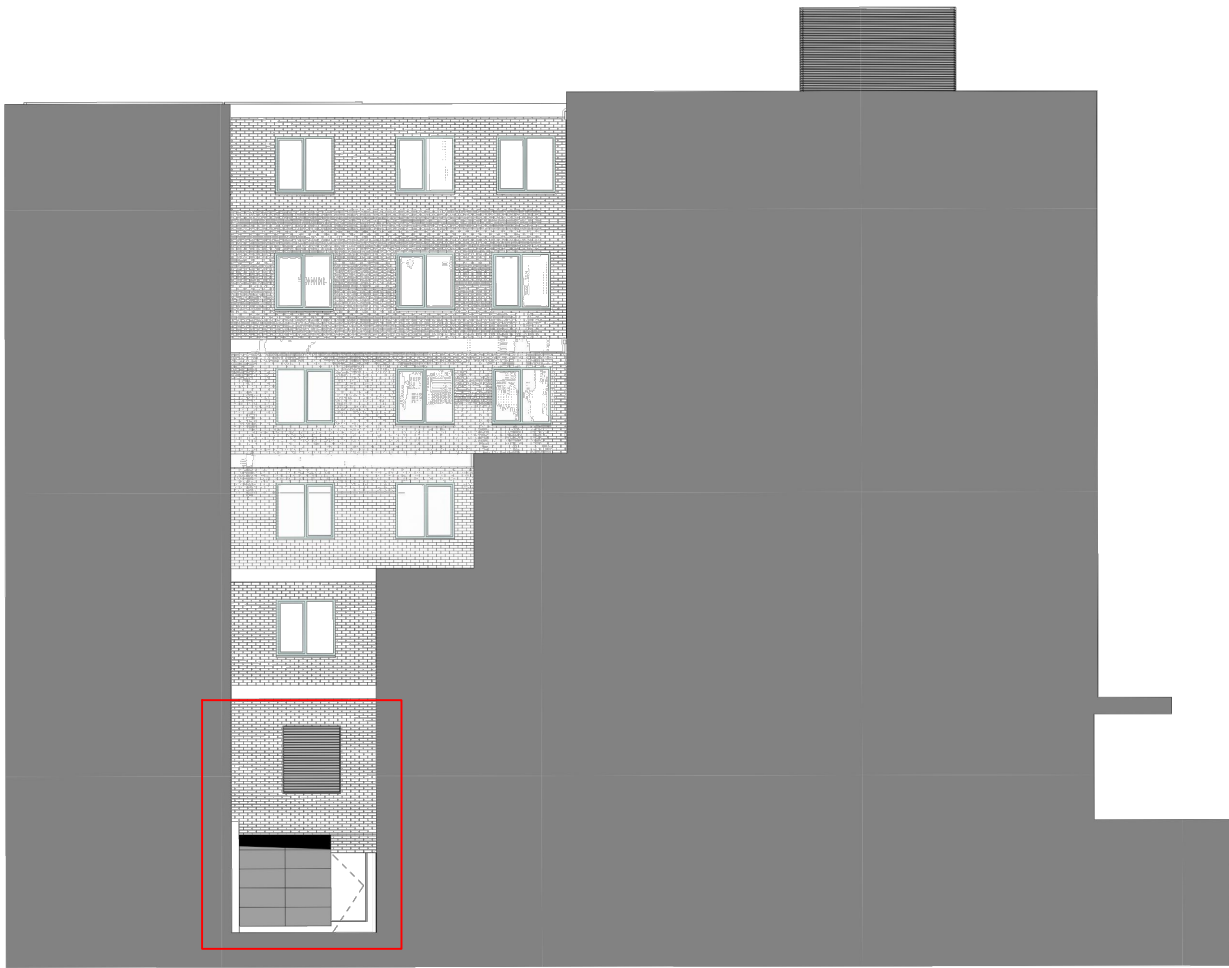

KEY ELEVATION 1:200

REV	DATE	DESCRIPTION	DRAWN
CLIENT			
CERT property			
PROJECT			
COOLING / VENTILATION			
HILTON HOUSE			
DRAWING TITLE			
AC UNIT PLANS AND ELEVATIONS			
STATUS			
FOR PLANNING			
PROJECT No	DWG TYPE	DWG No	REV
HIL	PL	2XX	-
SCALE	DATE	DRAWN	CHECKED
1:50@A1	21/08/21	CH	
Do not scale drawings. Use dimensions given only. Contractor to check all dimensions on site prior to commencement of works and report any variations or omissions to Elevate Architects immediately. This drawing is the property of Elevate Architects Limited and must not be reproduced or used without permission.		Elevate Architects Limited The Courtyard, Royal Mills 17 Francis Street Manchester M4 6BA Company number: 10166568 inc 0161 681 2211 www.elevatearchitects.co.uk	