


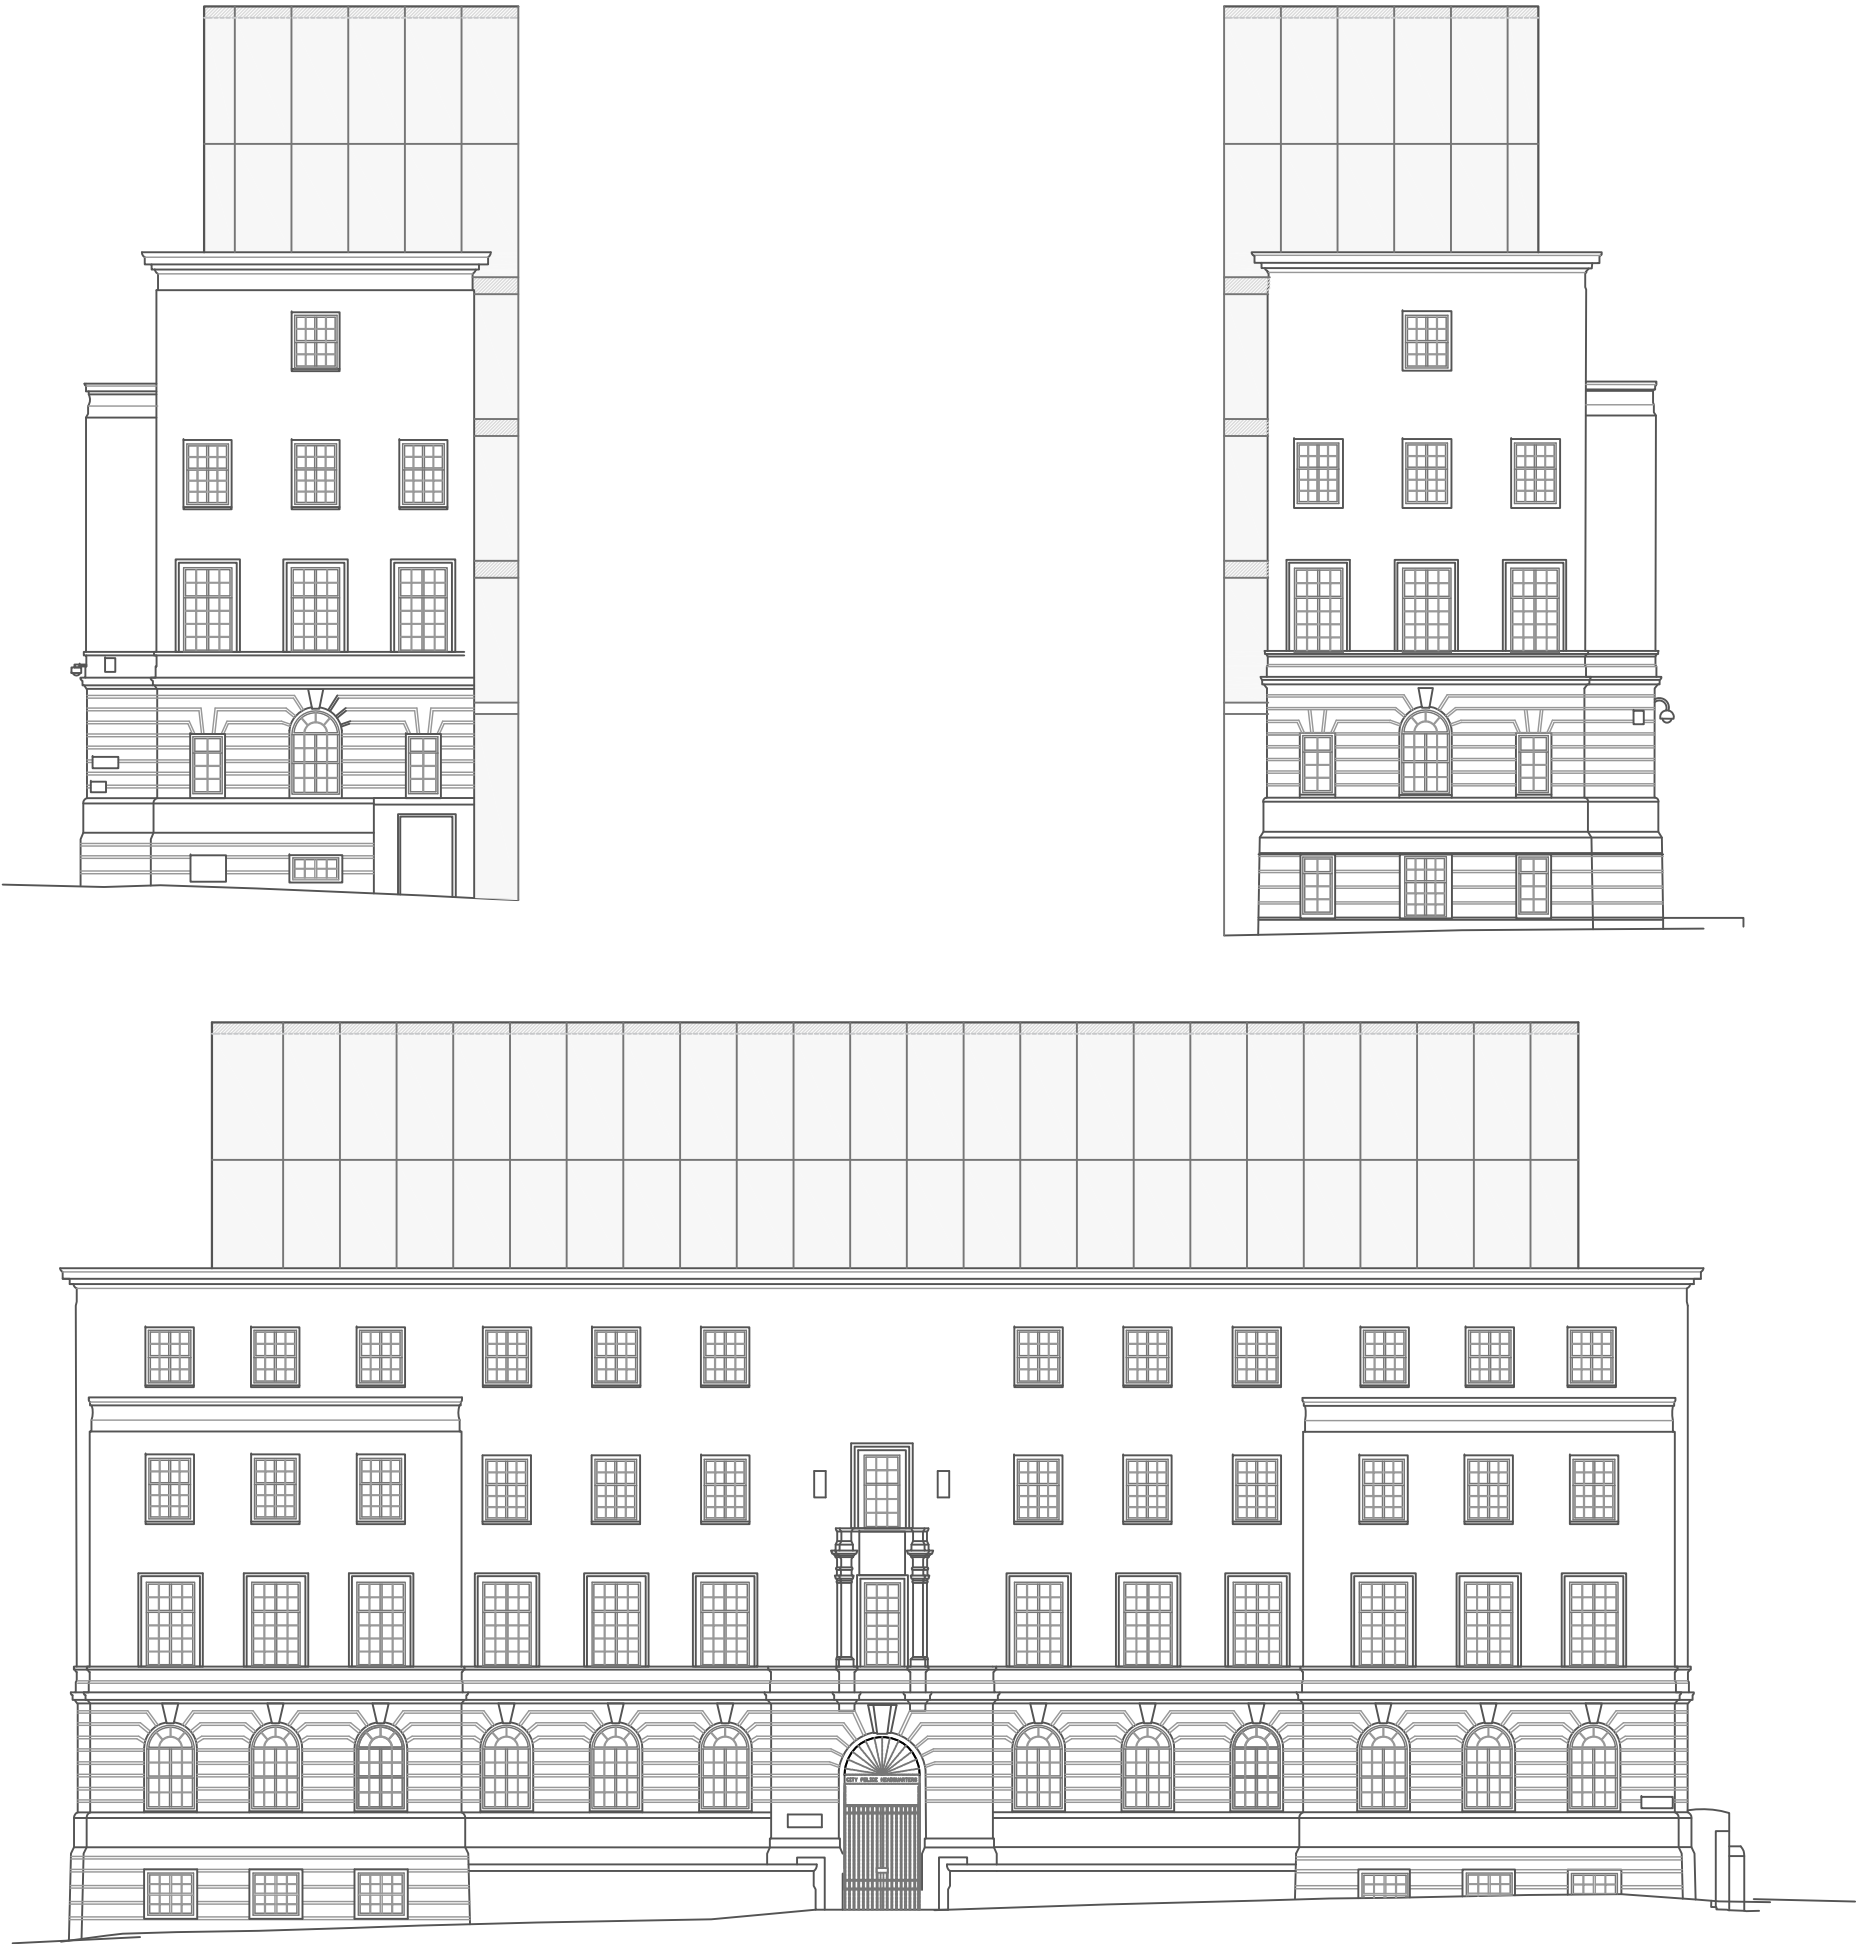

All existing UPVC windows to be replaced with painted hardwood, double glazed, sash windows to meet specified acoustic requirements.

Fenstration layout will be best matched to original design.

Wooden door behind metal railings to be retained and restored.

Rev: Details: Date:

client:
St Michaels

project:
St Michaels

job number:
601

status:
Planning

title:
Police Station
Elevation

scale: drawn by:
1 : 100 Author
@ A1

drawing number:
(--)-901

current revision date: revision:

SGI Studios
1 Keller Place
Manchester M15 4LE
t: +44(0)161 832 9842
e: mail@hodderandpartners.com
w: www.hodderandpartners.com

hodder+partners