
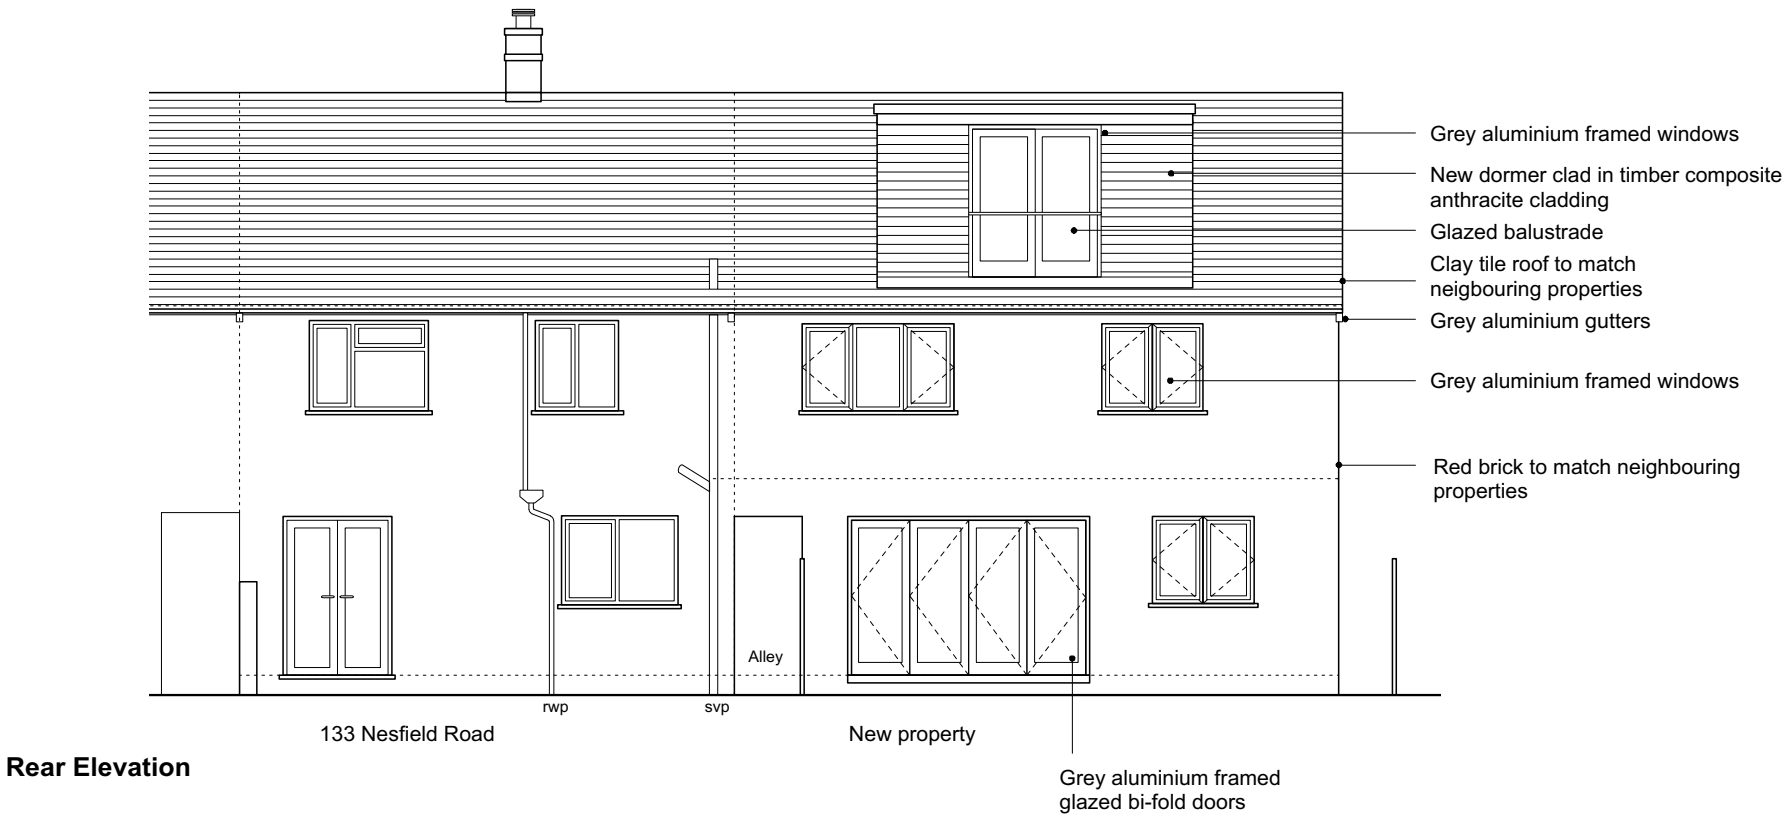


0 1 2 3 4 5 M

© James Darwent Architecture Ltd. To be read in conjunction with the specification and all relevant drawings. Contractor to check all dimensions on site and inform architect in writing of any inaccuracies to drawings. Do not scale from this drawing. All noted dimensions in MM unless stated otherwise. To be read in conjunction with all other architects and engineers drawings

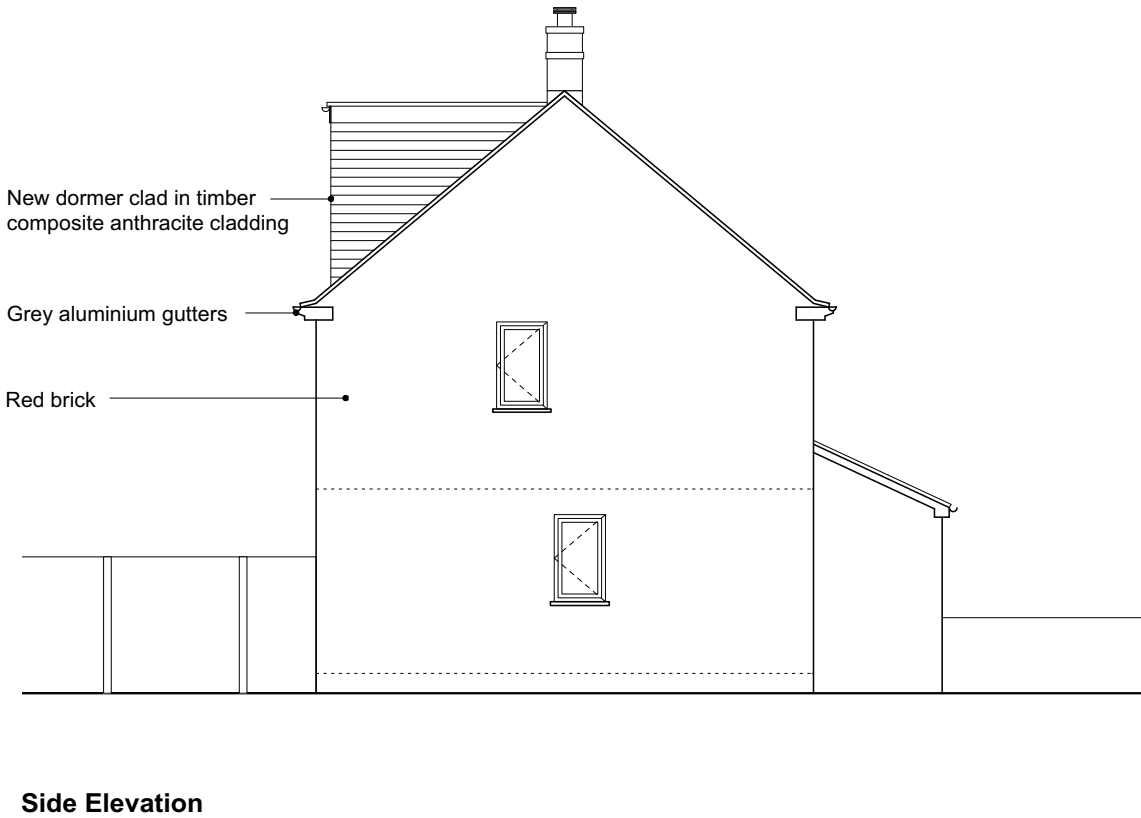

james darwent architecture ltd
Trafalgar House, 5-7 High Lane, Chorlton-Cum-Hardy, Manchester, M21 9DJ
The Island, Castleton, Hope Valley, Derbyshire, S33 8WN
e info@darwentarchitecture.co.uk w www.darwentarchitecture.co.uk
Company number: 8246259

PROJECT			
133 Nesfield Road, Sale, Manchester, M23 0HR			
CLIENT			
Joan Morgan			
DWG. NO.	Proposed Elevations	REVISION	DRAWN BY
JHS_SK011		-	JC
DATE	ISSUE	SCALE	
March 2016	Information	1:100 @ A3	