
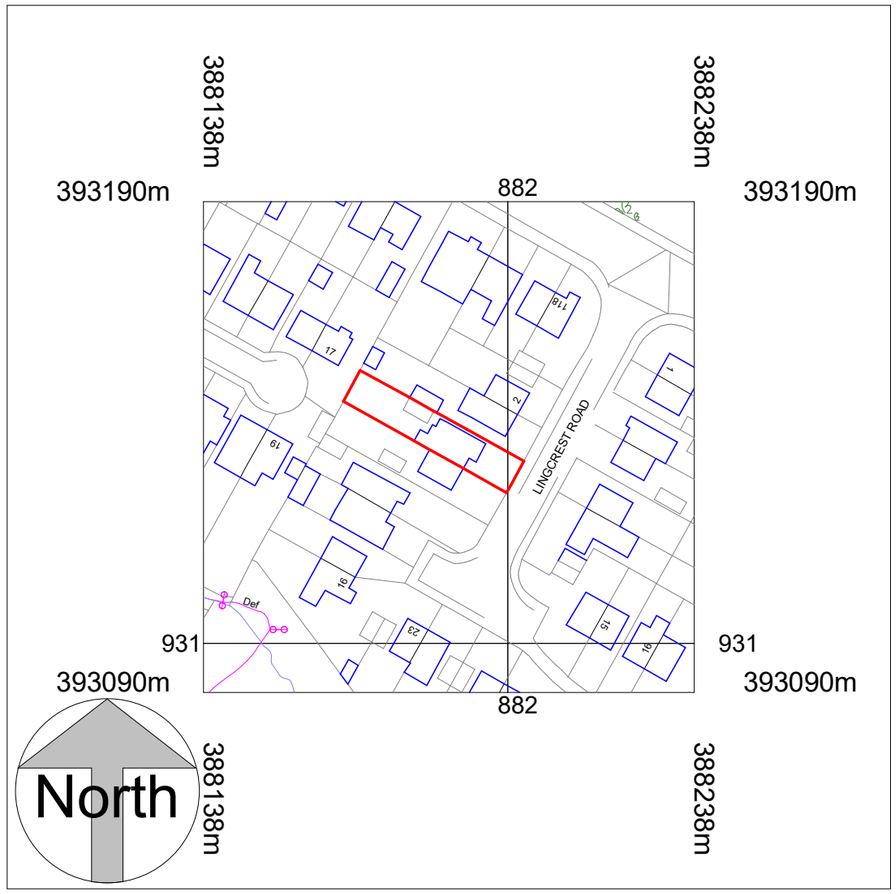


Location Plan

1 : 1250

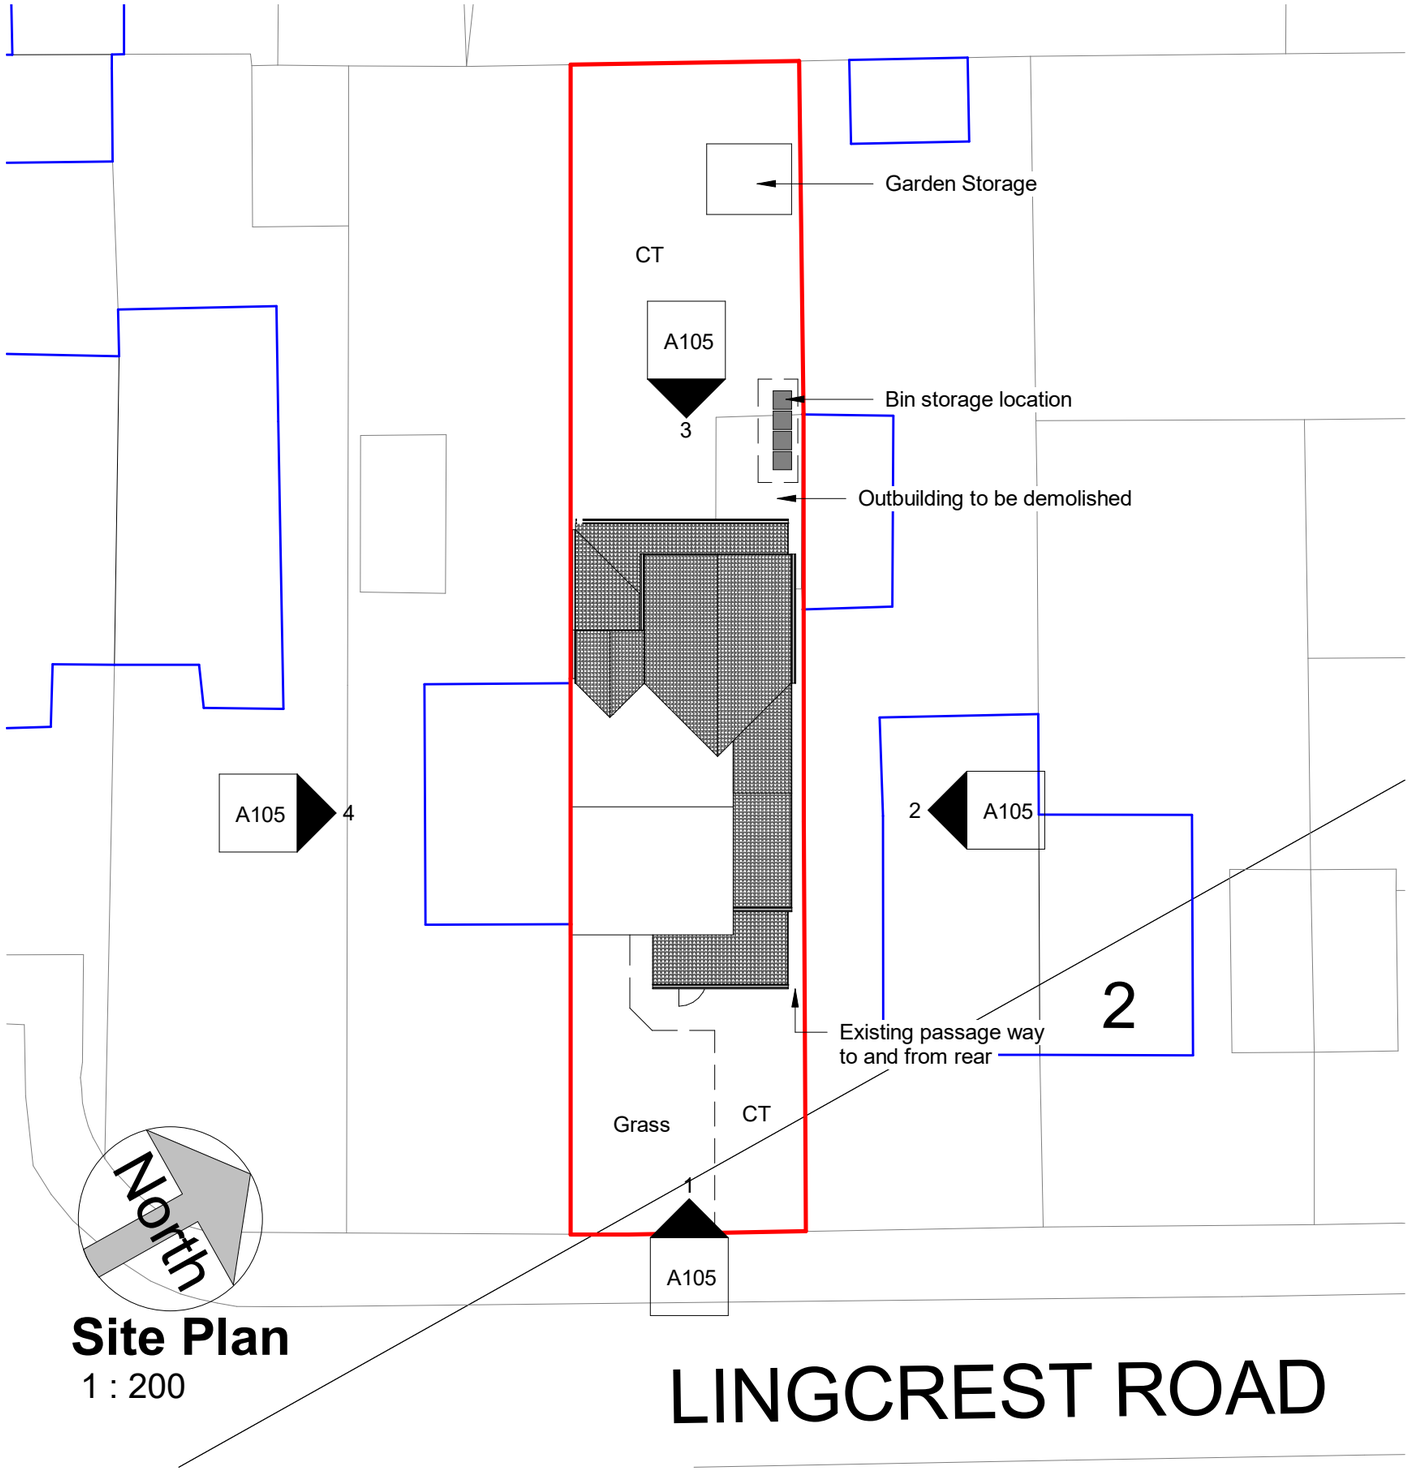

Site Plan

1 : 200

COPYRIGHT © ALL RIGHTS RESERVED BY VIKAS ALYAS LTD. DO NOT SCALE FROM DRAWING. DRAWING INDICATES DESIGN INTENT ONLY. REPORT ANY DISCREPANCIES TO CLIENT / VA LTD. NOT TO BE USED FOR CONSTRUCTION UNLESS STATED SO. TO BE READ IN CONJUCTION WITH OTHER DRAWINGS OR SPECIFICATION WHERE PROVIDED.

ARCHITEK
BUILDING DESIGN CONSULTANCY
0161 511 8479
vikas@architek.uk
916 Stockport Road, Levenshulme, Manchester, M19 3AB

No.	Description	Date
P1	Issue to Planning	16.09.2021

PROJECT
Two storey above existing side extension + Part single/teo storey rear extension

Manchester City Council

PURPOSE OF ISSUE
Planning

ADDRESS
6 Lingcrest Close Heaton Chapel
Stockport M19 2WJ

SHEET
Location and Site Plan

CLIENT
Mr. M Chauhan

Date	Project number	Scale (@ A3)
16.09.2021	1079	As indicated

Drawn by	DRAWING NUMBER	REV
VA	A101	P1

Checked by
VA