



Location & Property Strategy

This drawing is the copyright and property of
The Royal Bank of Scotland plc.
It must not be copied or published without written
consent.

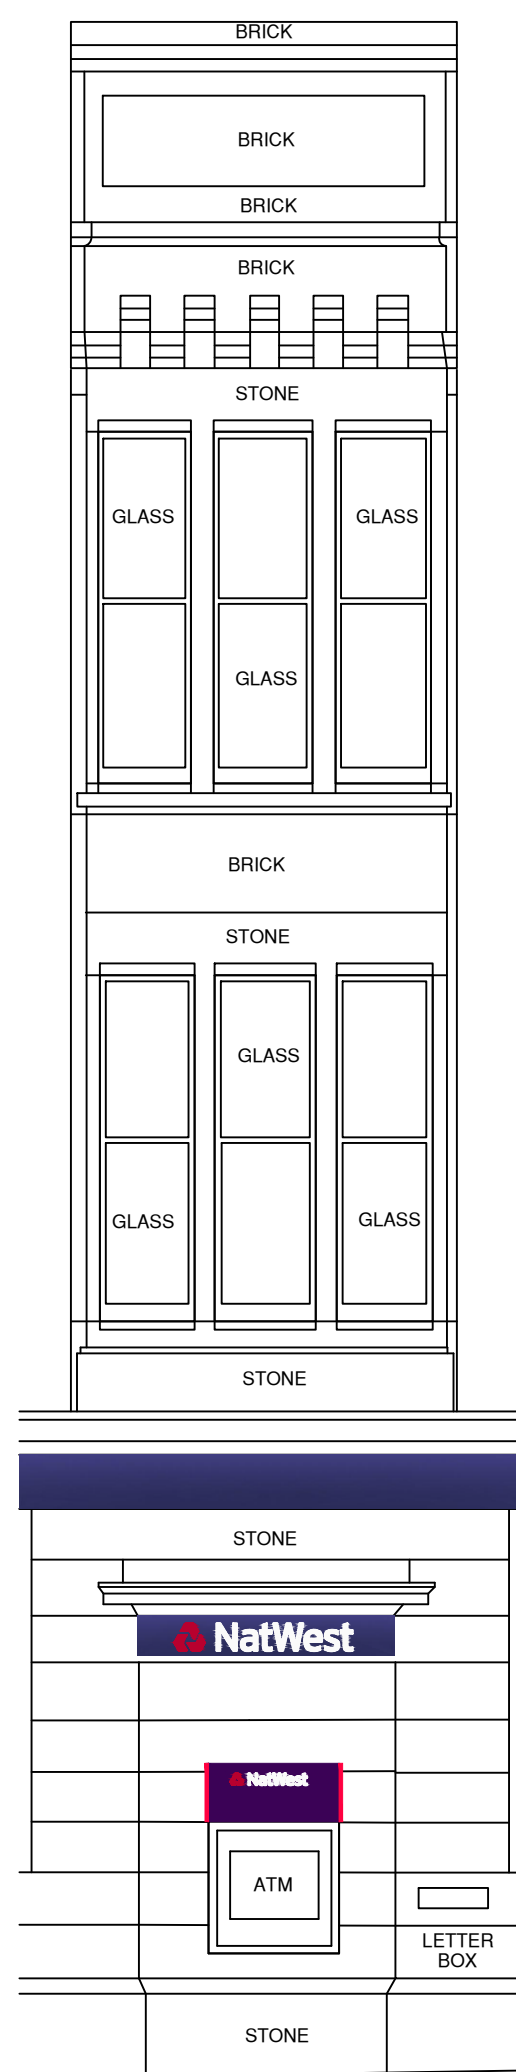

NICHOLAS STREET ELEVATION 2 PORTLAND STREET

SCALE

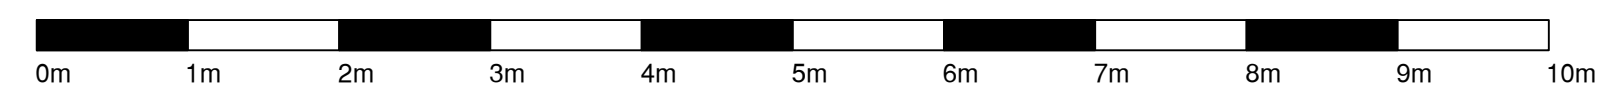[illegible]

address

Manchester Portland St
60 Portland Street
Manchester
M1 4QT

ref no.	3326	sortcode	10696
---------	------	----------	-------

description
External Elevation As Existing General Arrangement Spoke 2021

status

FOR APPROVAL

IPMS1	sqm
-------	-----

IPMS2	sqm
-------	-----

IPMS3	sqm
-------	-----

scale	brand
1:50 @ A1	

drn JRS date 19/04/2021

rbs drawing number 3326-G1-E2	rev.
--------------------------------------	------