
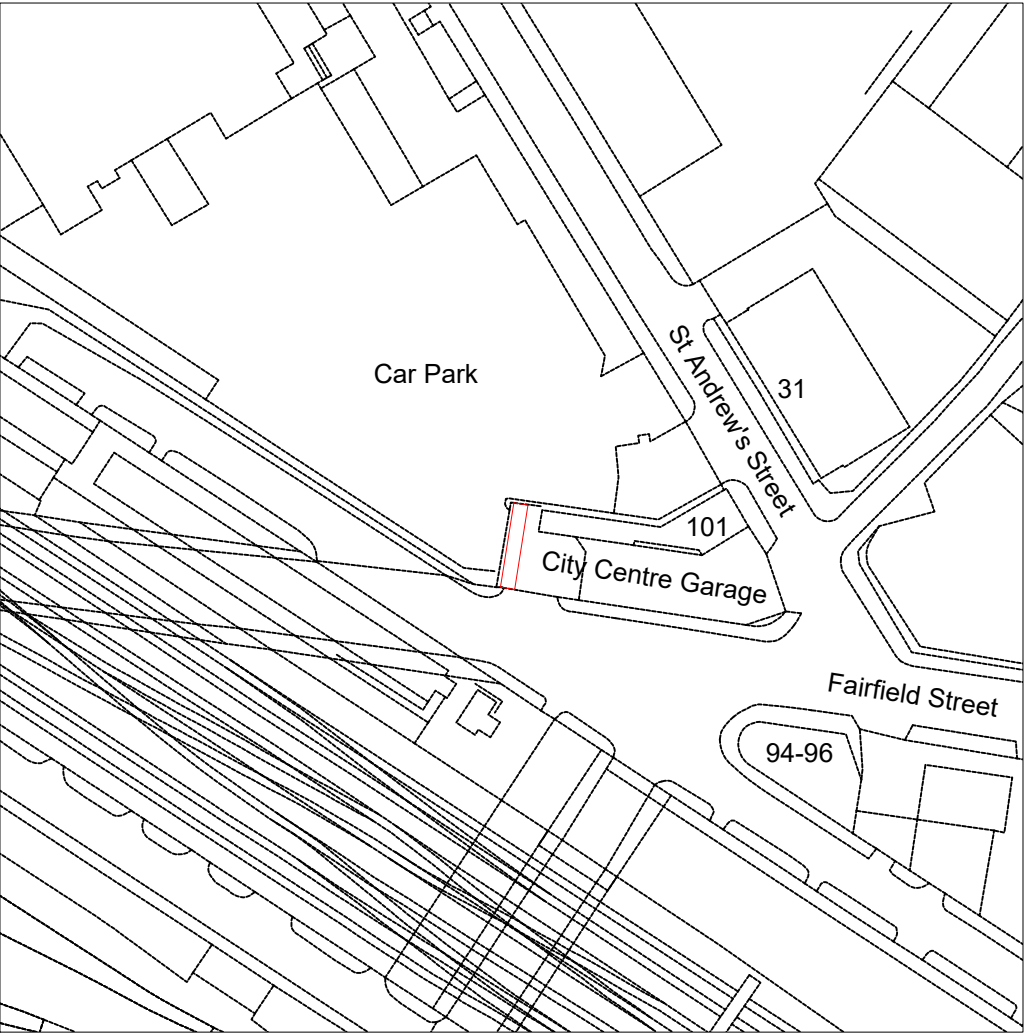


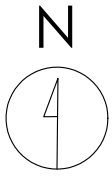

Crown copyright and database rights (2021) OS (100063368)

**Title**  
Site Location Plan

**Address**  
Fairfield Service Station, Fairfield  
Street, Ardwick

**Client**



|                |               |
|----------------|---------------|
| <b>Job No.</b> | <b>Issued</b> |
| 011-0203-5710  | 07/10/21      |

**Scale**  
1:1250 @ A3


**Key**  
1. Site Boundary

All information is to be checked on site for accuracy and fit. Only drawings with WD status with the most recent revision are to be used for construction.

0 20m 40m 100m

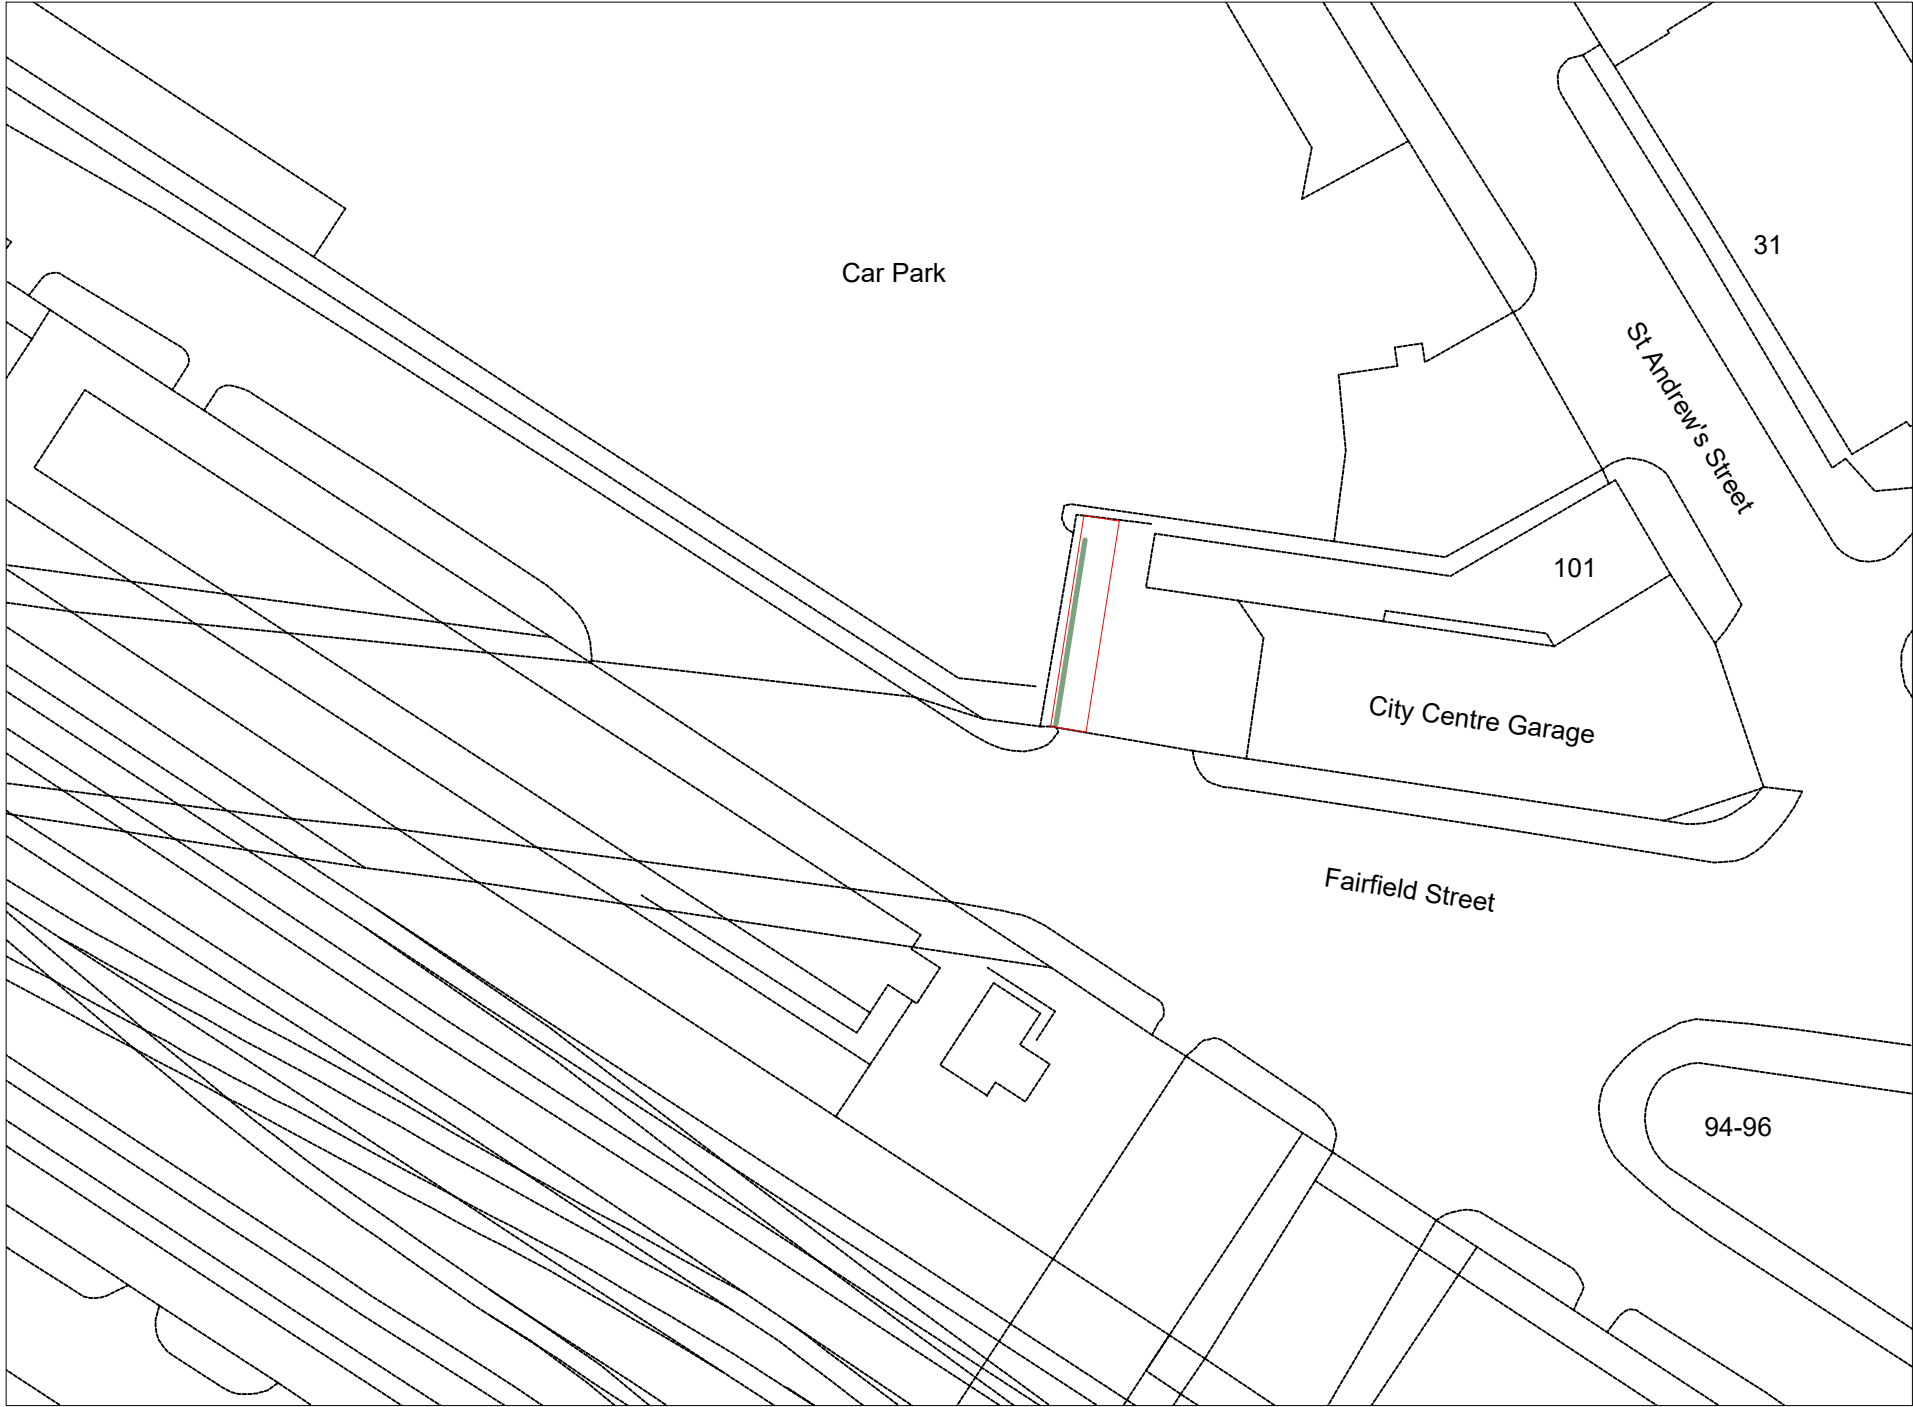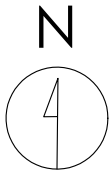

Crown copyright and database rights (2021) OS (100063368)

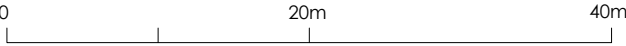

**Title**  
Existing Site Plan

**Address**  
Fairfield Service Station, Fairfield  
Street, Ardwick



**Client**

**Job No.** 011-0203-5710  
**Issued** 07/10/21


**Scale**  
1:500 @ A3

- Key**
- 1. Site Boundary
  - 2. Existing Illuminated Advertising, to be Removed

All information is to be checked on site for accuracy and fit. Only drawings with WD status with the most recent revision are to be used for construction.

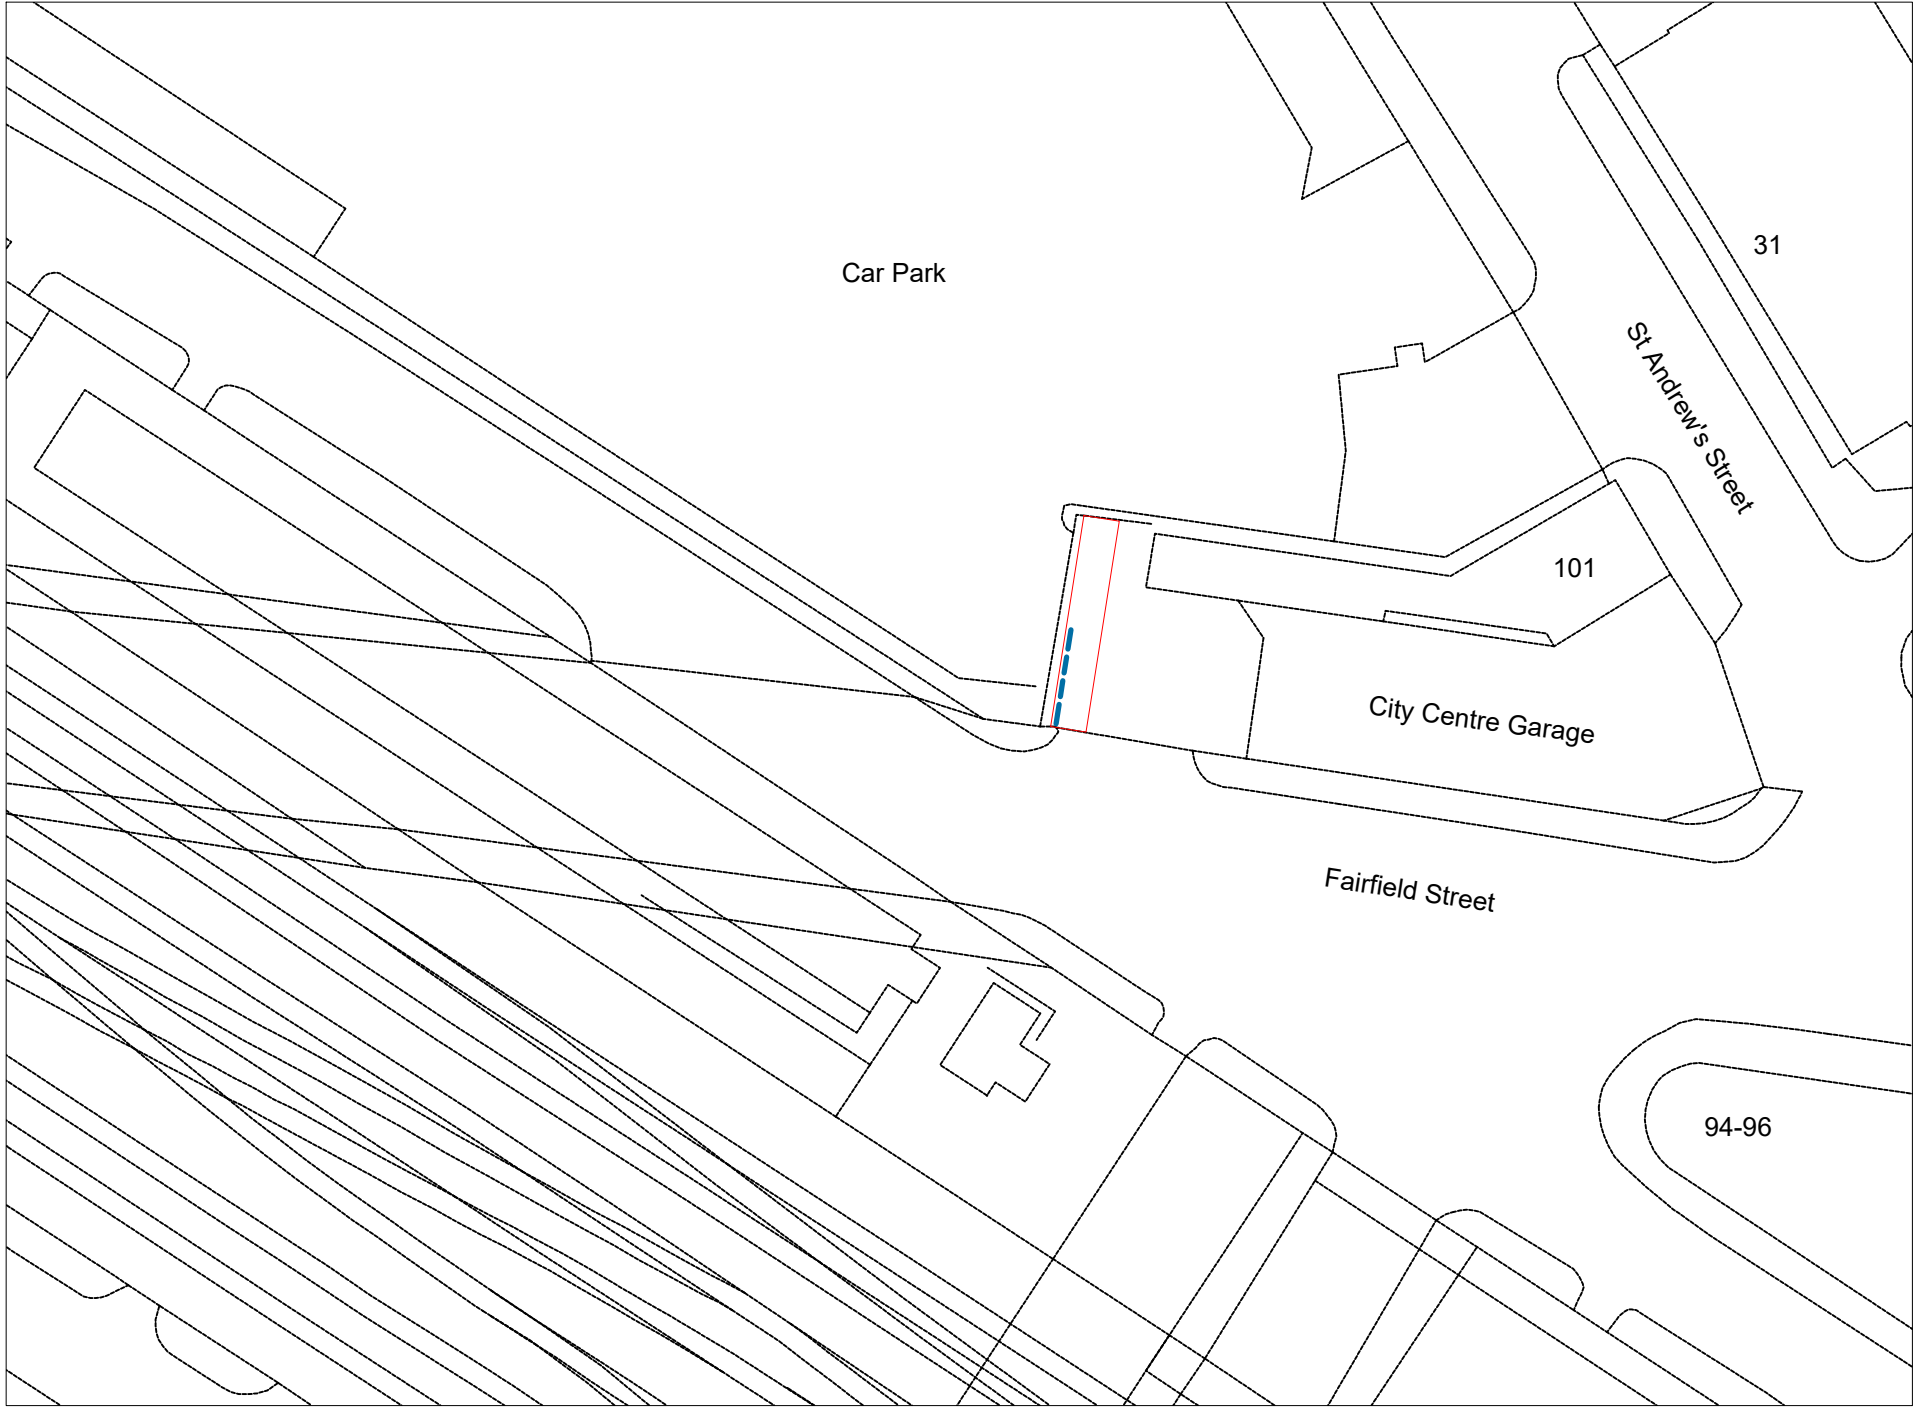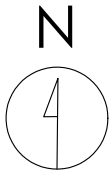

Crown copyright and database rights (2021) OS (100063368)

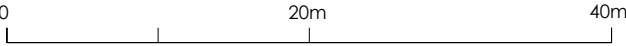

**Title**  
Proposed Site Plan

**Address**  
Fairfield Service Station, Fairfield  
Street, Ardwick

**Client**


**Job No.** 011-0203-5710 **Issued** 07/10/21

**Scale**  
1:500 @ A3


**Key**

|    |                       |
|----|-----------------------|
| 1. | Site Boundary         |
| 2. | Proposed Media Screen |


All information is to be checked on site for accuracy and fit. Only drawings with WD status with the most recent revision are to be used for construction.

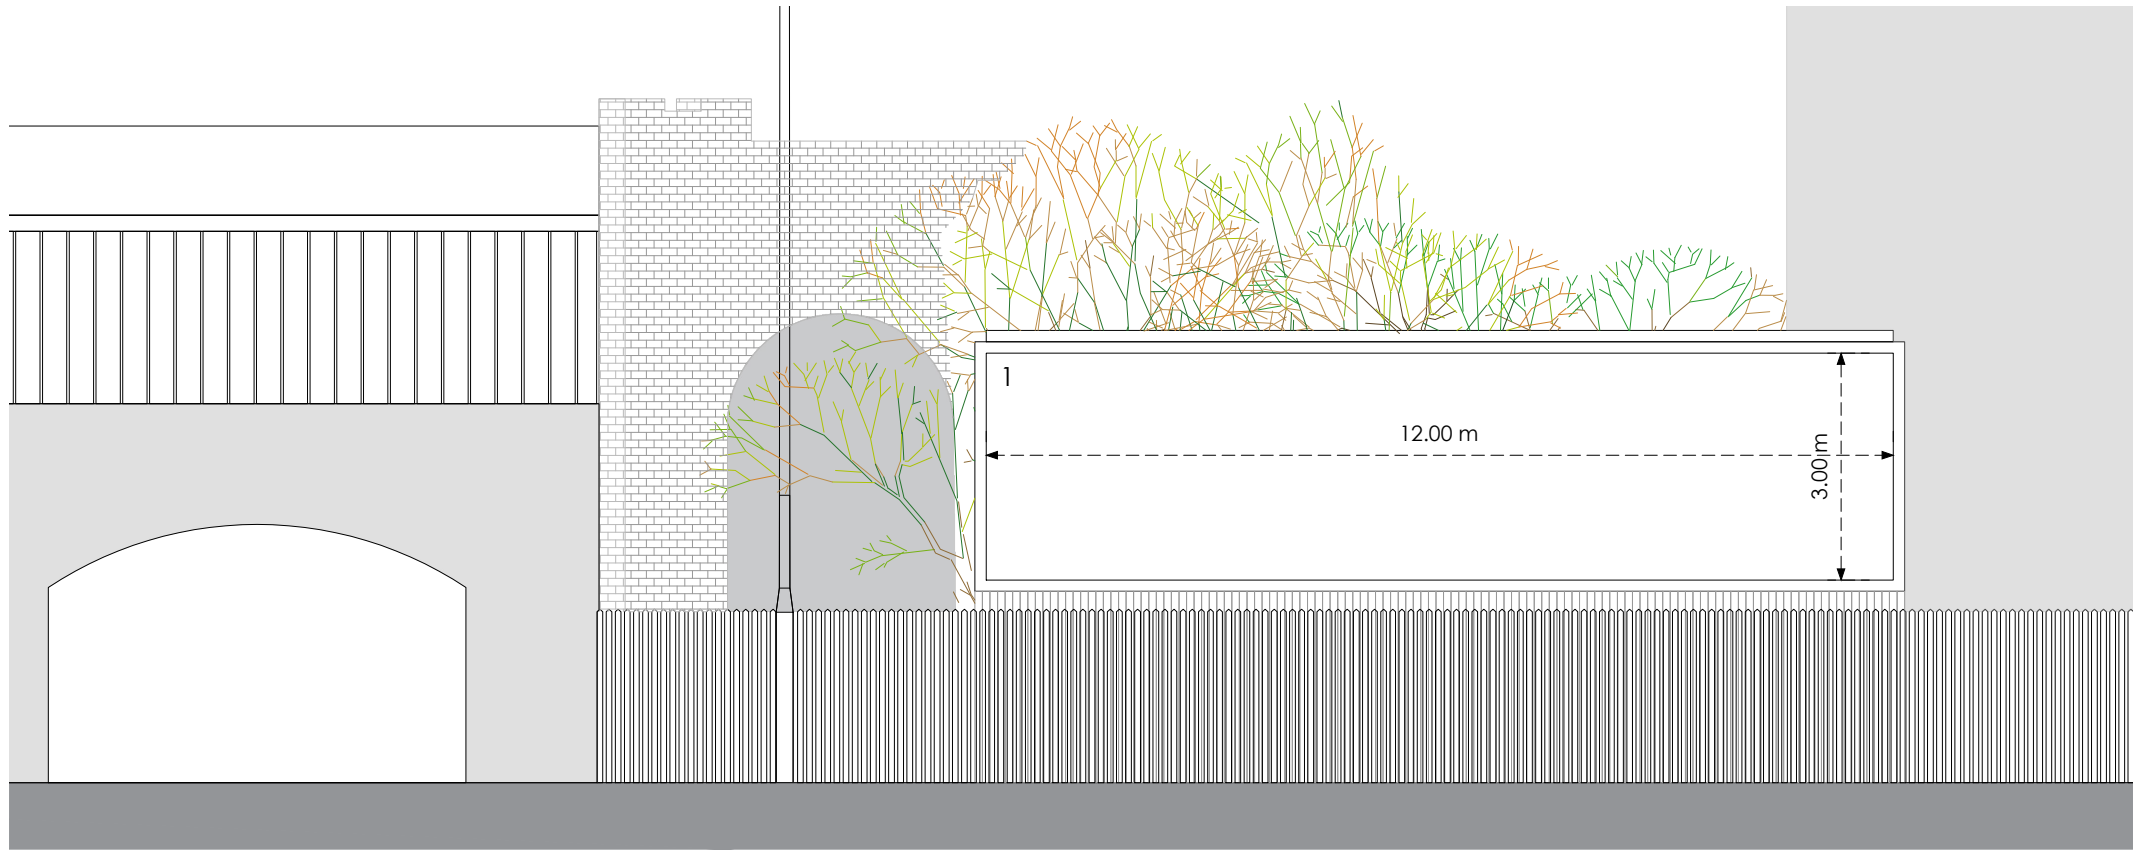


Front

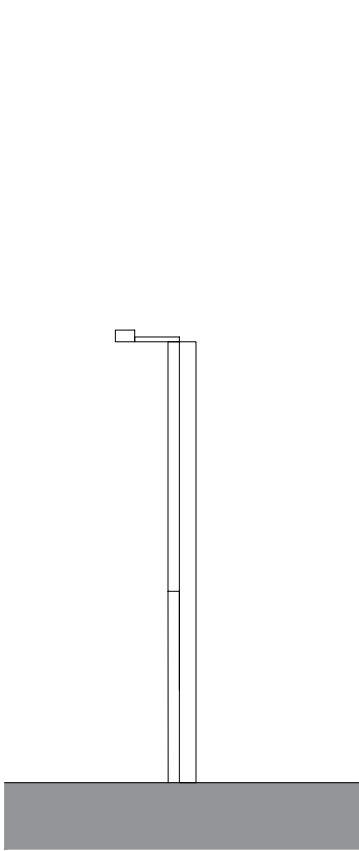

Side  
Existing

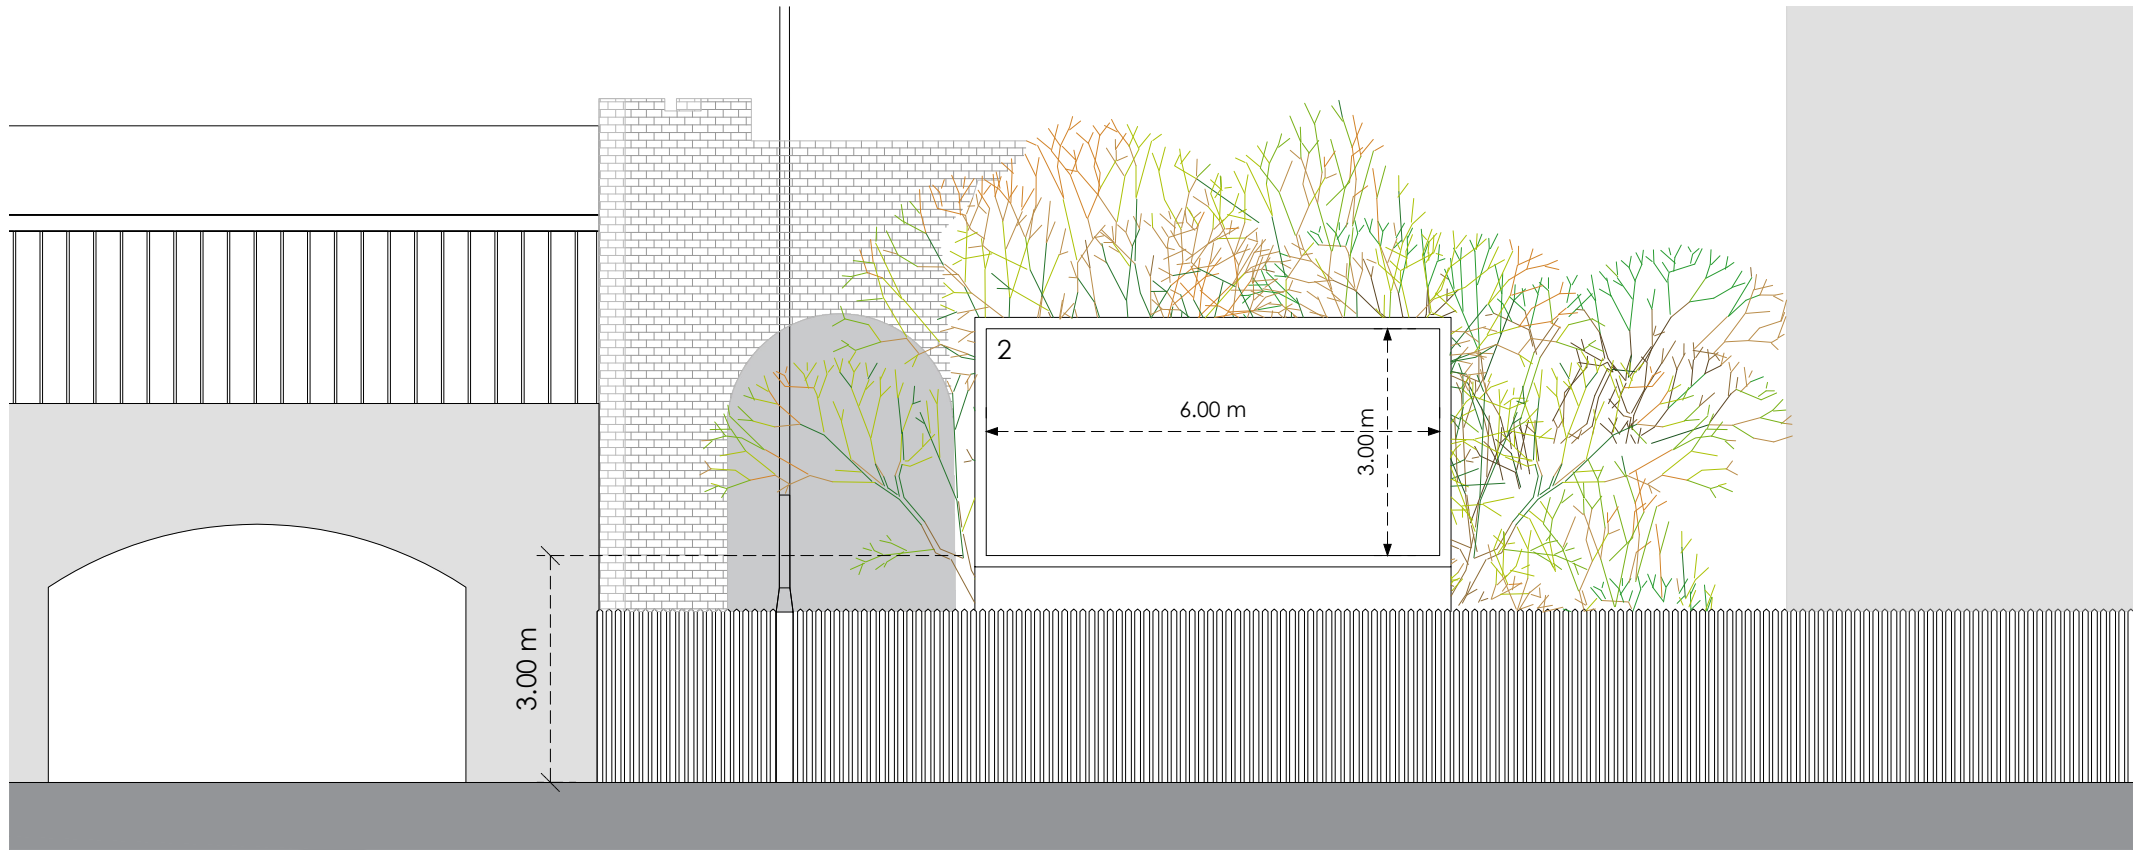

Front

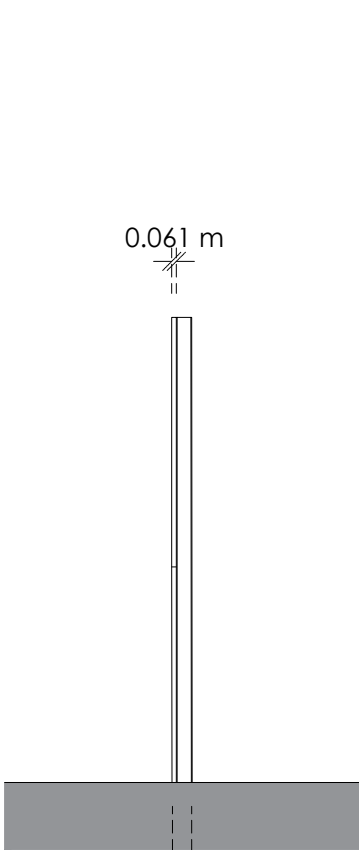

Side  
Proposed

0 4m 8m

**Title**  
Existing and Proposed Elevations

**Address**  
Fairfield Service Station, Fairfield  
Street, Ardwick

**Client**

**Job No.** 011-0203-5710 **Issued** 07/10/21

**Scale**  
1:100 @ A3

**Key**  
1. Existing Advertising Board  
2. Proposed Media Screen

All information is to be checked on site for accuracy and fit. Only drawings with WD status with the most recent revision are to be used for construction.