




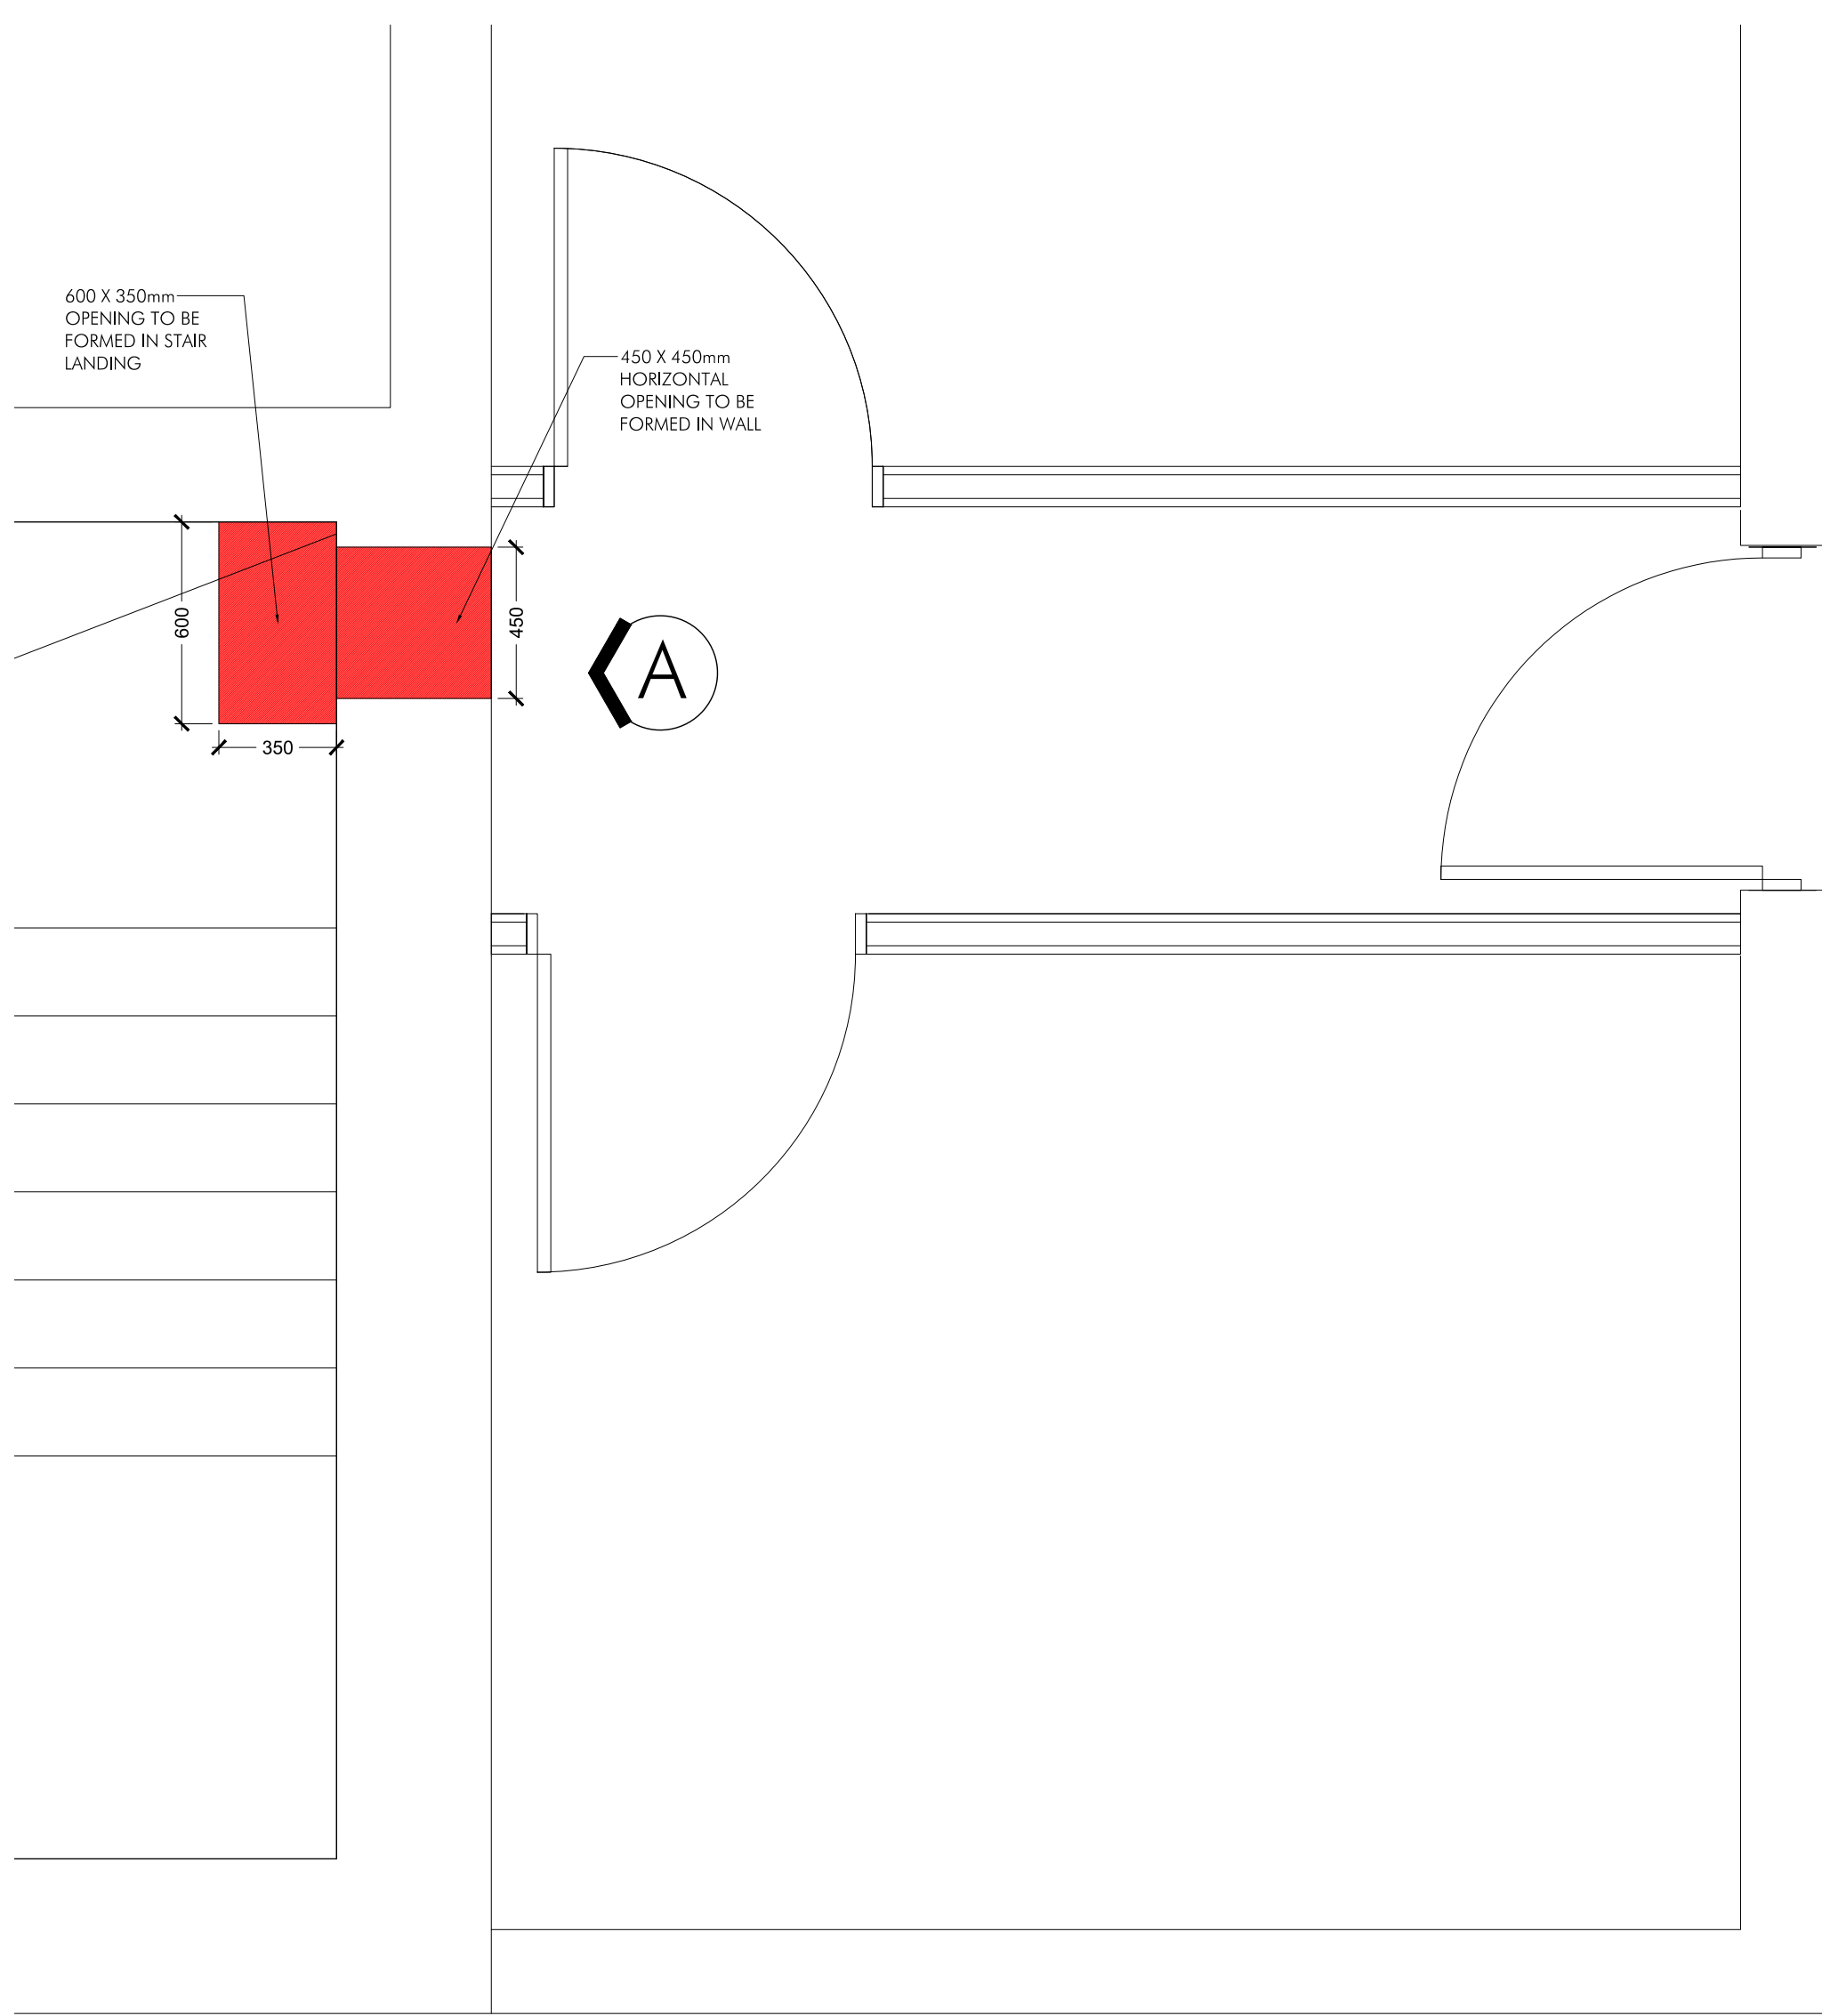


DEMOLITION PLAN FIRST FLOOR BIN STORE
SCALE 1:20

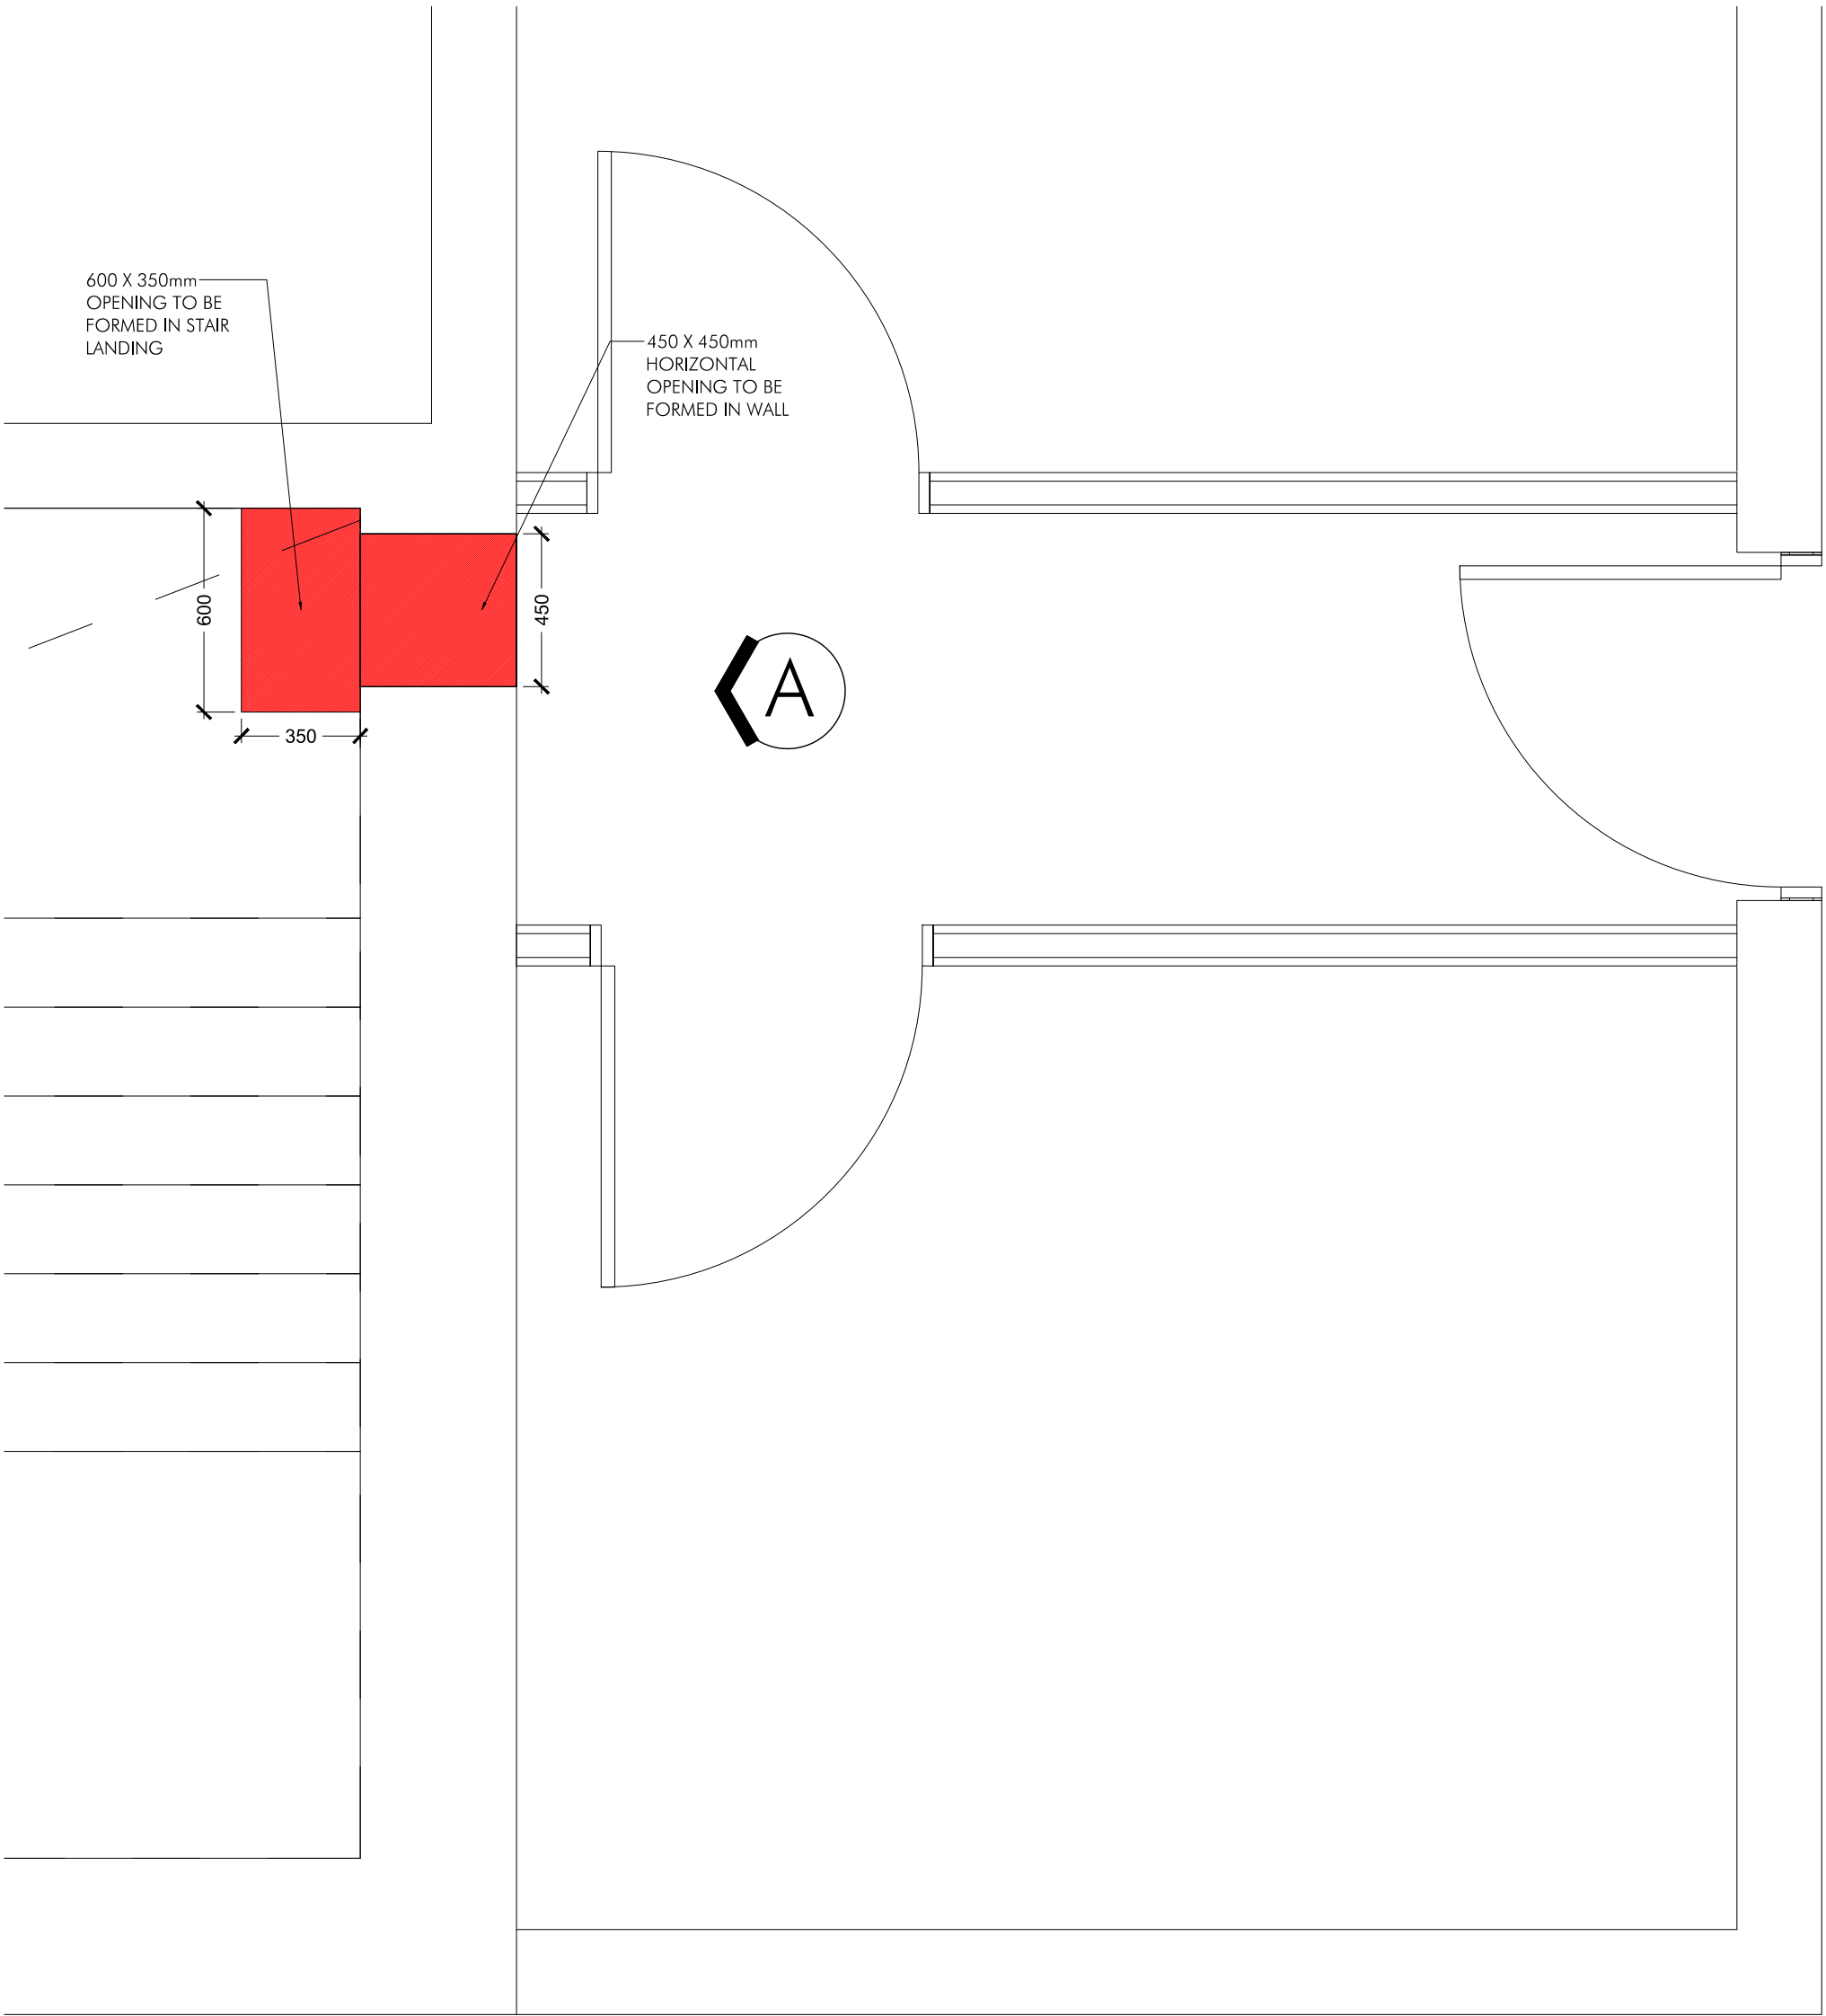


DEMOLITION PLAN SECOND FLOOR BIN STORE
SCALE 1:20

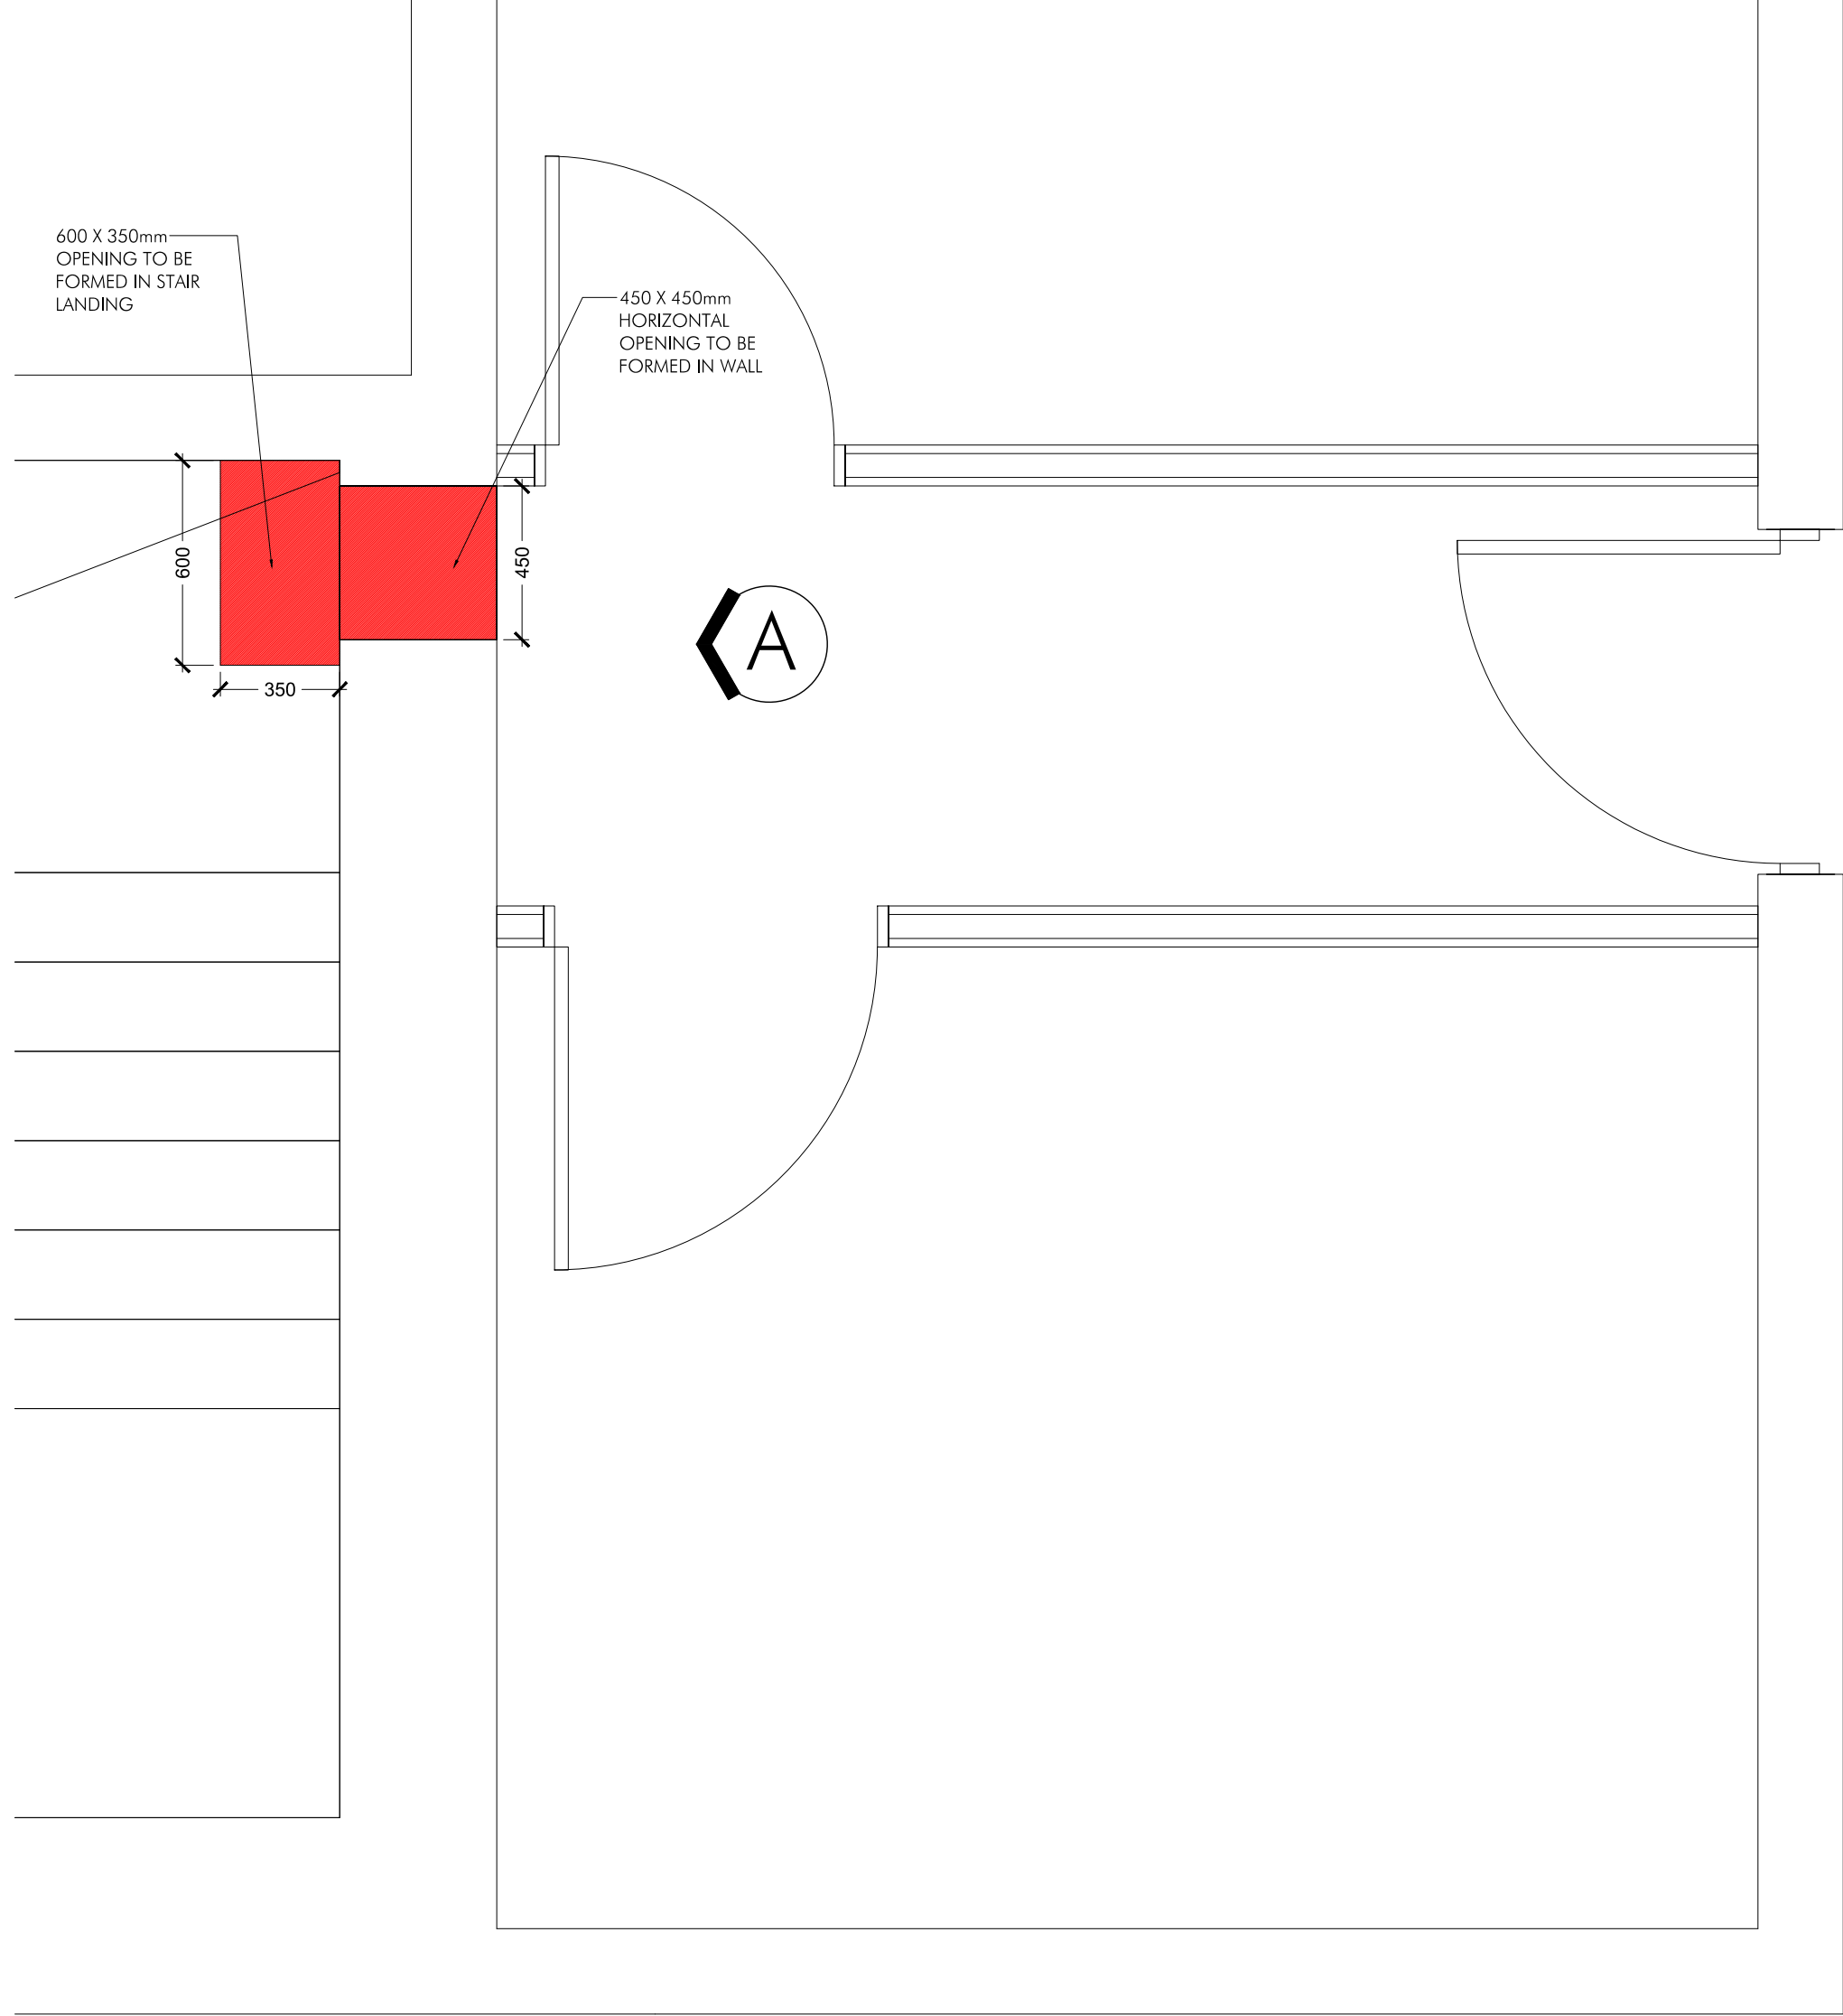


DEMOLITION PLAN THIRD FLOOR BIN STORE
SCALE 1:20

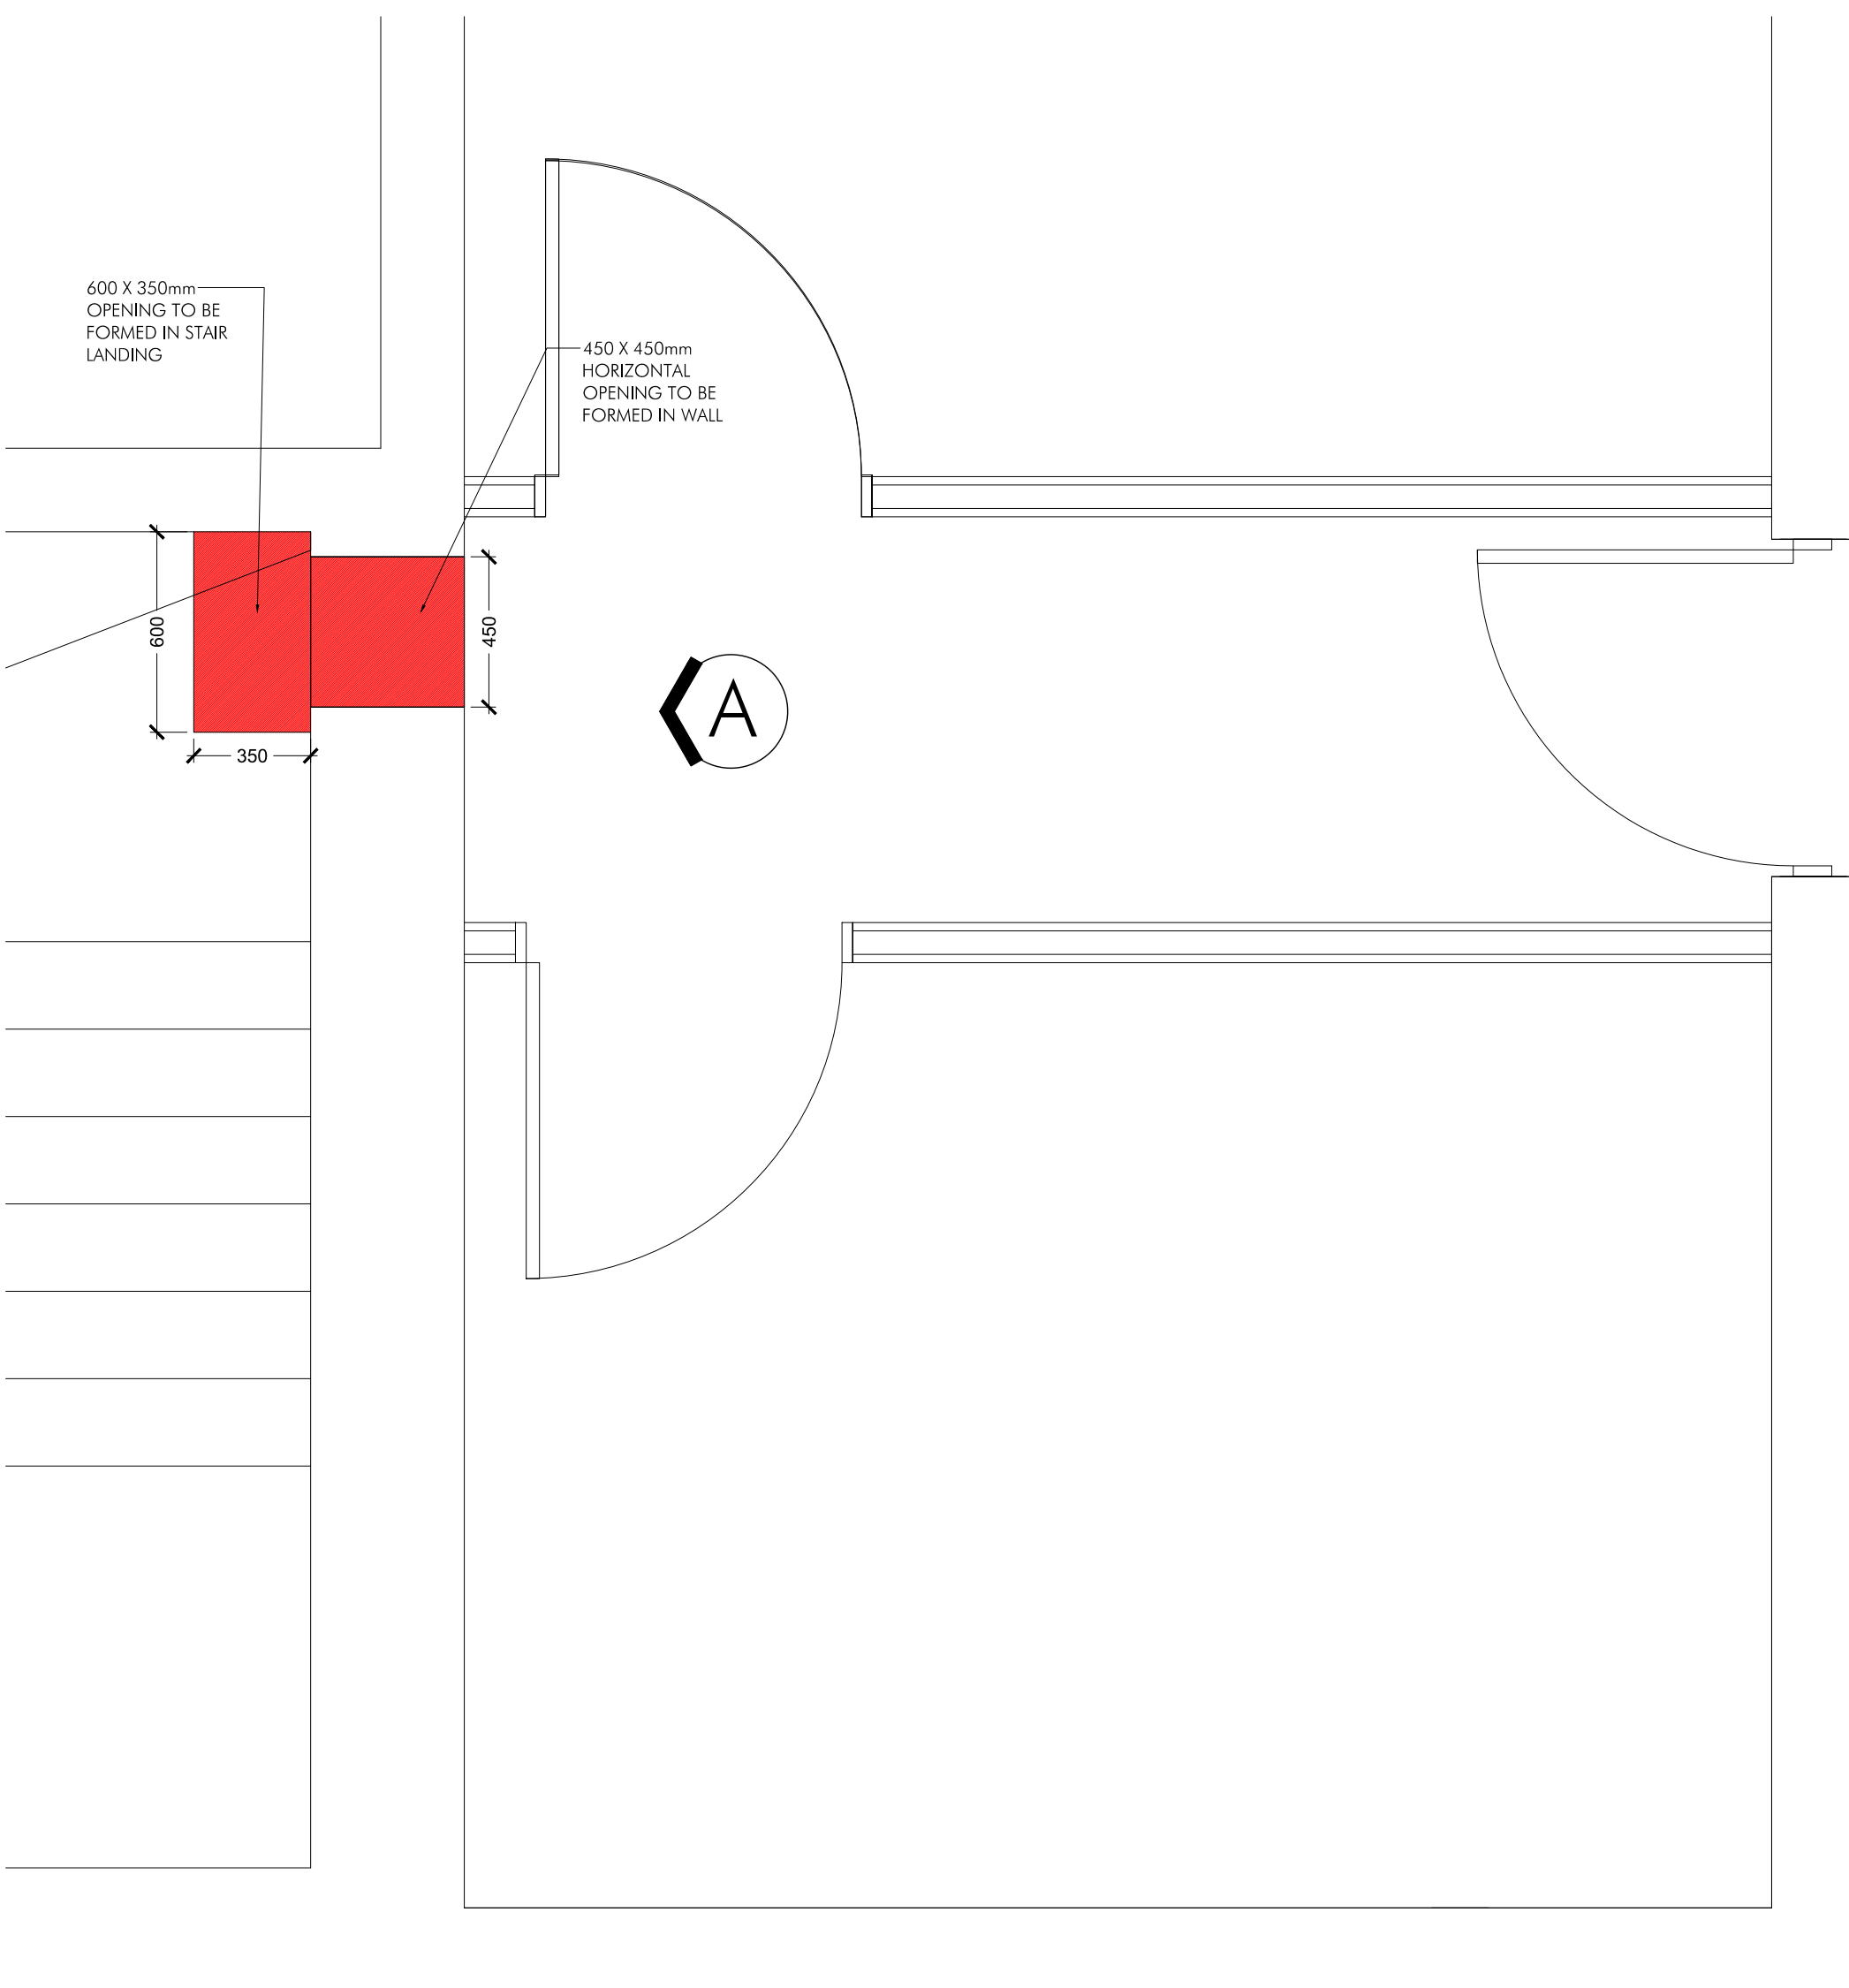


DEMOLITION PLAN FOURTH FLOOR BIN STORE
SCALE 1:20

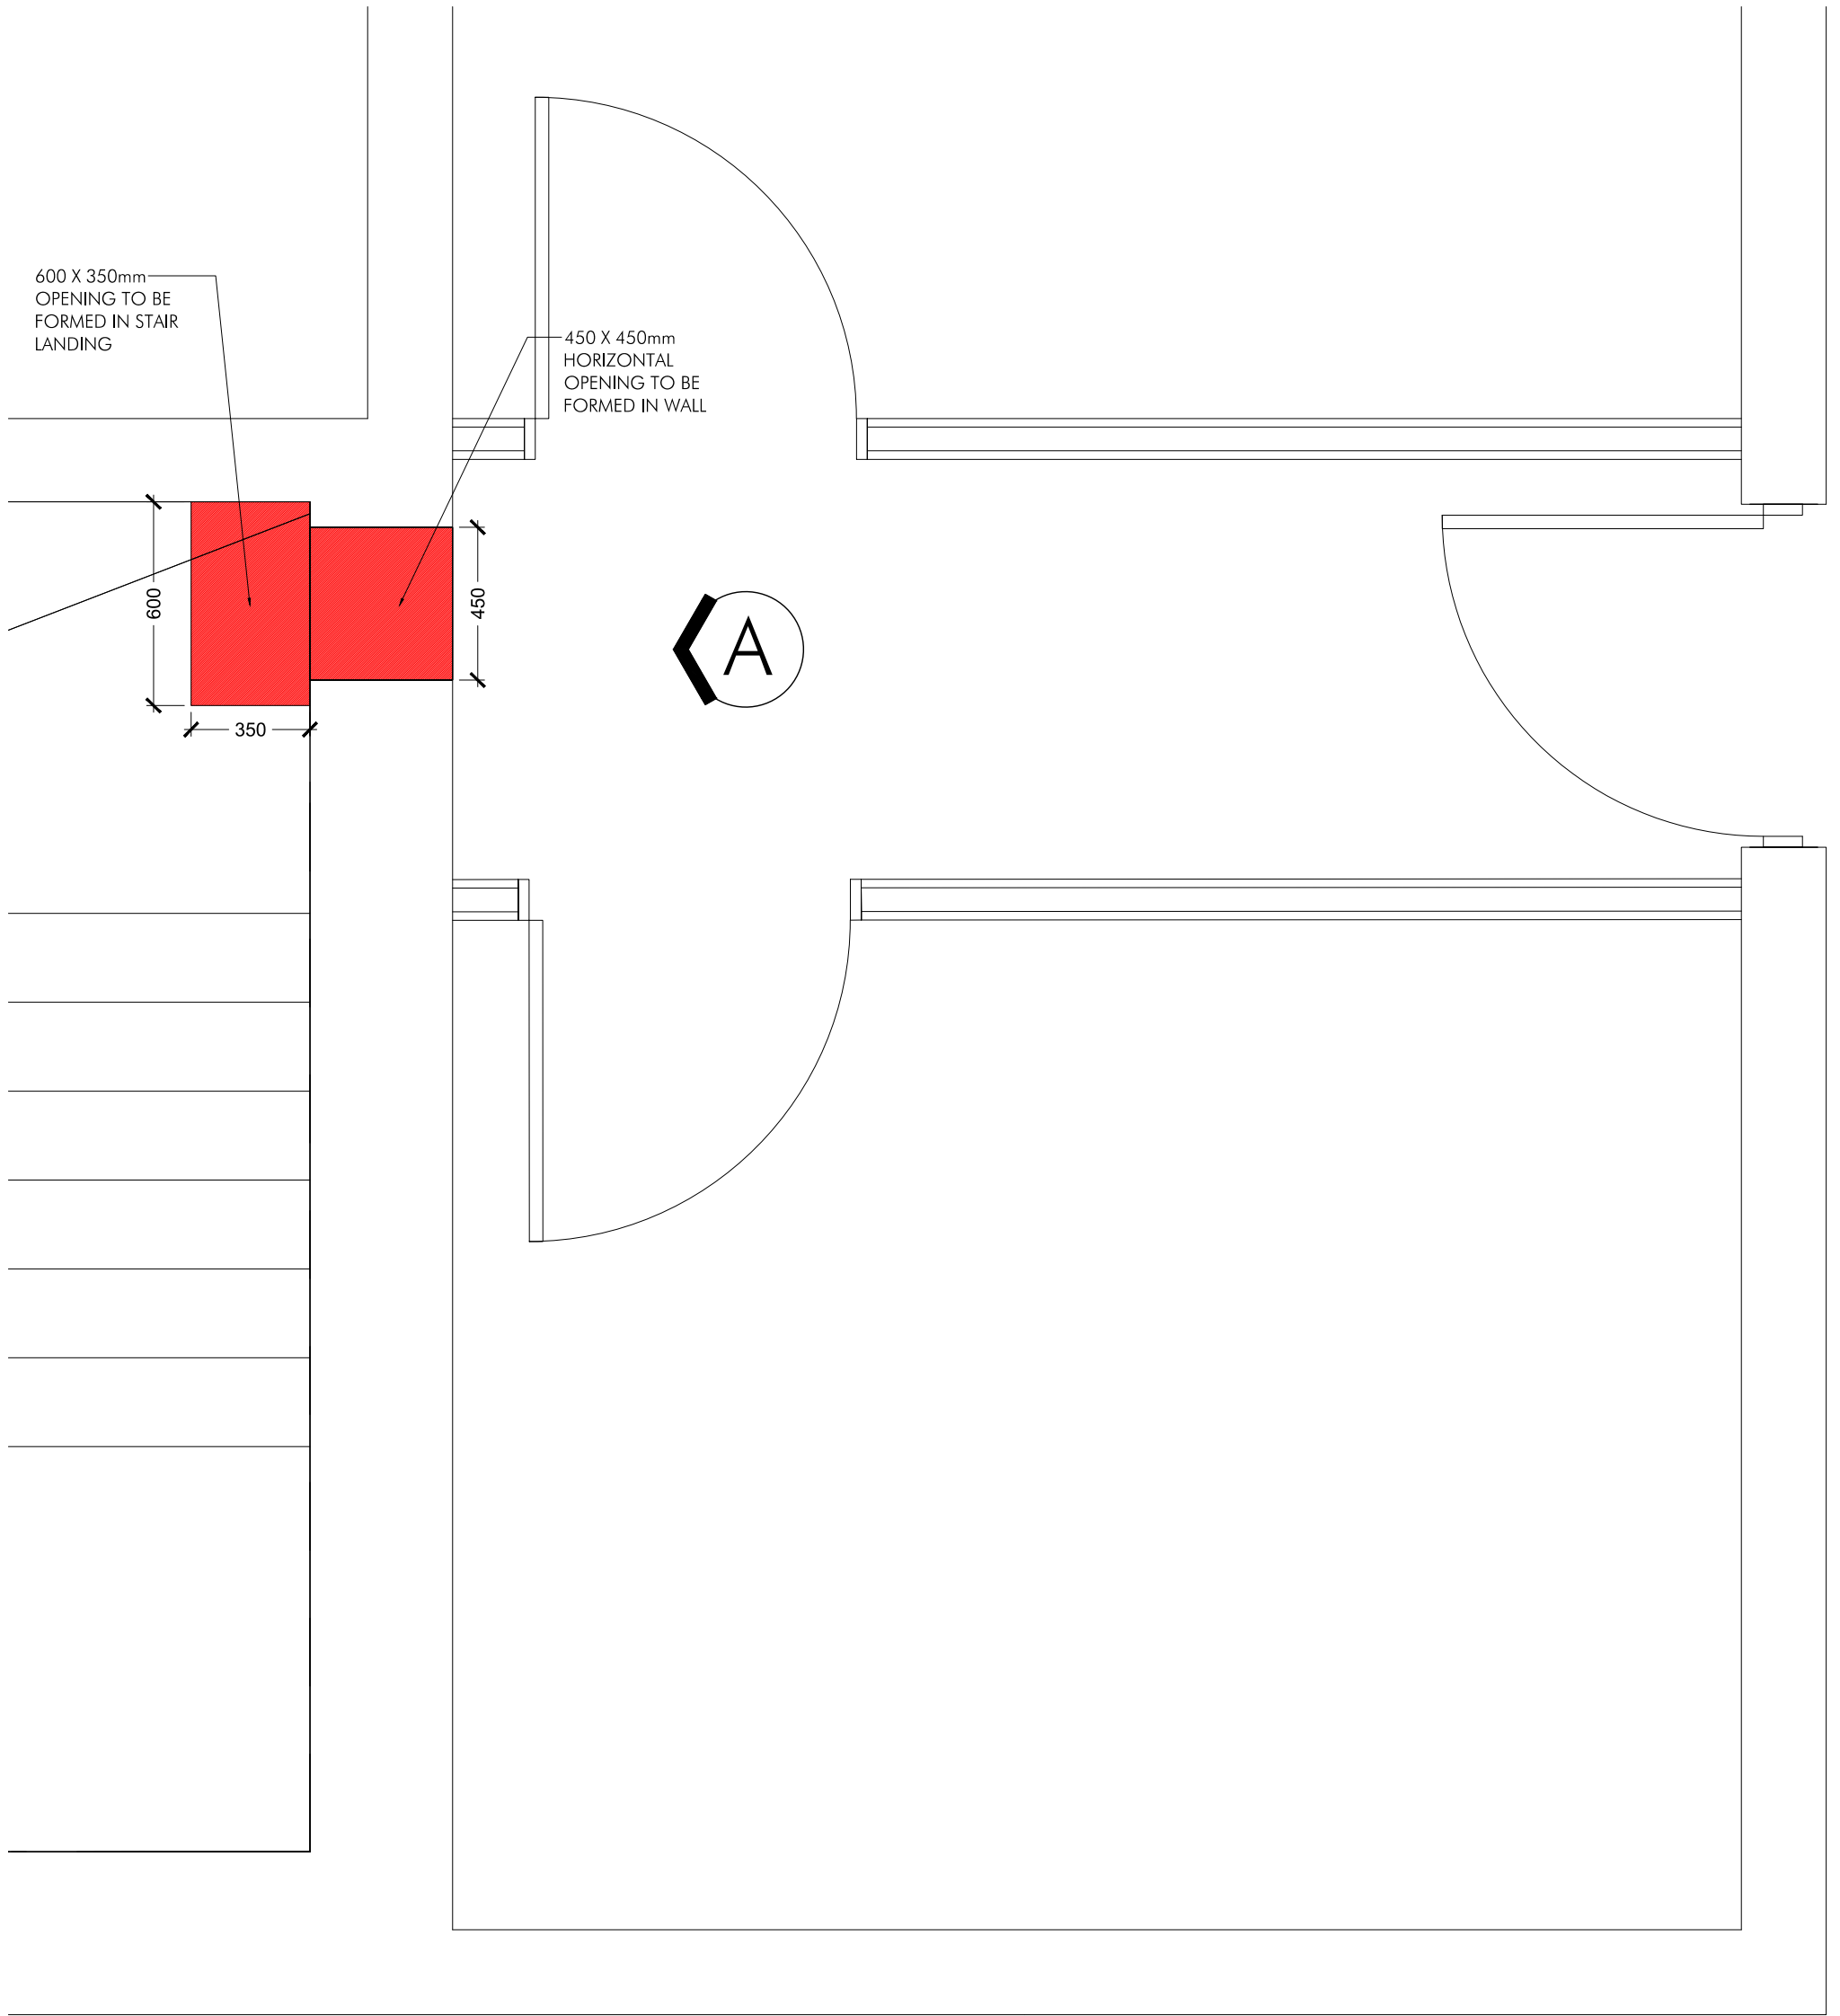


DEMOLITION PLAN FIFTH FLOOR BIN STORE
SCALE 1:20

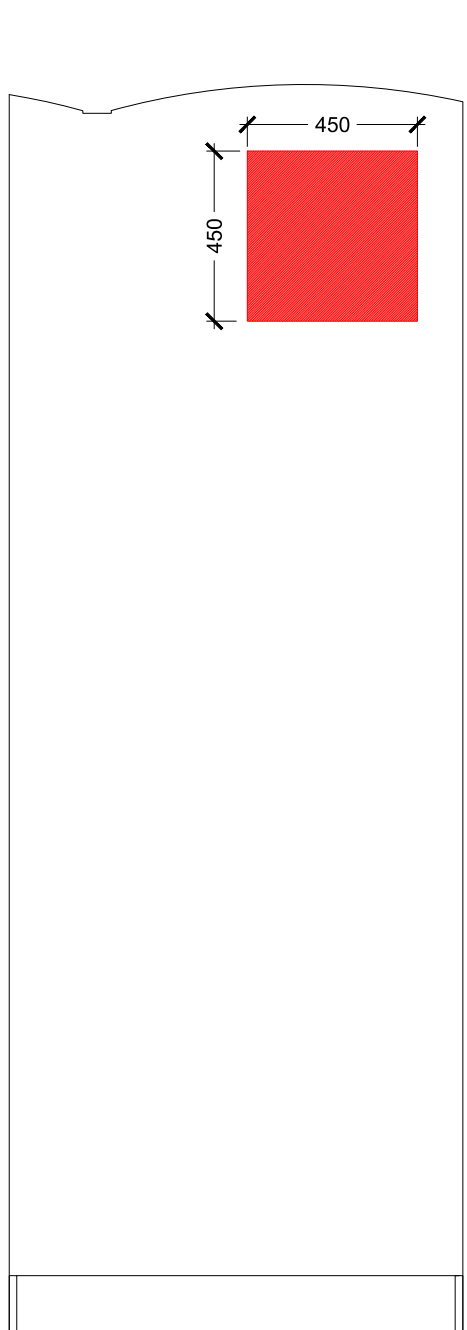


DEMOLITION ELEVATION A
FIRST FLOOR BIN STORE
SCALE 1:20

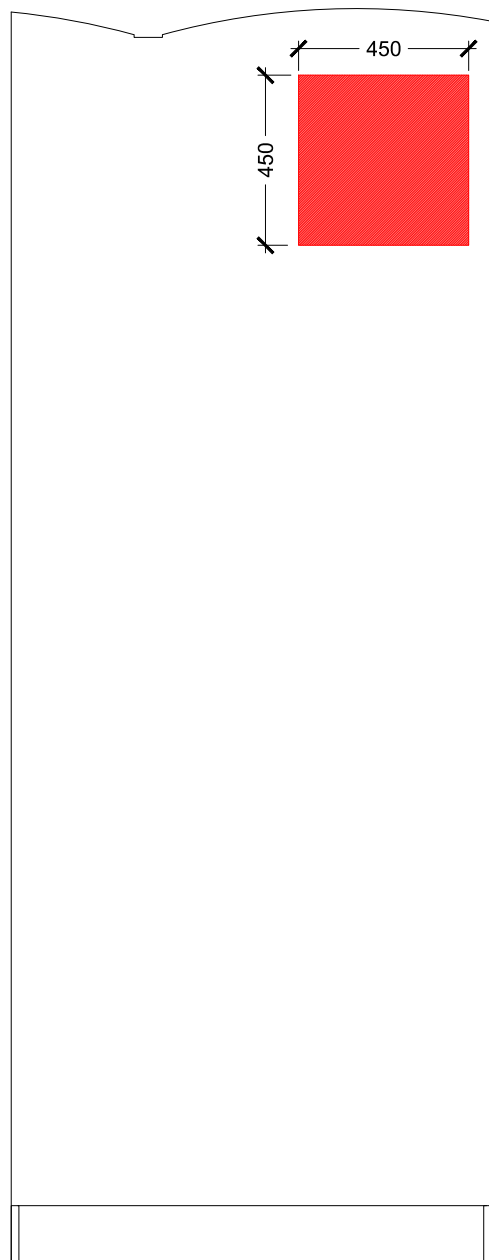


DEMOLITION ELEVATION A
SECOND FLOOR BIN STORE
SCALE 1:20

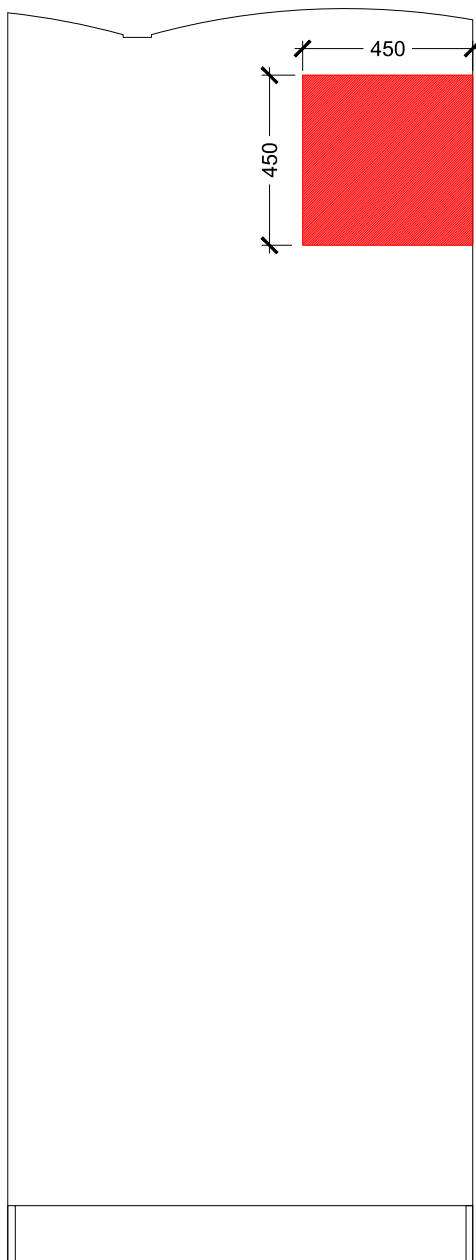

DEMOLITION ELEVATION A
THIRD FLOOR BIN STORE
SCALE 1:20

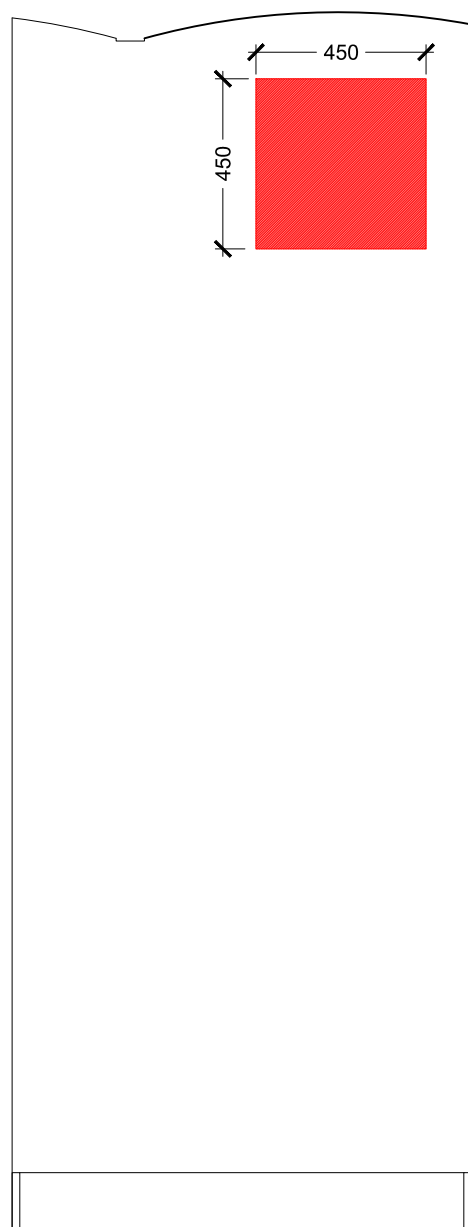

DEMOLITION ELEVATION A
FOURTH FLOOR BIN STORE
SCALE 1:20

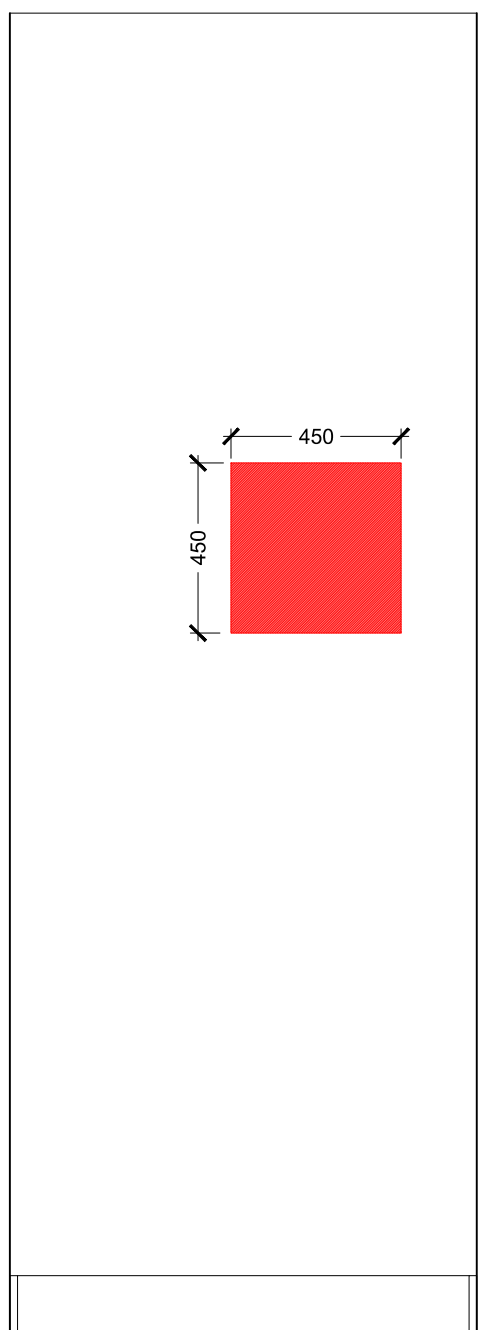

DEMOLITION ELEVATION A
FIFTH FLOOR BIN STORE
SCALE 1:20



BIN STORE VENTILATION SHAFT
LOCATION PLAN
SCALE 1:200

DWG	REV A: UPDATED VENTILATION SHAFT	14.10.21	
DWG	DRAWN	24.05.21	
DMN	REVISION	DATE	VER
PROJECT MEDLOCK VICTORIA MILL MILES PLATTING		 ALLISON PIKE ARCHITECTS & DESIGNERS	
TITLE BIN STORE VENTILATION SHAFT DEMOLITION PLANS AND ELEVATIONS			
SCALE VAR@ A0			
JOB No MED02	DRAWING No AP501	REV A	7 Buxton Road West, Dales, Stockport, Cheshire, SK12 2AE. Website: www.allisonpike.com Telephone: 01663 763000 Facsimile: 01663 766772 Email: studio@allisonpike.com
© Allison Pike Partnership Limited			