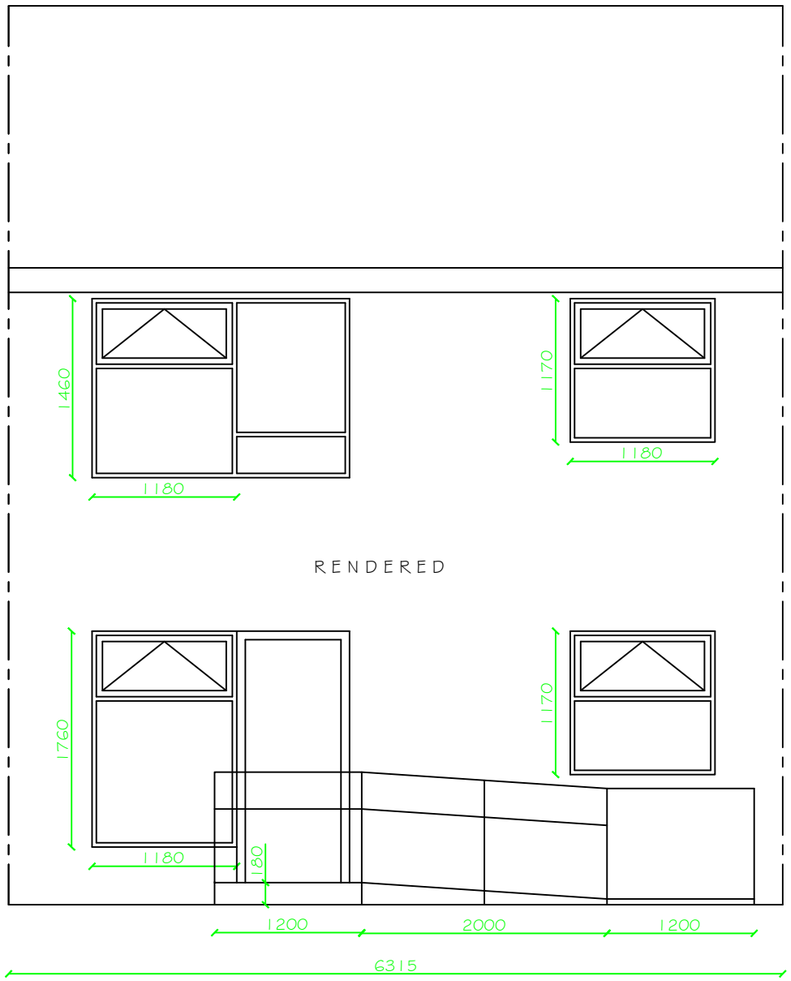

1:15 ramp with 1500mm landing at the top with 2 No. 1200 landings

50mm smooth continuous galvanised handrail to both sides at 1m c/c set in concrete. Handrail to be 1000mm above landing surface & 900mm above ramp surface. Secondary safety rail to be fixed 600mm above ramp surface. Finished with 1 undercoat & 2 coats black gloss paint. 1200mm paved area from bottom landing to new gate

Proposed Rear Elevation

CONTRACT ADMINISTRATOR:

Northwards Housing
North Manchester's Council Homes

Northwards Housing Property Services
Hendham Vale Industrial Park
Unit 11, Vale Park Way
Manchester, M8 0AD
Tel: 0161 227 3240 / 3243
Fax: 0161 205 4279

Project: Proposed ramp and landings to rear garden of flat
Address: 35 Ellisland Walk Manchester M40 5LS

DRAWING No. 35 Ellisland 002A	TYPE: 3086RB
DRAWING TITLE: Proposed rear elevation 17/06/2021	
Scale: 1:50	Date: 15th Oct 2020
Drawn By: IRo	

Signatures

Tenant: _____

Technical Surveyor: _____

M & E Surveyor: _____

Date Agreed: _____