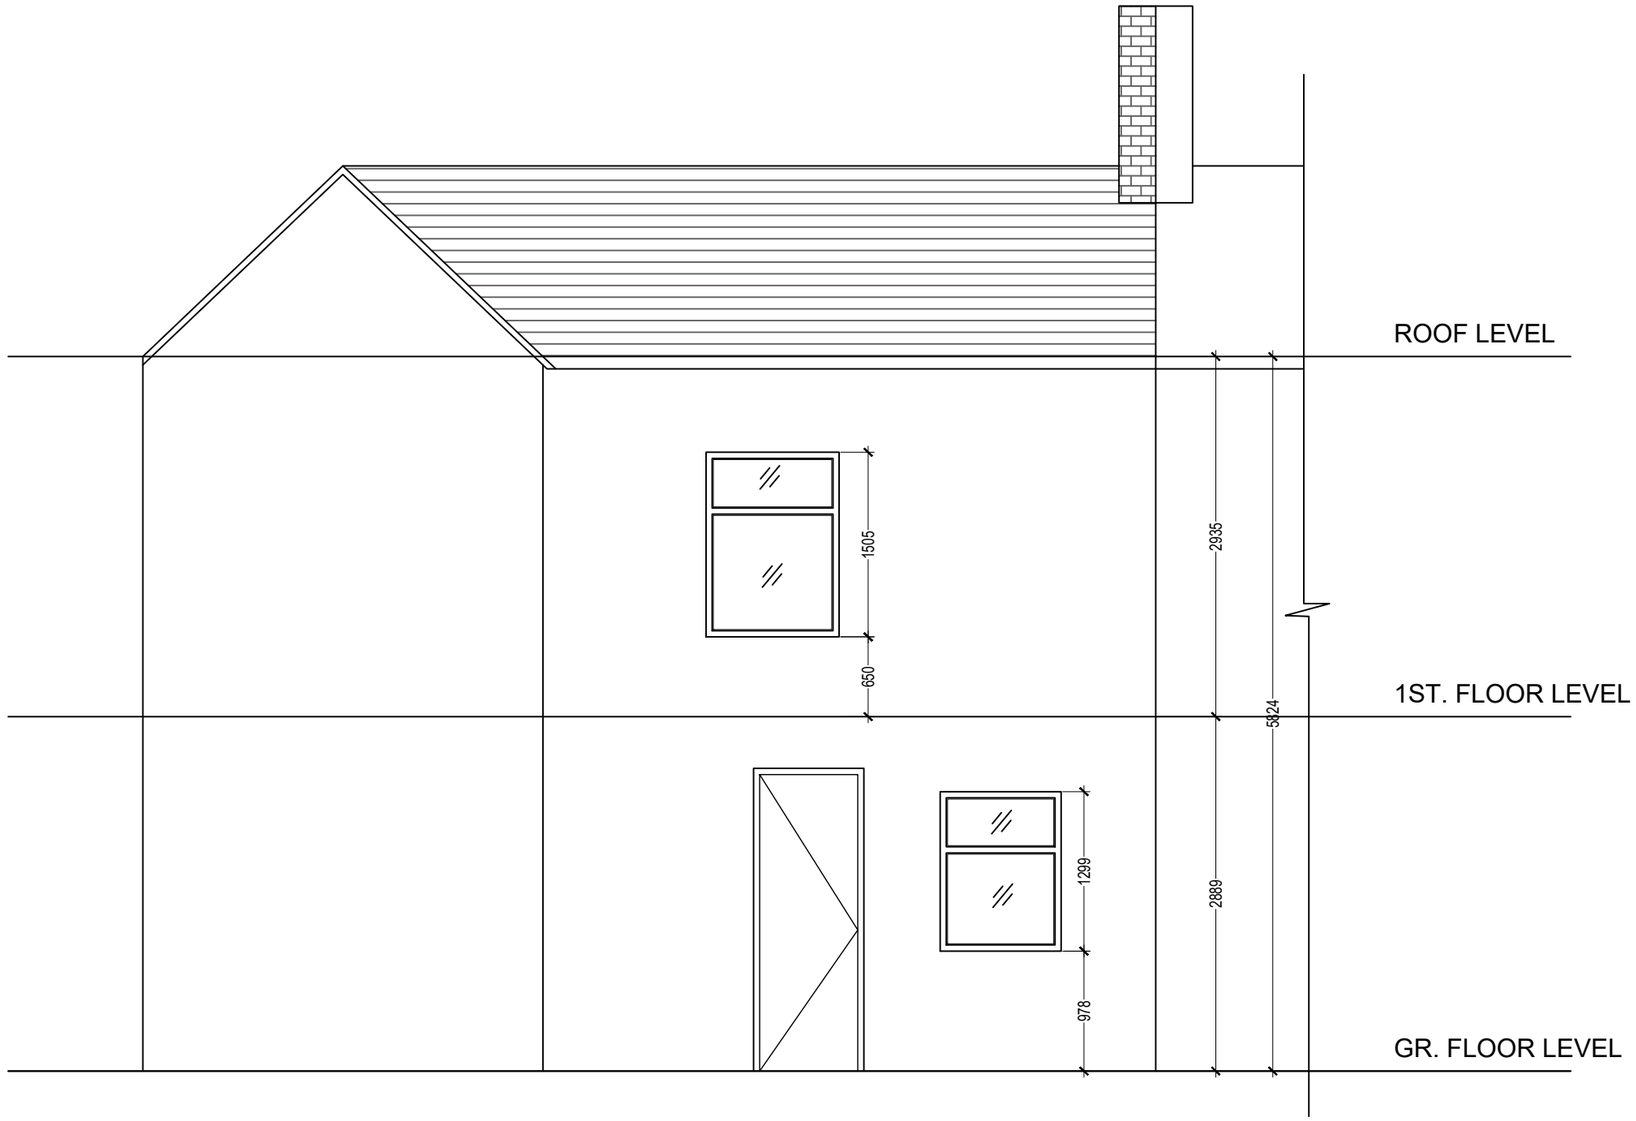


01 03 ELEVATION

AR-203

General Notes

No.	Revision/Issue

Mason and Marlowe

Firm Name and Address

Mason and Marlowe Ltd.
Project Managers and
Quantity Surveyors

3 Colman Gardens.
Salford Quays. M5 3NT

Project Name and Address

4 Scotland St,
Manchester
M40 1LJ

EXISTING REAR ELEVATION

Project	Sheet
	A3
Date: 20/08/2021	
Scale: 1/50	