


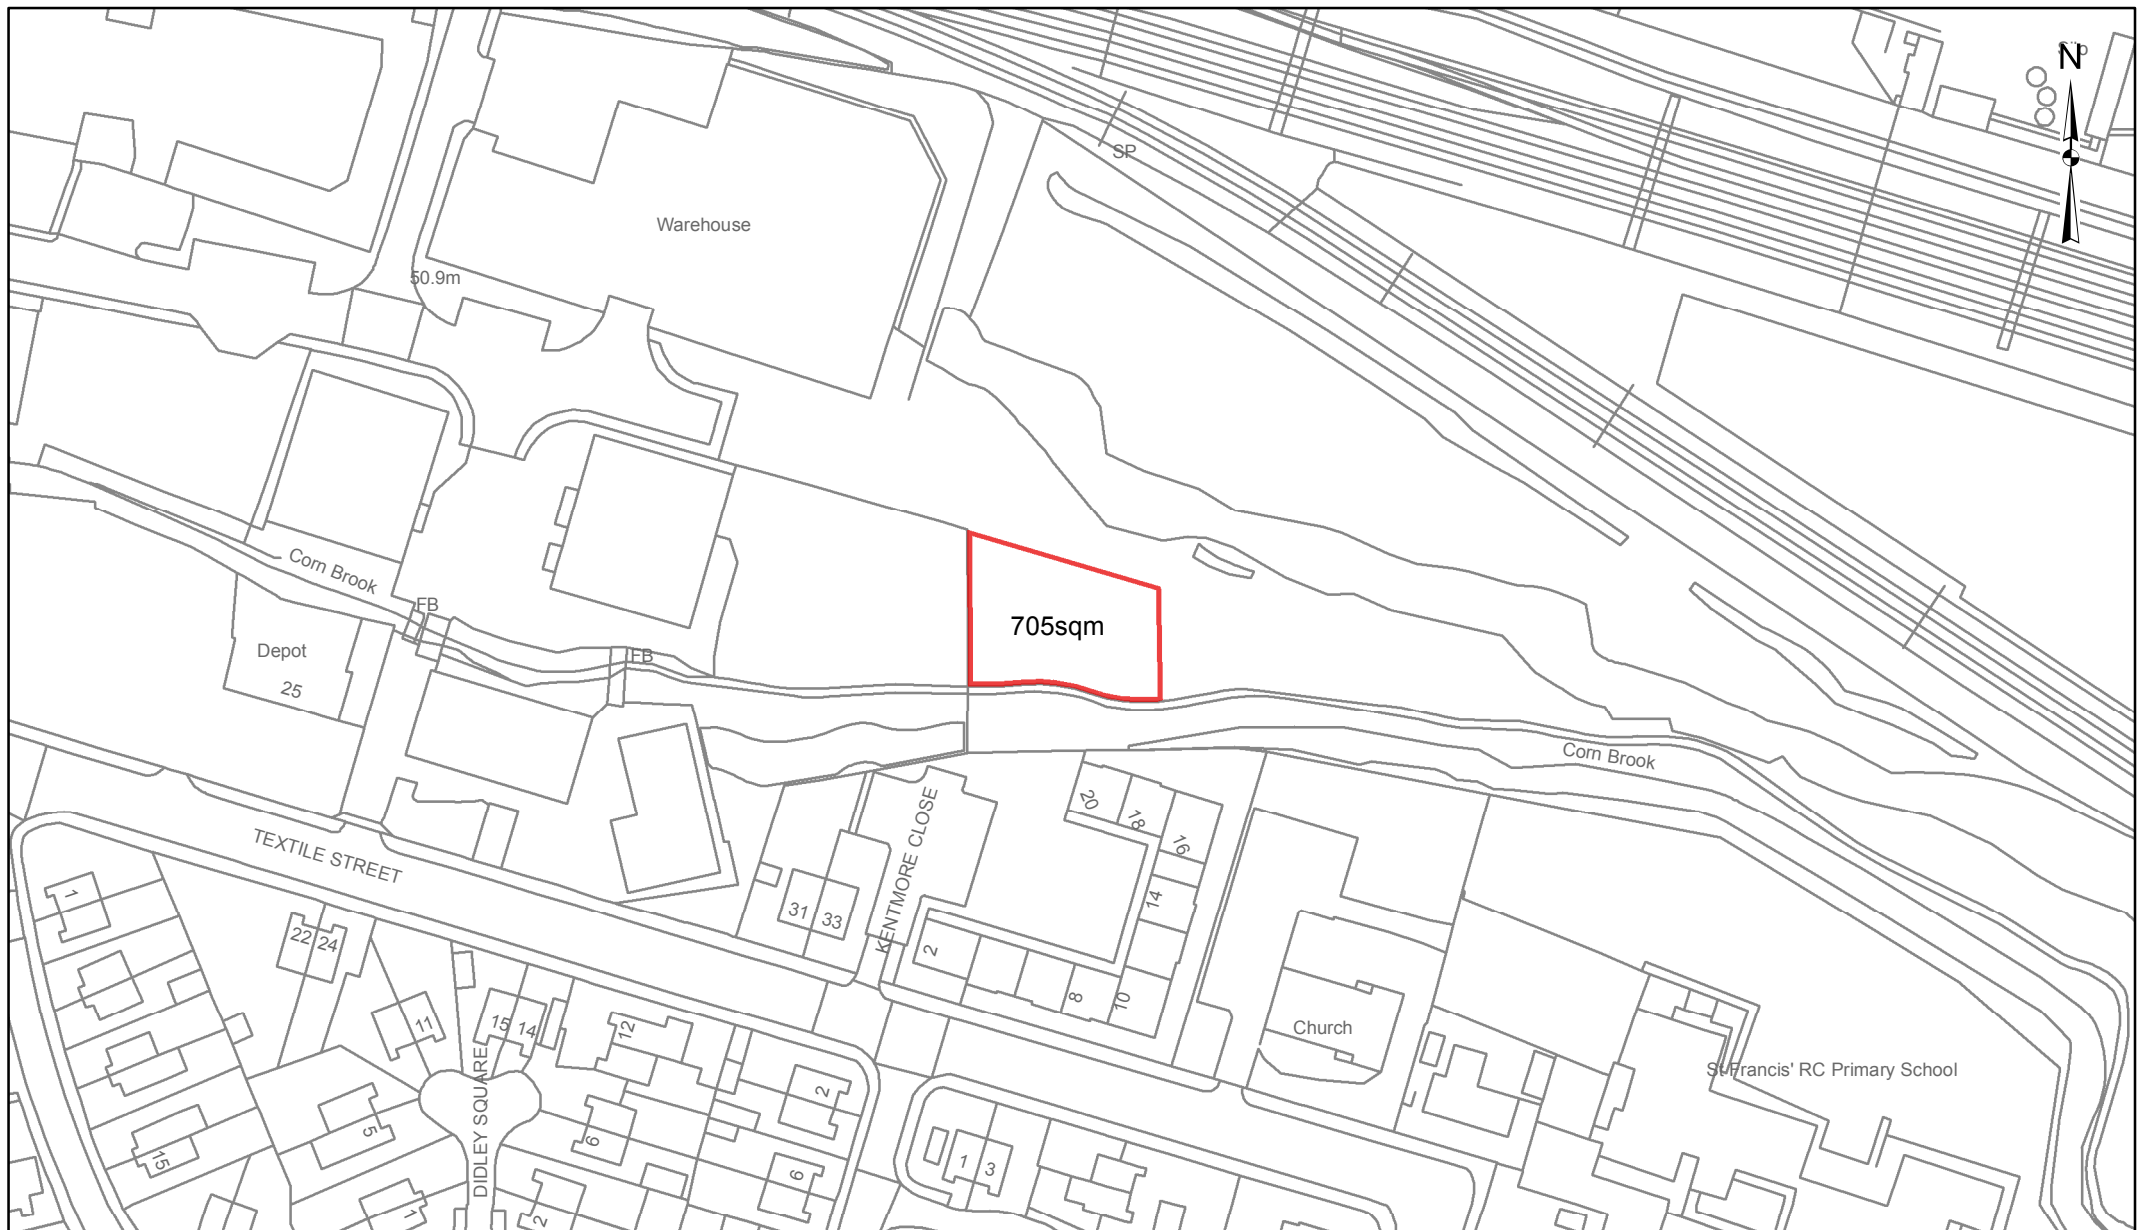

A4 Scale 1:1,250

PLAN FOR IDENTIFICATION PURPOSES ONLY

Development Team
Growth & Development Directorate
P.O. Box 532
Manchester M60 2LA



MANCHESTER
CITY COUNCIL