


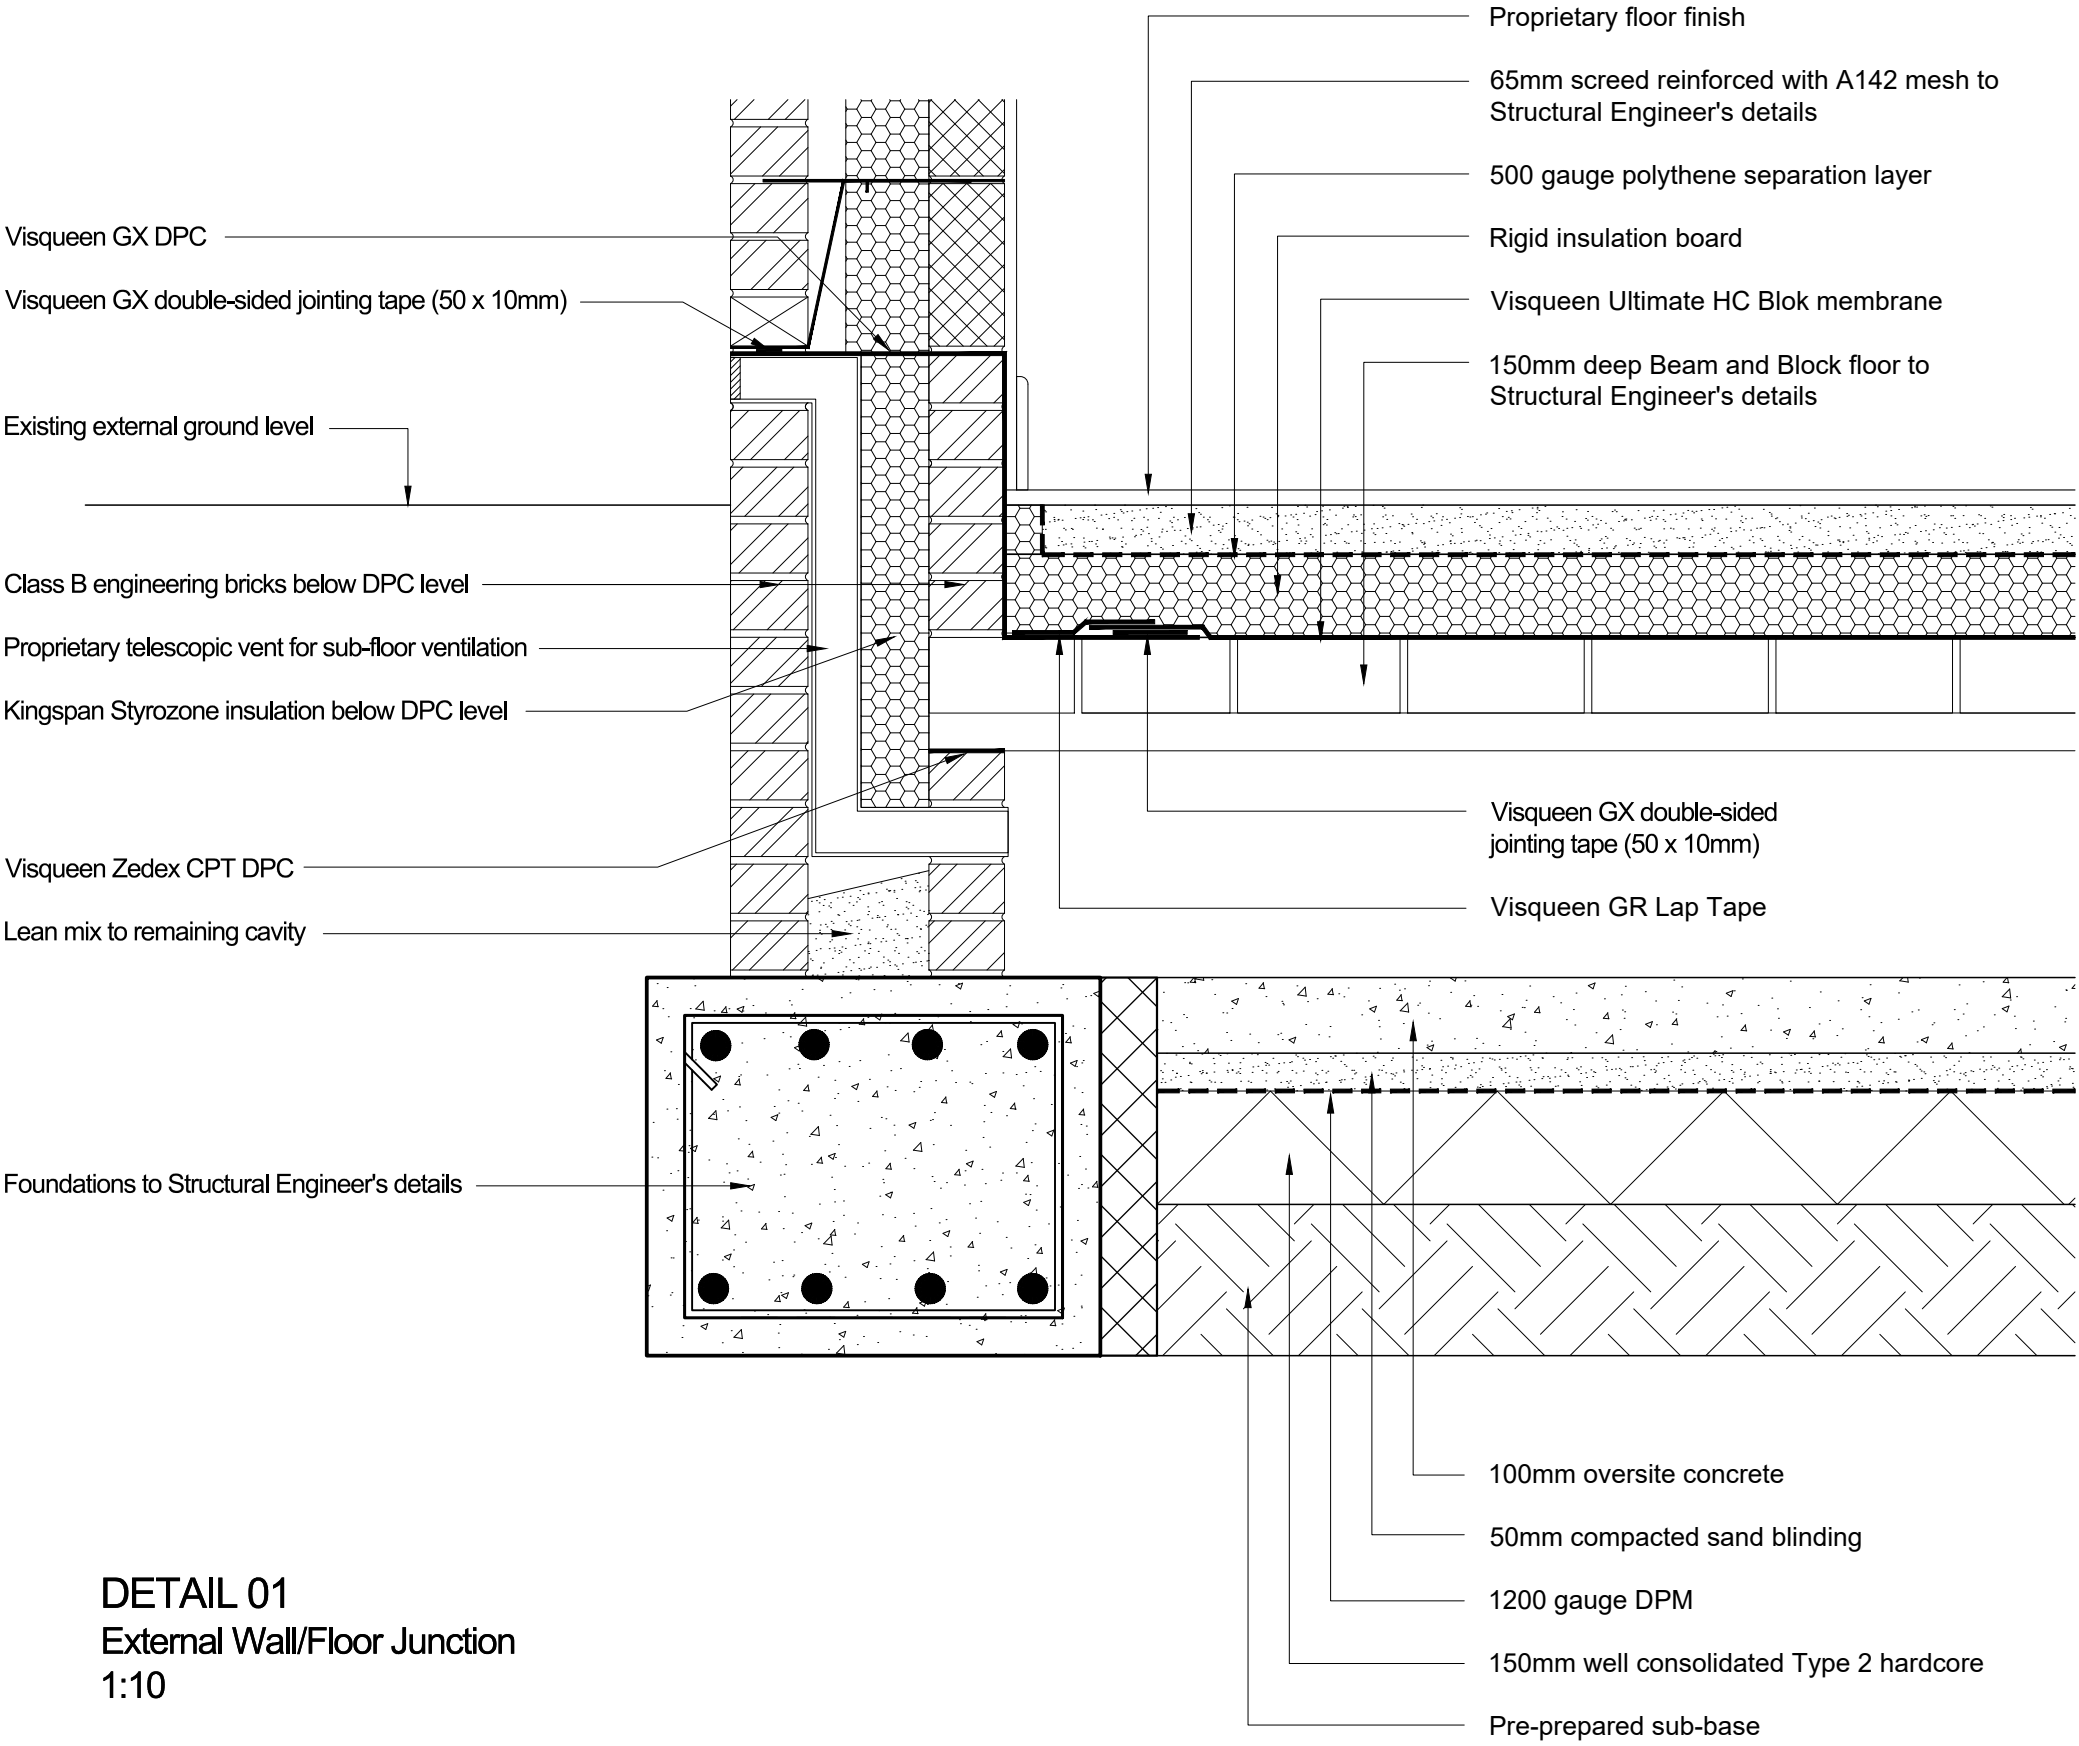

DETAIL 01
External Wall/Floor Junction
1:10

DSQUARE ARCHITECTS
61 Mosley Street, Manchester, M2 3HZ
0161 222 3734 | info@dsquare-architects.co.uk
www.dsquare-architects.co.uk

Client:
Messrs. Lenton and Holyfield

Site:
27 Mawson Road
Manchester, M13 9HG

Title:
Ground Floor/Wall Junction
Detail for discharge of
Planning Condition no. 5

Scale: 1:10 @ A3	Drawn: DD
Date: Sept. 2021	
Drg. No. 2107-11	Rev. P1