




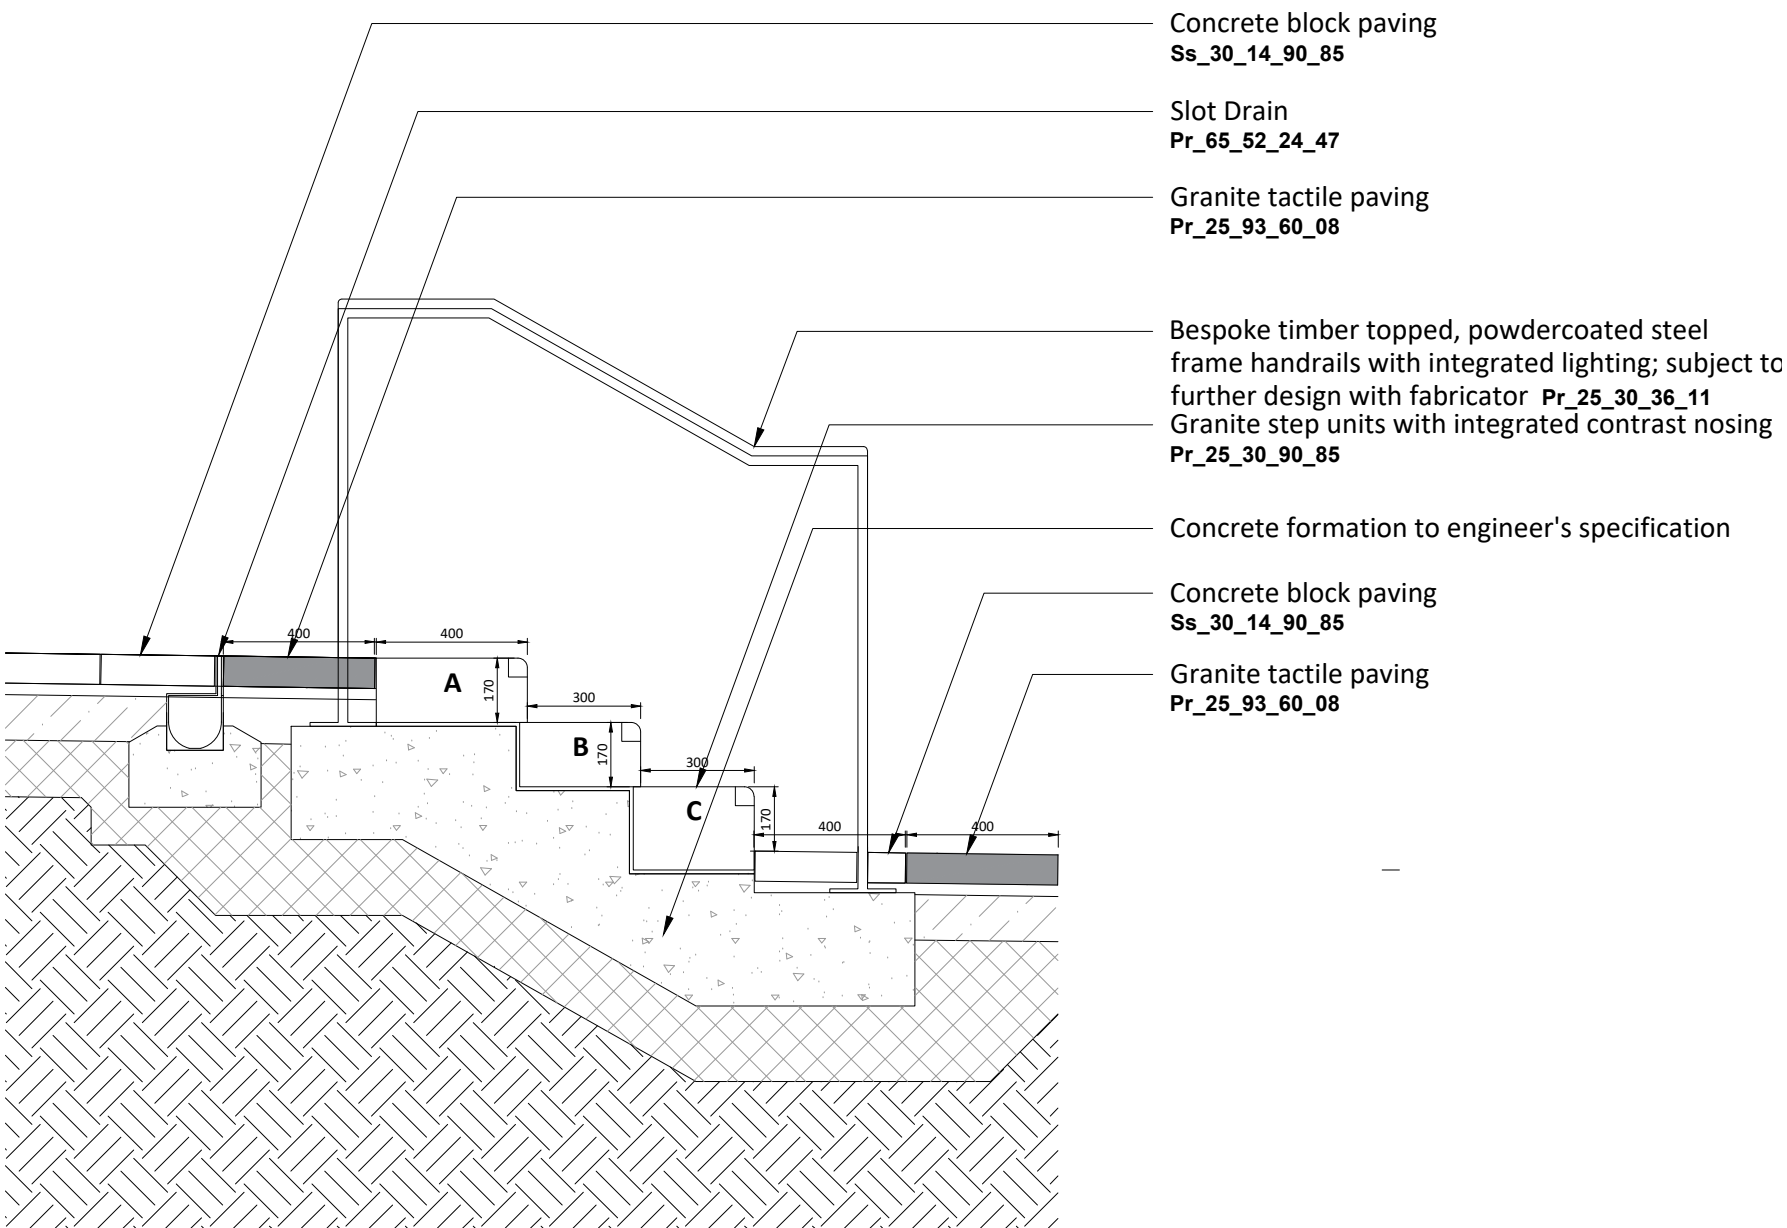


8004 Section: Set 1 Feathered steps, 3 treads 1:20
01

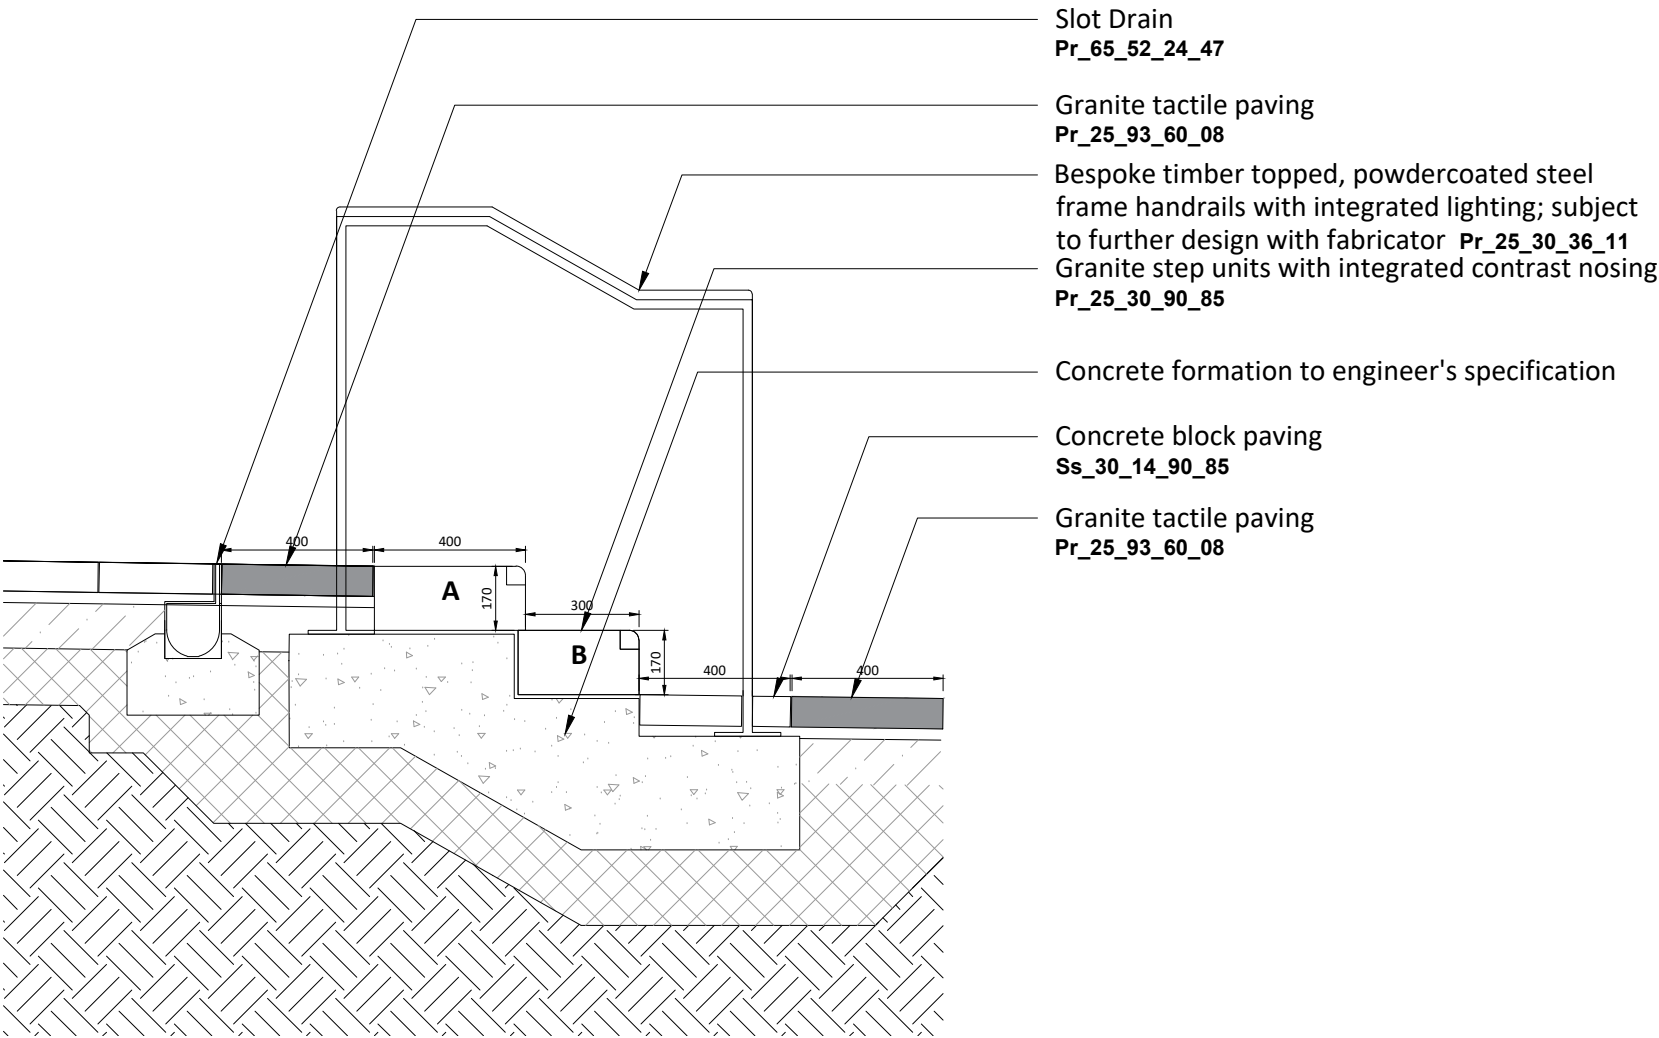


8004 Section: Set 1 Feathered steps, 2 treads 1:20
02

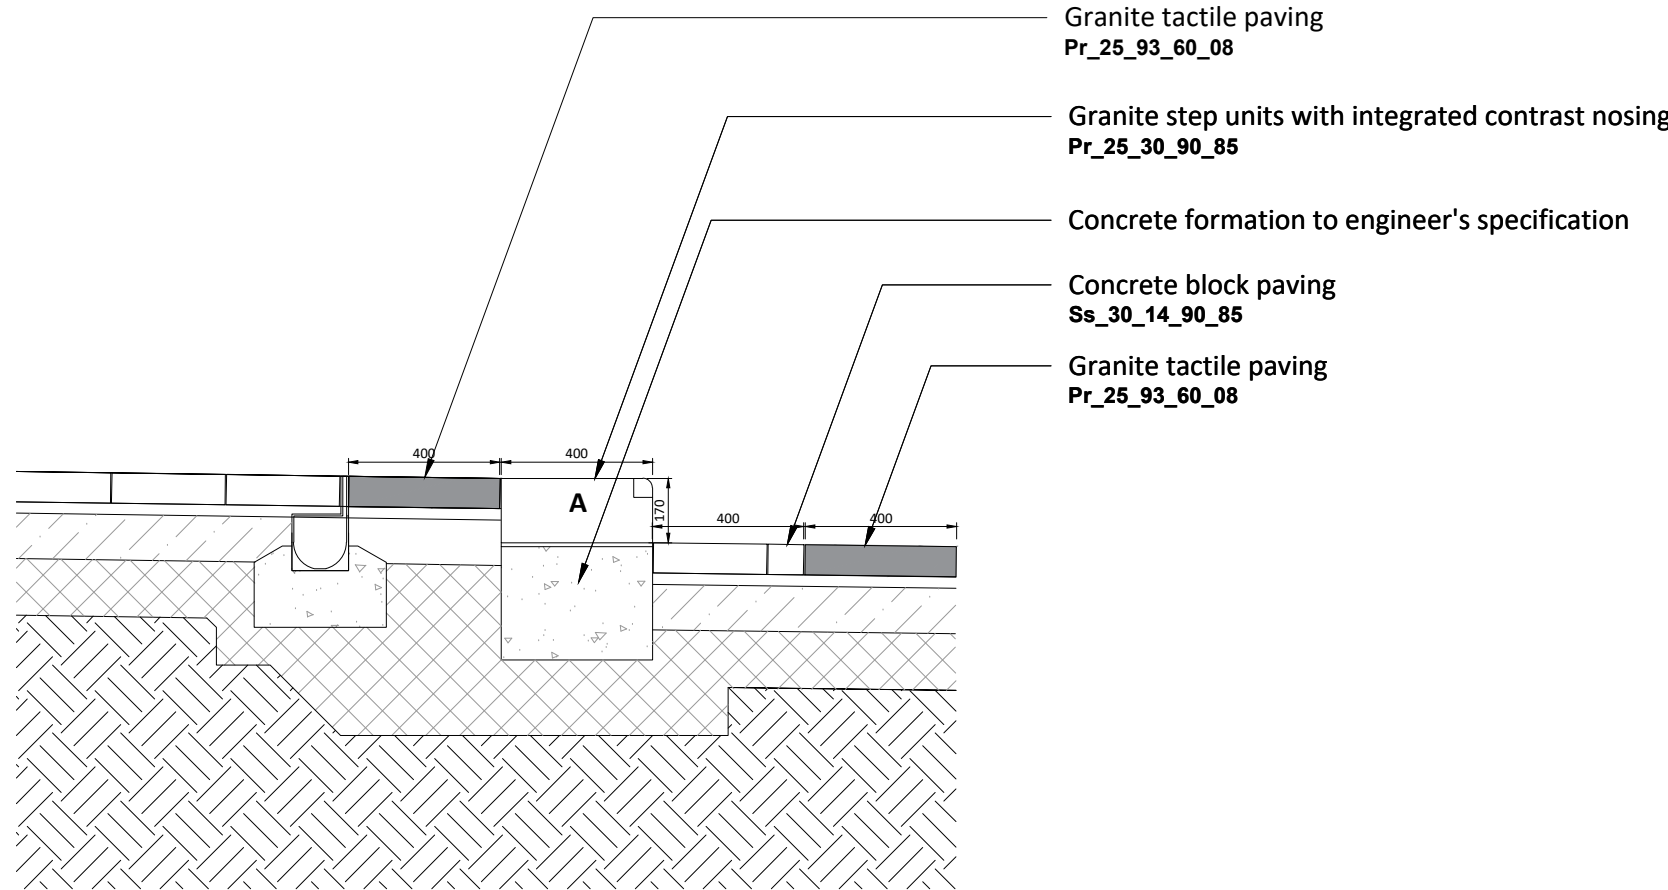


8004 Section: Set 1 Feathered steps, 1 tread 1:20
03

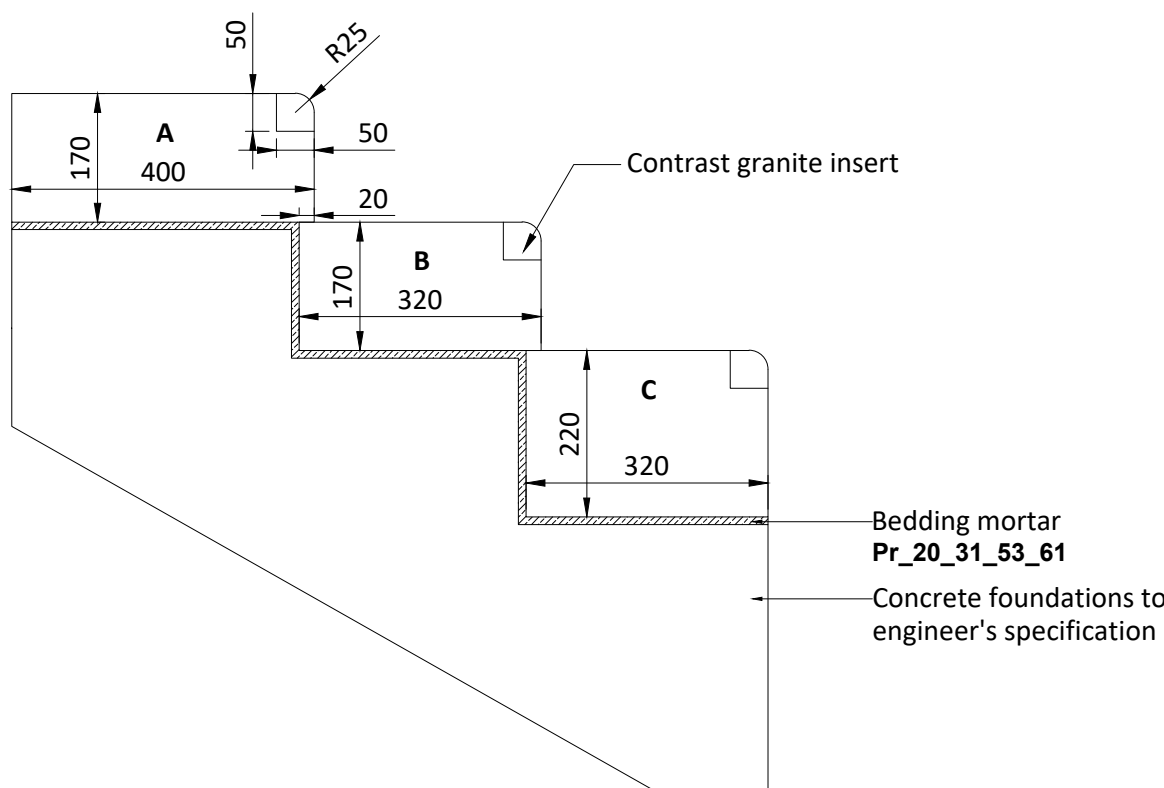


8004 Detail: Set 1 Feathered steps 1:20
04

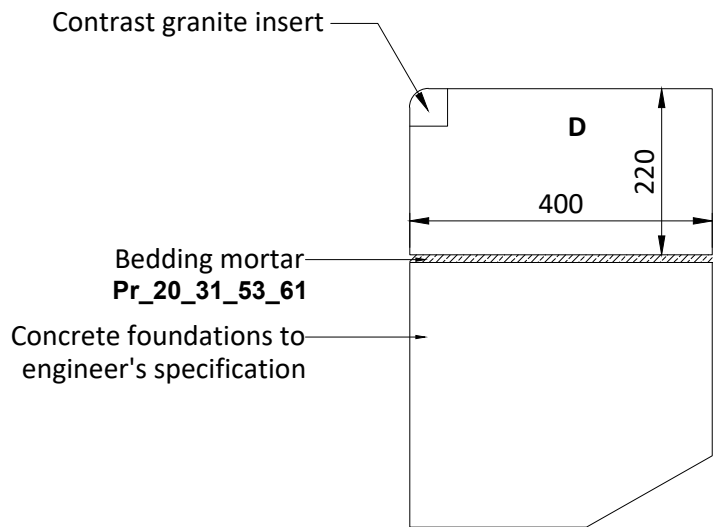

8004 Detail: Set 2 Single step 1:20
06

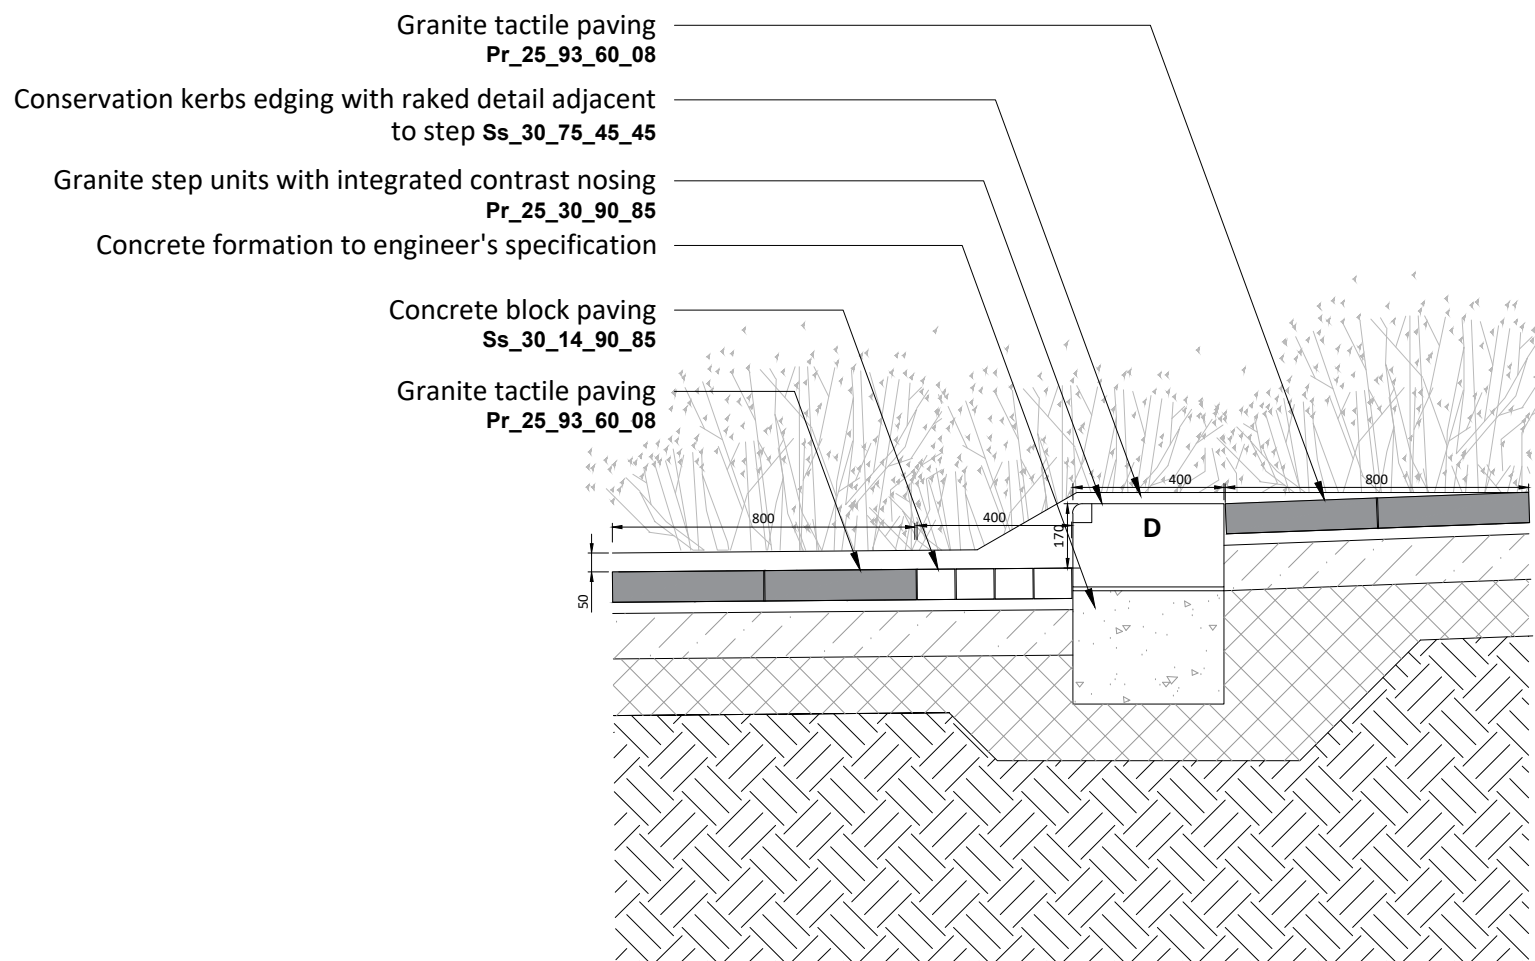

8004 Section: Set 2 Single step 1:20
05

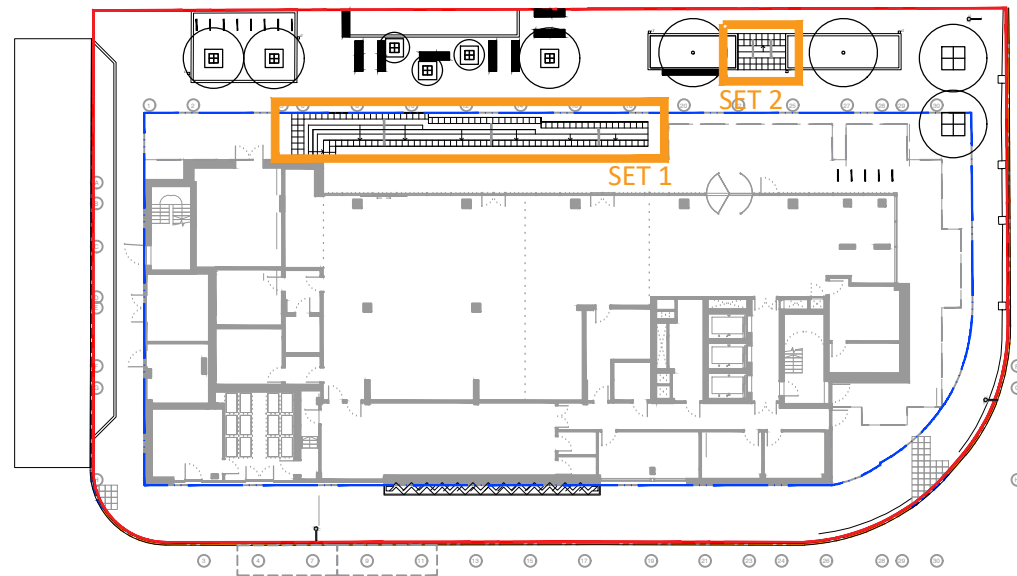

8004 Location Plan 1:500
00

- Notes**
- All dimensions in mm, unless otherwise stated.
 - Scaling from drawing if printed incorrectly may lead to errors.
 - All information outside red line boundary shown for contextual purpose only.
 - All hatch patterns are indicative only unless stated otherwise.
 - This drawing is to be read in conjunction with the following re-form landscape architecture documentation:
 - RFM-XX-00-DR-L-0001-General Arrangement Plan
 - RFM-XX-00-DR-L-0003-Sections
 - RFM-XX-00-DR-L-8005-Paving Laying Pattern
 - RFM-XX-00-SP-L-0001-Landscape Hardworks Specification
 - AND all relevant documentation from the design team. Levels information on this drawing illustrates the design intent. The contractor is to check and verify all levels and dimensions against site survey information.
 - Any discrepancies in the design information are to be brought to the attention of re-form landscape architecture, in writing, prior to commencement of construction works.
 - All proprietary products shall be installed in strict accordance with manufacturers written instructions. Refer to other consultants' drawings and specifications for the following design information:
 - Foundation details
 - Base course and/or sub bases design & specification
 - Waterproofing of any element
 - Levels & Drainage design and infrastructure
 - Lighting and ducting
 - Existing & proposed utilities

Step Unit Schedule		
Code	Dimensions (mm)	Quantity (m)
A	L1000 H170 D400	23.55
B	L1000 H170 D320	16.7
C	L1000 H220 D320	8.7
D	L1000 H220 D400	3.16
Pr_25_30_90_85 Neso Granite (Marshall's) or similar approved, blasted finish. Praga granite insert with 25mm bullnose edge, flamed finish. Step lengths indicate total width of the steps; stone supplier to advise on optimal unit sizes to ensure evenly spaced, minimal joints. Concrete foundations must be completely concealed.		

NOTES:
All masonry construction specification, detailing and quantities to be checked and approved by contractor and manufacturer before submitting order.

Shop drawings shall be submitted for approval prior to fabrication.



Design intent for handrails

re-form
landscape architecture

Beehive Mill, Jersey Street,
Manchester M4 6JG
T: +44 (0)161 397 4953
E: info@re-formlandscape.com
W: re-formlandscape.com

Project
ADAIR STREET HOTEL
RF18-632

Client
CAPITAL & CENTRIC

Document title
TYPICAL STEP DETAILS

Paper size
A1
Scale
1:20

Status
FOR INFORMATION
S2

Drawing number
RFM-XX-00-DR-L-8006
Revision
P04

© re-form landscape architecture