



Location & Property Strategy

This drawing is the copyright and property of
The Royal Bank of Scotland plc.
It must not be copied or published without written
consent.

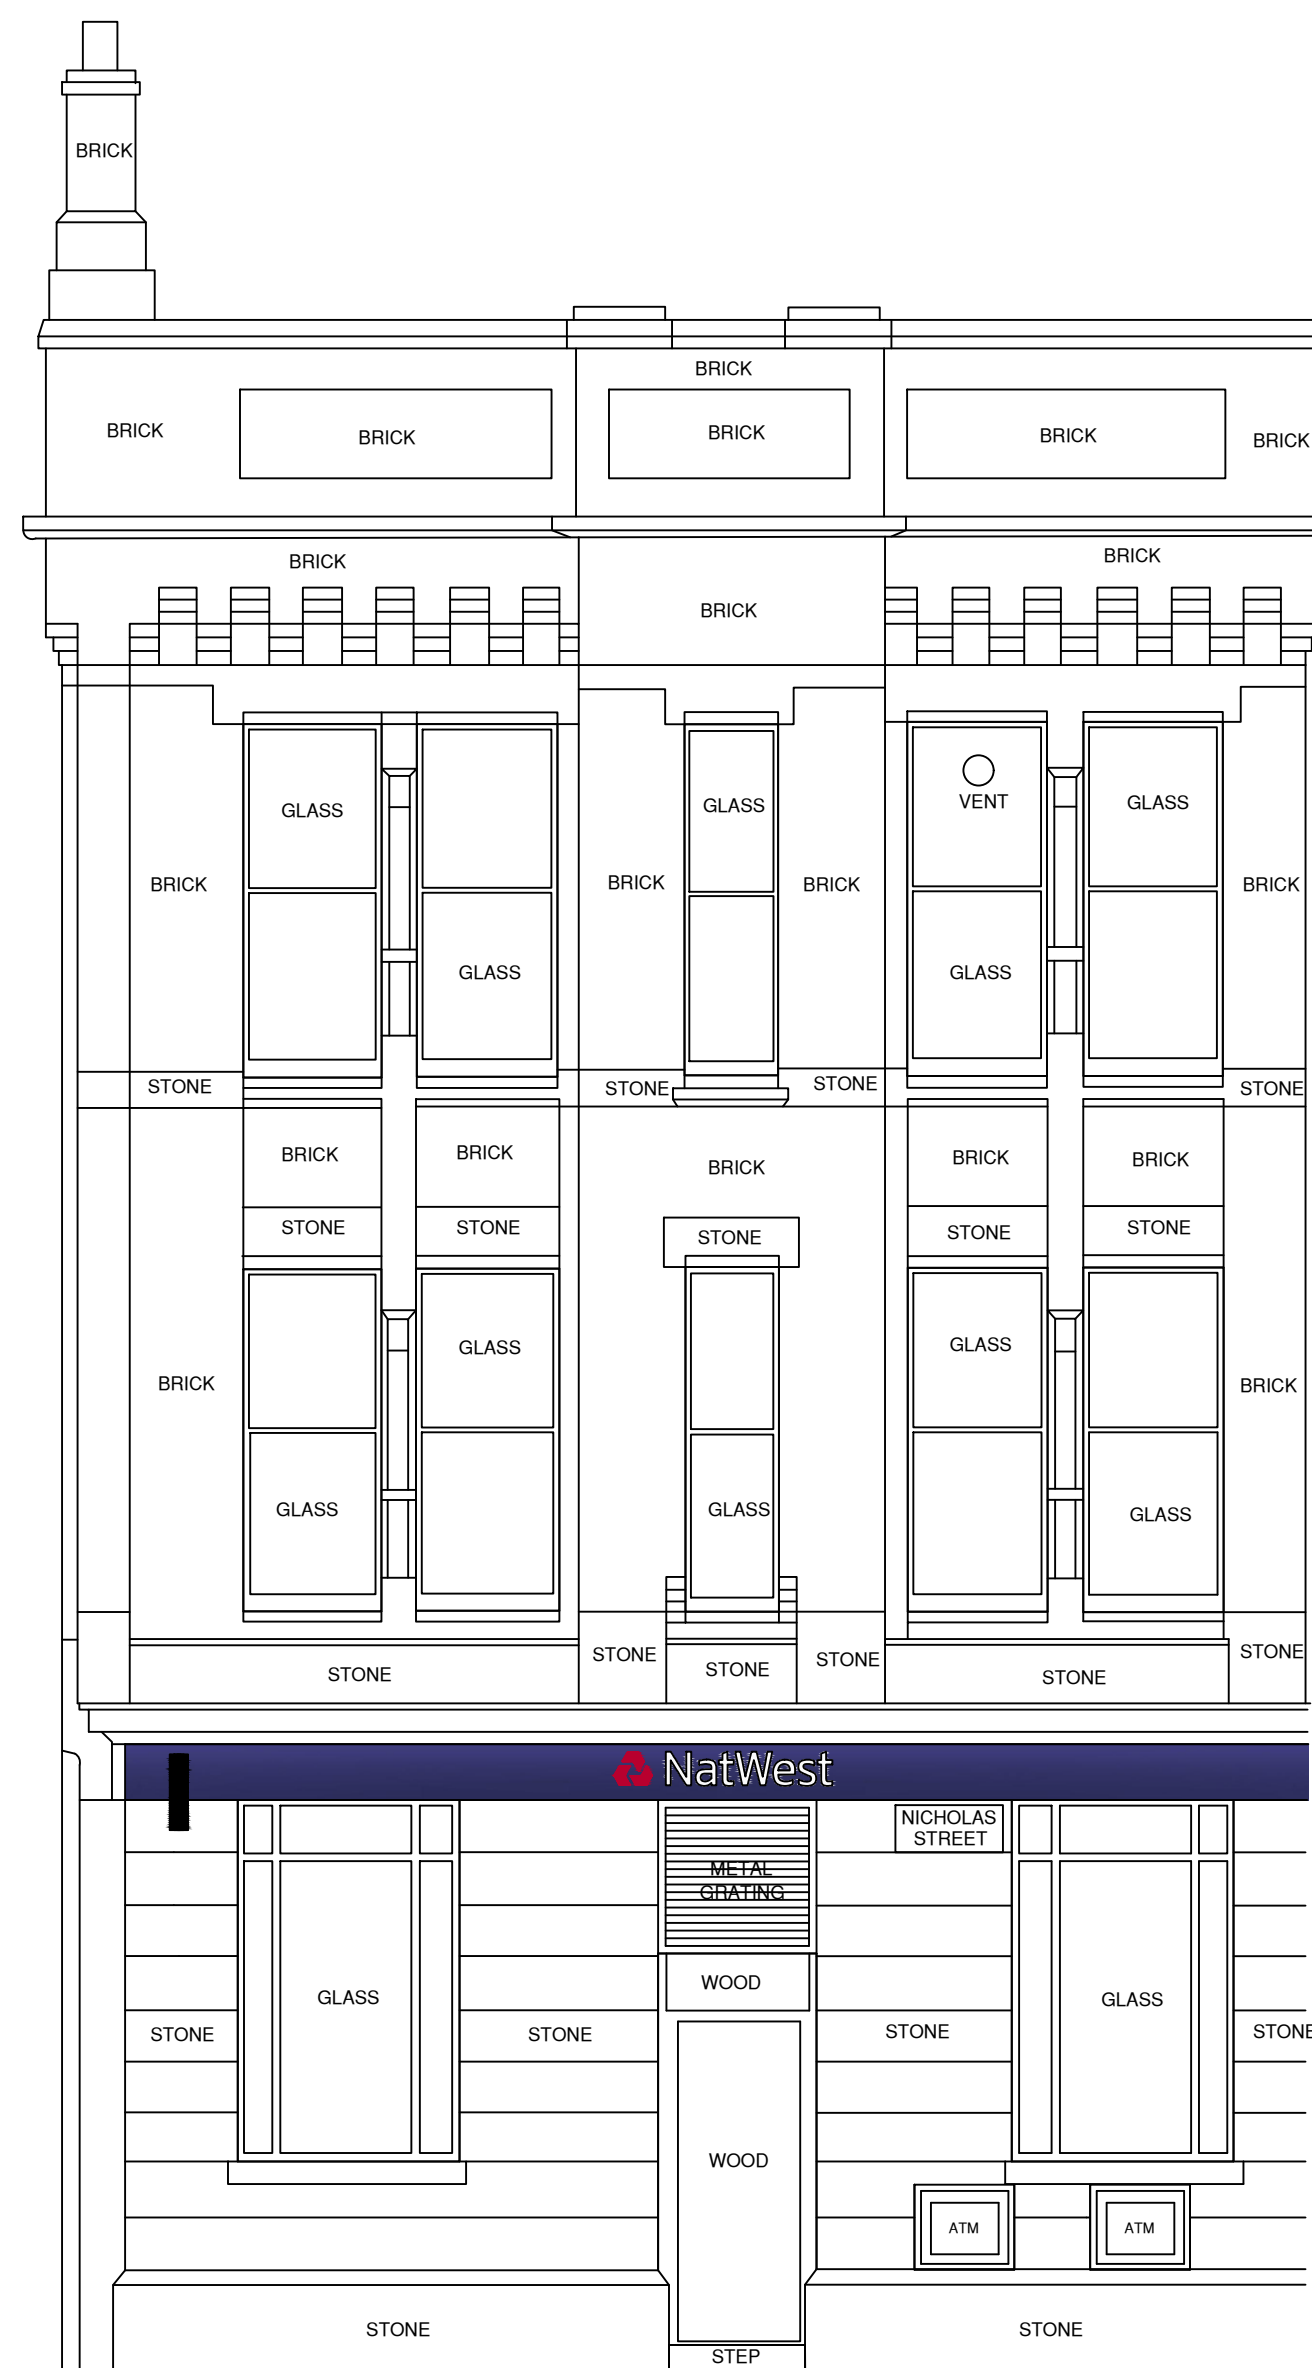

ELEVATION 3
NICHOLAS STREET

SCALE

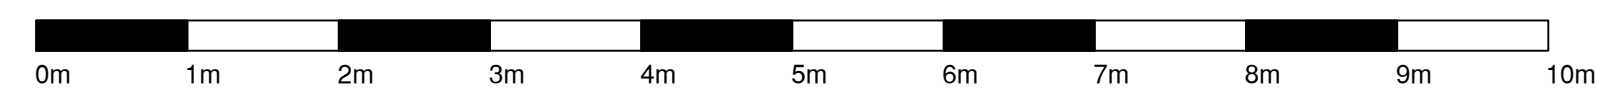[illegible]

address

Manchester Portland St
60 Portland Street
Manchester
M1 4QT

ref no. 3326

sortcode	10696
----------	-------

description
External Elevation As Existing General Arrangement Spoke 2021

status

FOR APPROVAL

IPMS1

qm

IPMS2

sqm

IPMS3

qm

scale
1:50 @ A1

brand

JRS

JRS

date 19/04/2021

rbs drawing number

3326-G1-E3

1.