




OS Map
Scale 1:500

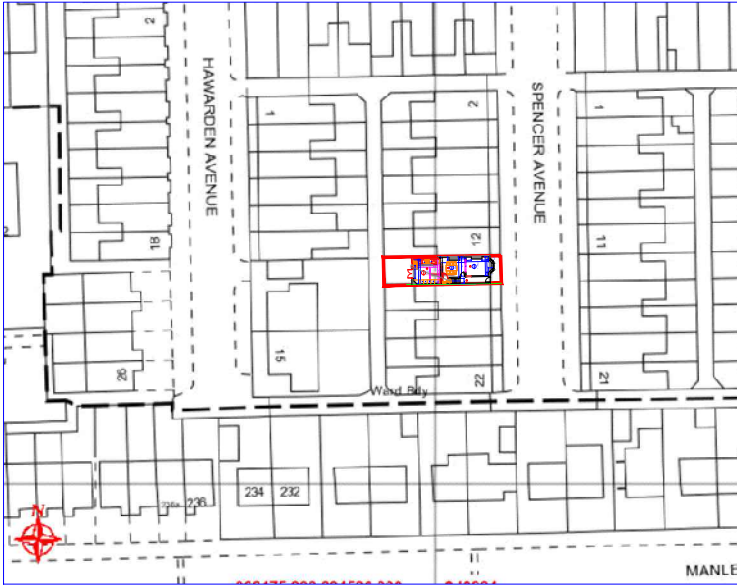

OS Map
Scale 1:1250

Rev	Date	Description
Issued For : INFORMATION PURPOSES ONLY		
Client		
Mr. Marko Trevizan		
Project		
14 Spencer Avenue, Manchester M16 0AW Proposed loft conversion and single storey rear extension.		
Scheme - Drawing Title		
OS Map		
05	Date	28.10.21
Drawing No.	Revision	Scale Various @A3
		
JK Technical Services (NW) Ltd Tel: 0161 728 5730 Mob: 07741175755 www.jktechservs.co.uk		