Copyright of this drawing is vested in Jon Matthews Architects and it must not be copied or reproduced without written consent. Figured dimensions only are to be taken from this drawing. Do not scale from this drawing.

All Contractors must visit the site and are responsible for taking and checking all dimensions relative to their work. Jon Matthews Architects are to be advised of any variation between drawings and site conditions.

Electronic detail drawings issued as 'read only' and should not be interrogated for measurement. All dimensions and levels should be 'read only' from those values stated in text, on the drawings.

CONSTRUCTION - It is considered that the proposed works are within the scope of a competent Contractor and as such no unusual hazards have been identified, refer to relevant Key Schedule/ Designers Risk Assessment.

Key Plan:

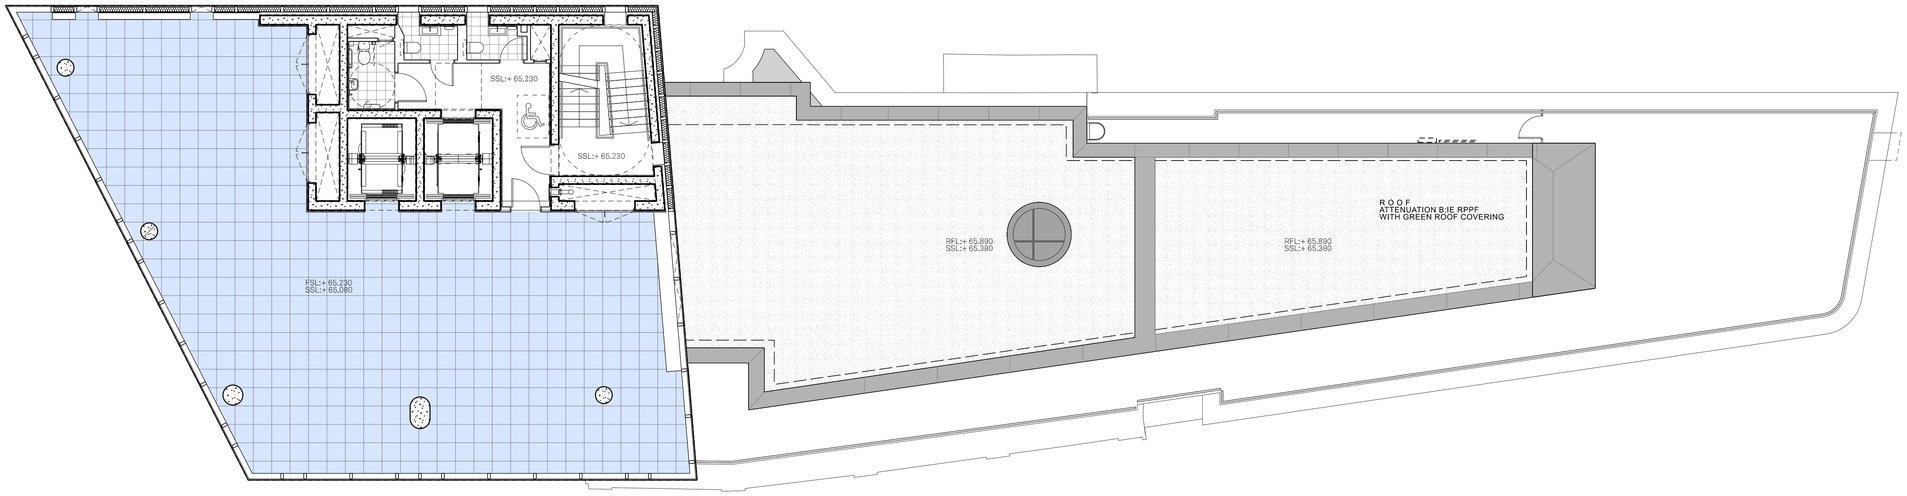

Rev:	Date:	Details:
Q	22/10/21	Issued as part of NMA Application.
P	09/12/20	Issued as part of NMA Application.

Jon Matthews Architects
22 City Tower, Piccadilly Plaza, New York St, Manchester, M1 4BT

Project:
Back Turner Street
Manchester

Title:
6th Floor Level
General Arrangement Plan

Scale:	Origin Date:	Drawn:	Checked:
1:100 @ A1	09/12/20	RM	RS

Status:
Planning

Project:	Drawing No:	Rev:
05593	_MP_02_2206	Q