



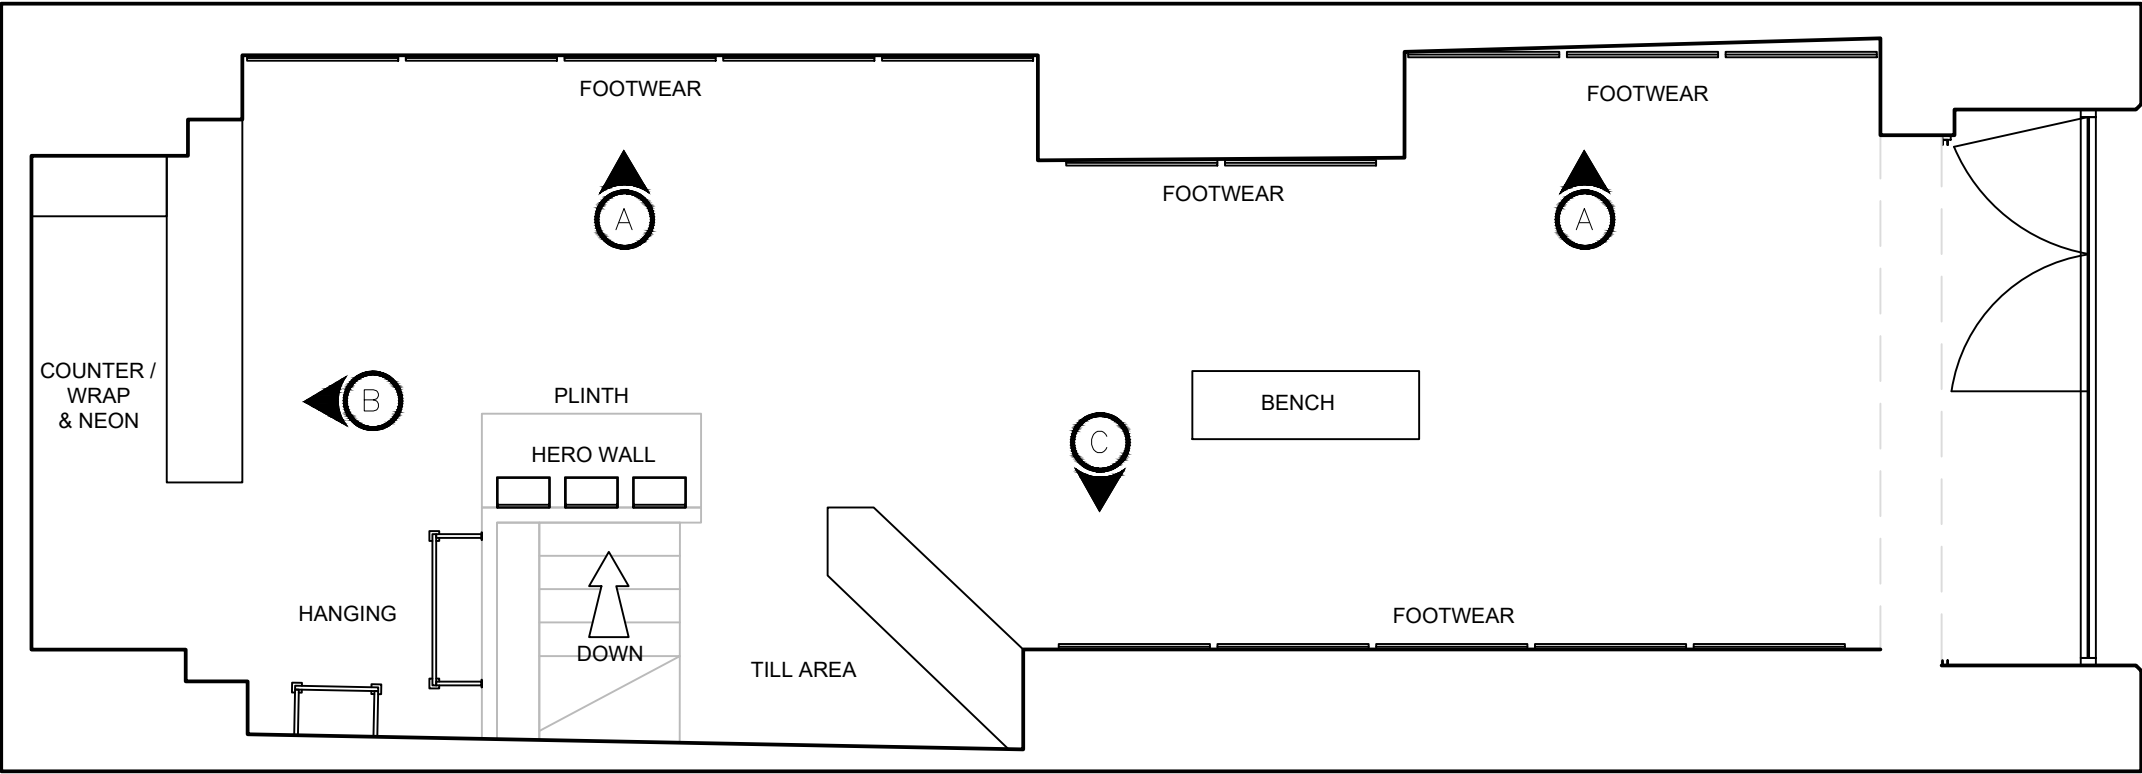

STORE OVERHEAD PLAN - PROPOSED LAYOUT [BASED ON SKETCH SURVEY - July 7th 2021]



bobblehat BRAND IMAGINATION	CLIENT: ORIGIN KICKS	REV	DESCRIPTION	NOTES	DATE	SPECIFICATIONS	bobblehat BRAND IMAGINATION THIS DRAWING IS THE COPYRIGHT OF BOBBLEHAT Ltd AND MAY NOT BE REPRODUCED IN PART OR IN WHOLE WITHOUT WRITTEN PERMISSION	CENTRAL BUSINESS PARK PRINCESS STREET BARNSTAPLE EX32 7EU www.bobblehat.co
	PROJECT: MARKET ST, MANCHESTER	A	PROPOSED FINAL LAYOUT					
	DRAWN BY: TE							
	DATE: 20.09.21							
	DRAWING TITLE: OVERHEAD PLAN - STORE [PROPOSED]							
	DRAWING NUMBER: OK-ST-01							
	SCALE: 1:50 @ A3							

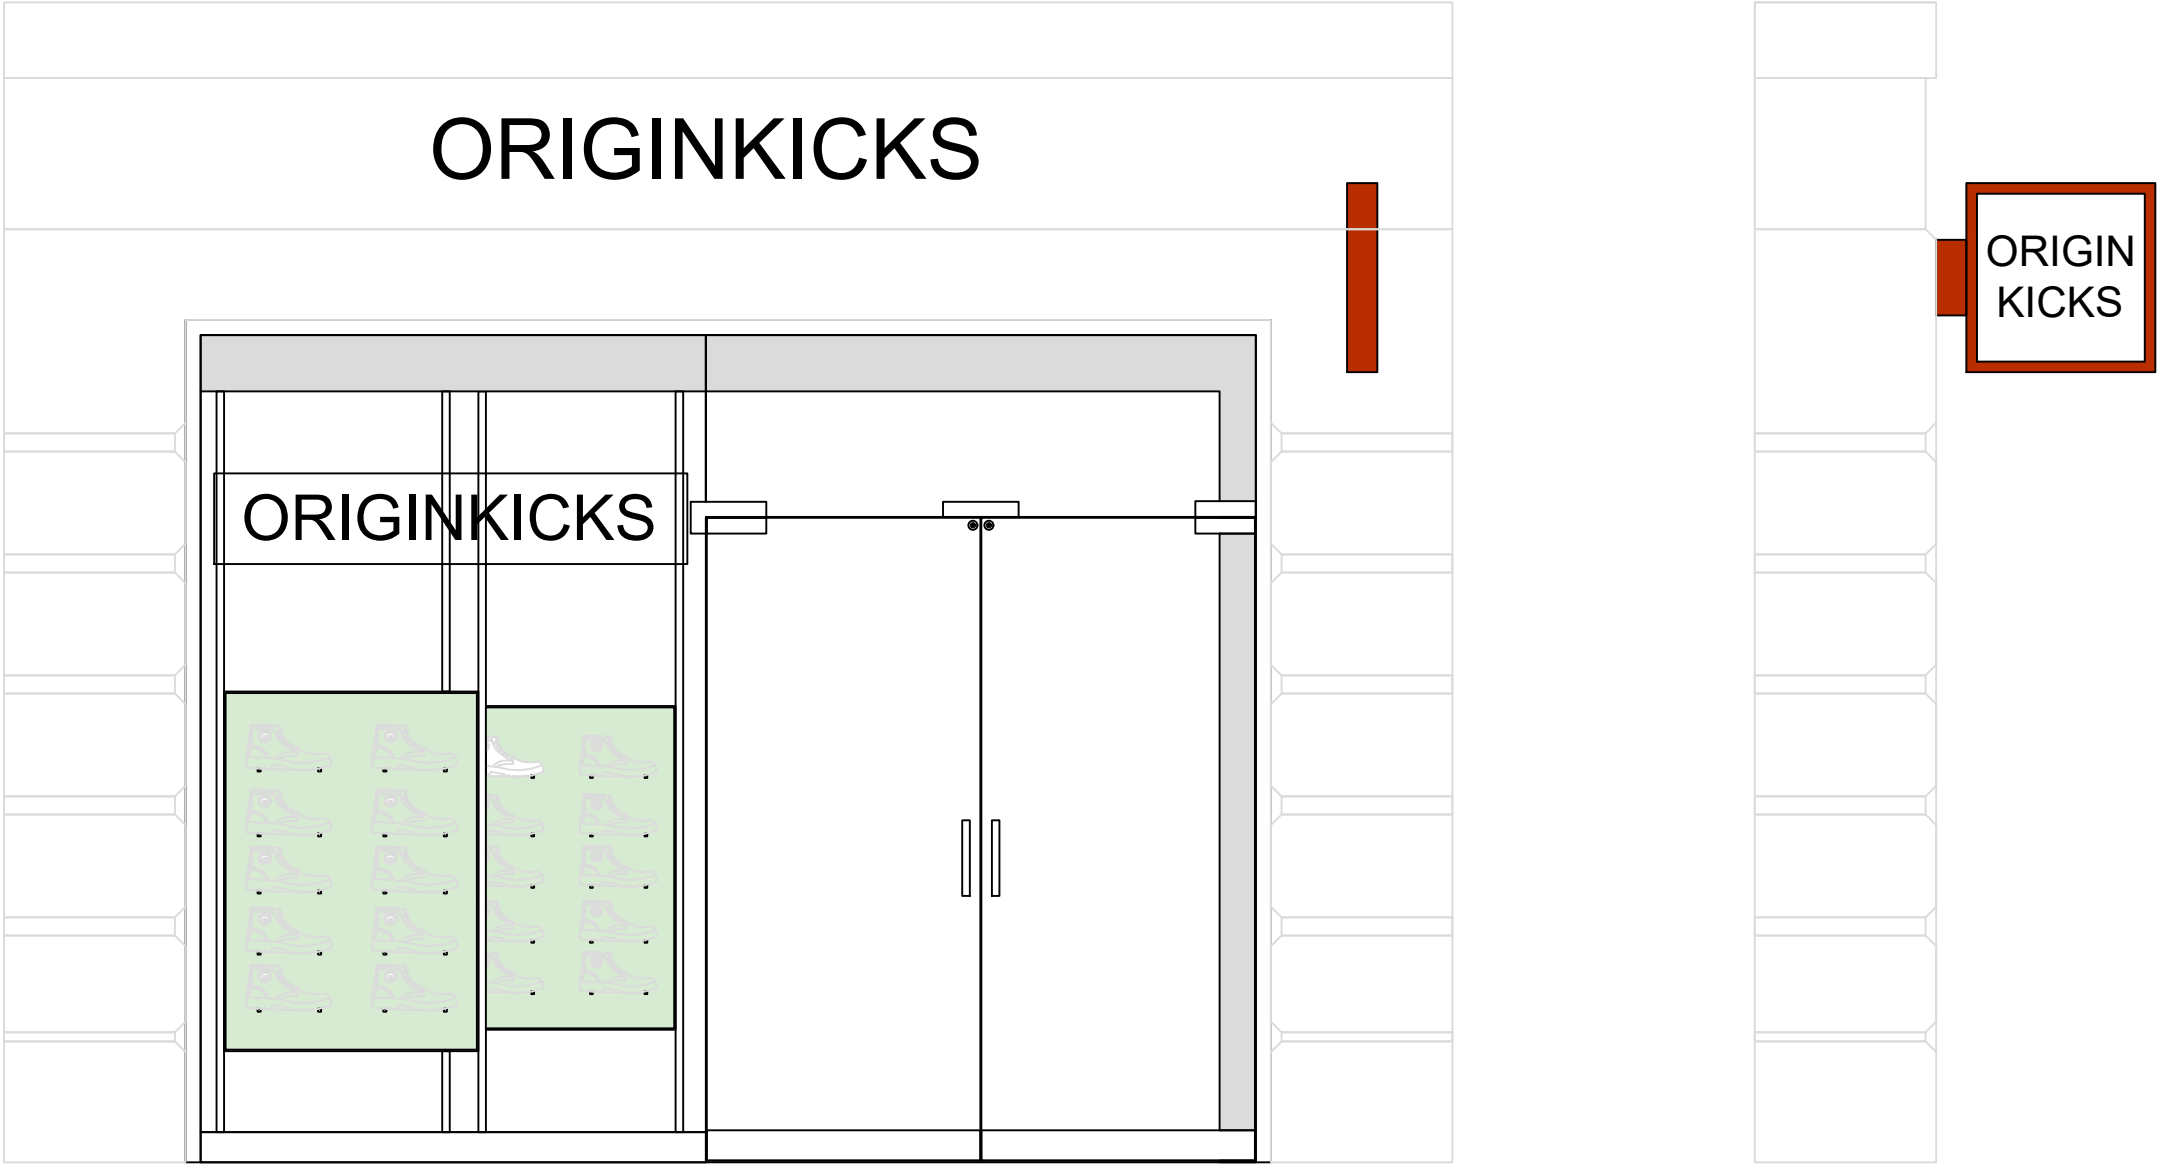


PROPOSED - STORE FRONTAGE ELEVATION / SIDE ELEVATION




SCALE


bobblehat BRAND IMAGINATION	CLIENT: ORIGIN KICKS	REV	DESCRIPTION	NOTES	DATE	SPECIFICATIONS	bobblehat BRAND IMAGINATION THIS DRAWING IS THE COPYRIGHT OF BOBBLEHAT Ltd AND MAY NOT BE REPRODUCED IN PART OR IN WHOLE WITHOUT WRITTEN PERMISSION CENTRAL BUSINESS PARK PRINCESS STREET BARNSTAPLE EX32 7EU www.bobblehat.co
	PROJECT: MARKET ST, MANCHESTER	A	PROPOSED FINAL LAYOUT				
	DRAWN BY: TE						
	DATE: 20.09.21						
	DRAWING TITLE: FRONTAGE - STORE [PROPOSED]						
	DRAWING NUMBER: OK-ST-02						
	SCALE: 1:25 @ A3						

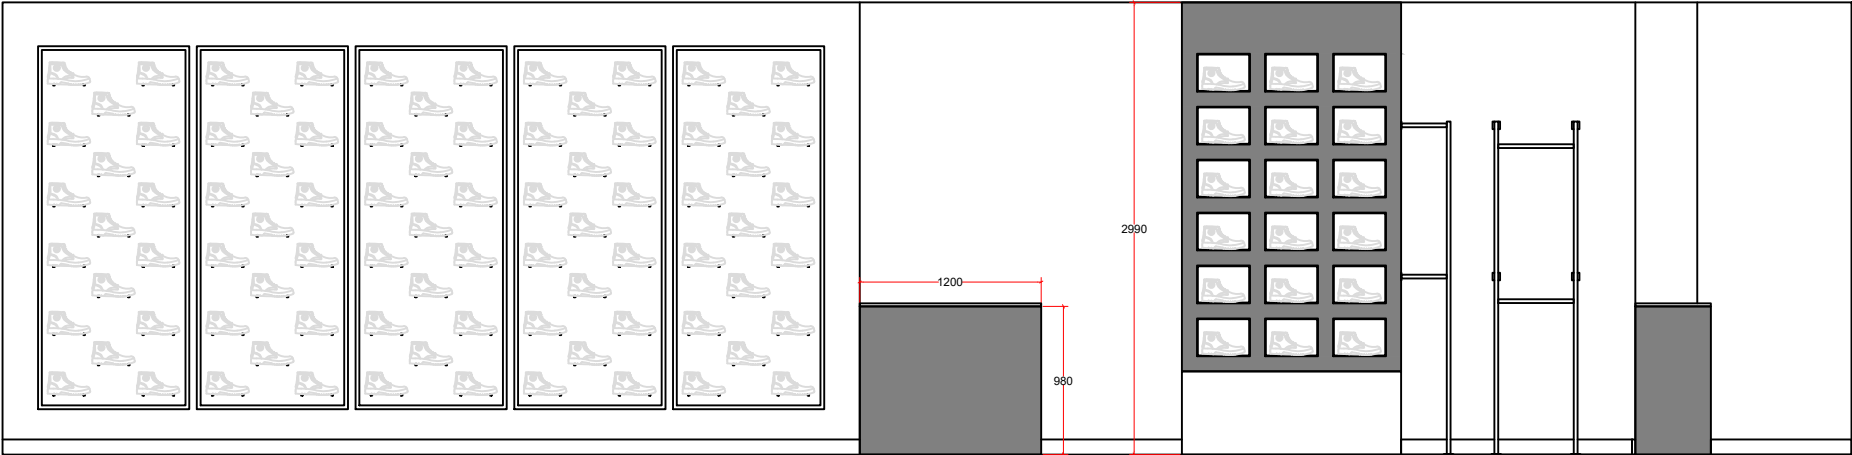


ELEVATION C-C

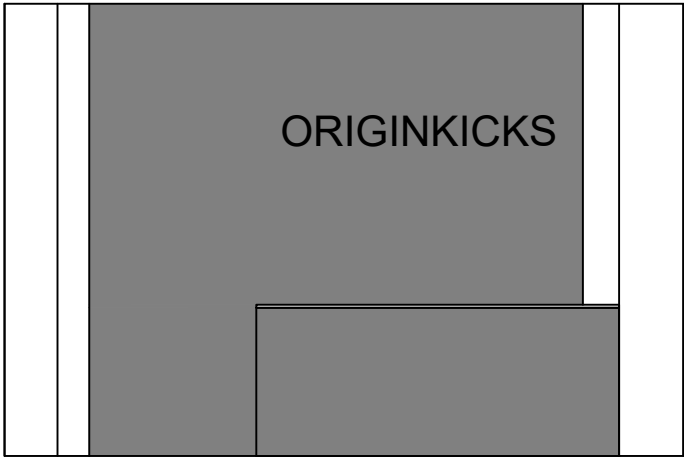

ELEVATION B-B

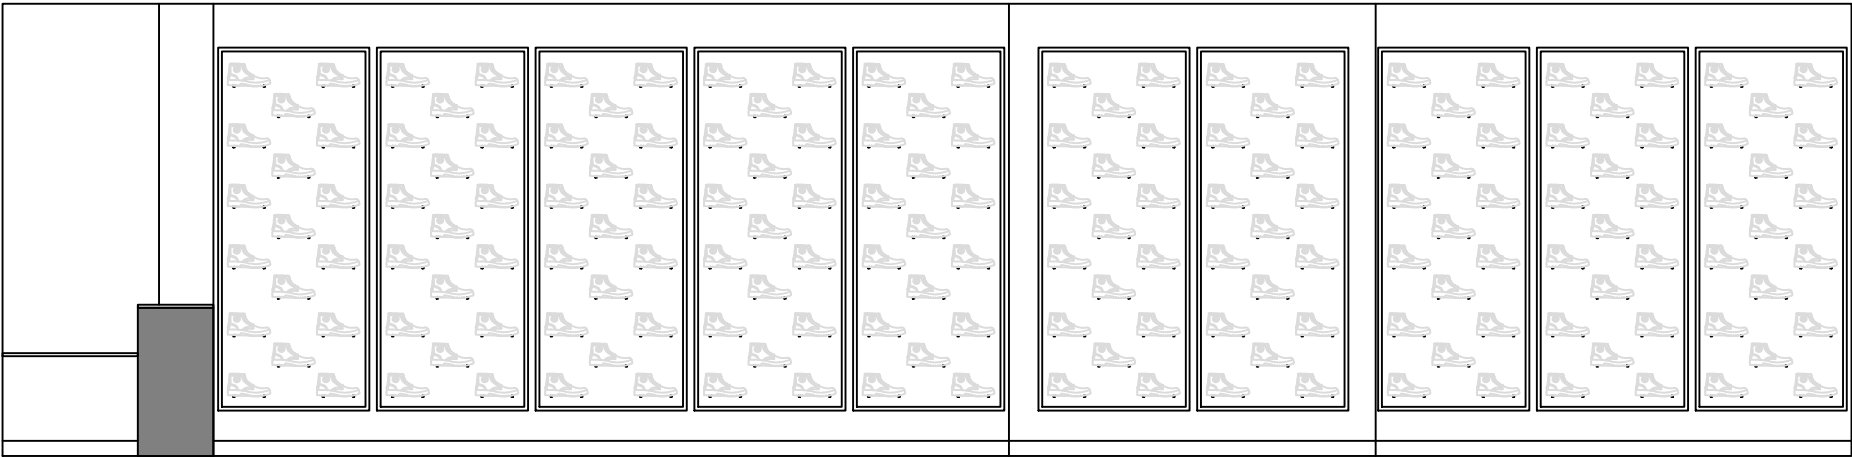

ELEVATION A-A

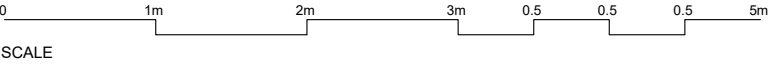

bobblehat BRAND IMAGINATION	CLIENT: ORIGIN KICKS	REV	DESCRIPTION	NOTES	DATE	SPECIFICATIONS	bobblehat BRAND IMAGINATION THIS DRAWING IS THE COPYRIGHT OF BOBBLEHAT Ltd. AND MAY NOT BE REPRODUCED IN PART OR IN WHOLE WITHOUT WRITTEN PERMISSION	CENTRAL BUSINESS PARK PRINCESS STREET BARNSTAPLE EX32 7EU www.bobblehat.co
	PROJECT: MARKET ST, MANCHESTER	A	PROPOSED FINAL LAYOUT					
	DRAWN BY: TE							
	DATE: 20.09.21							
	DRAWING TITLE: ELEVATIONS - STORE [PROPOSED]							
	DRAWING NUMBER: OK-ST-03							
	SCALE: 1:50 @ A3							