



┌

└

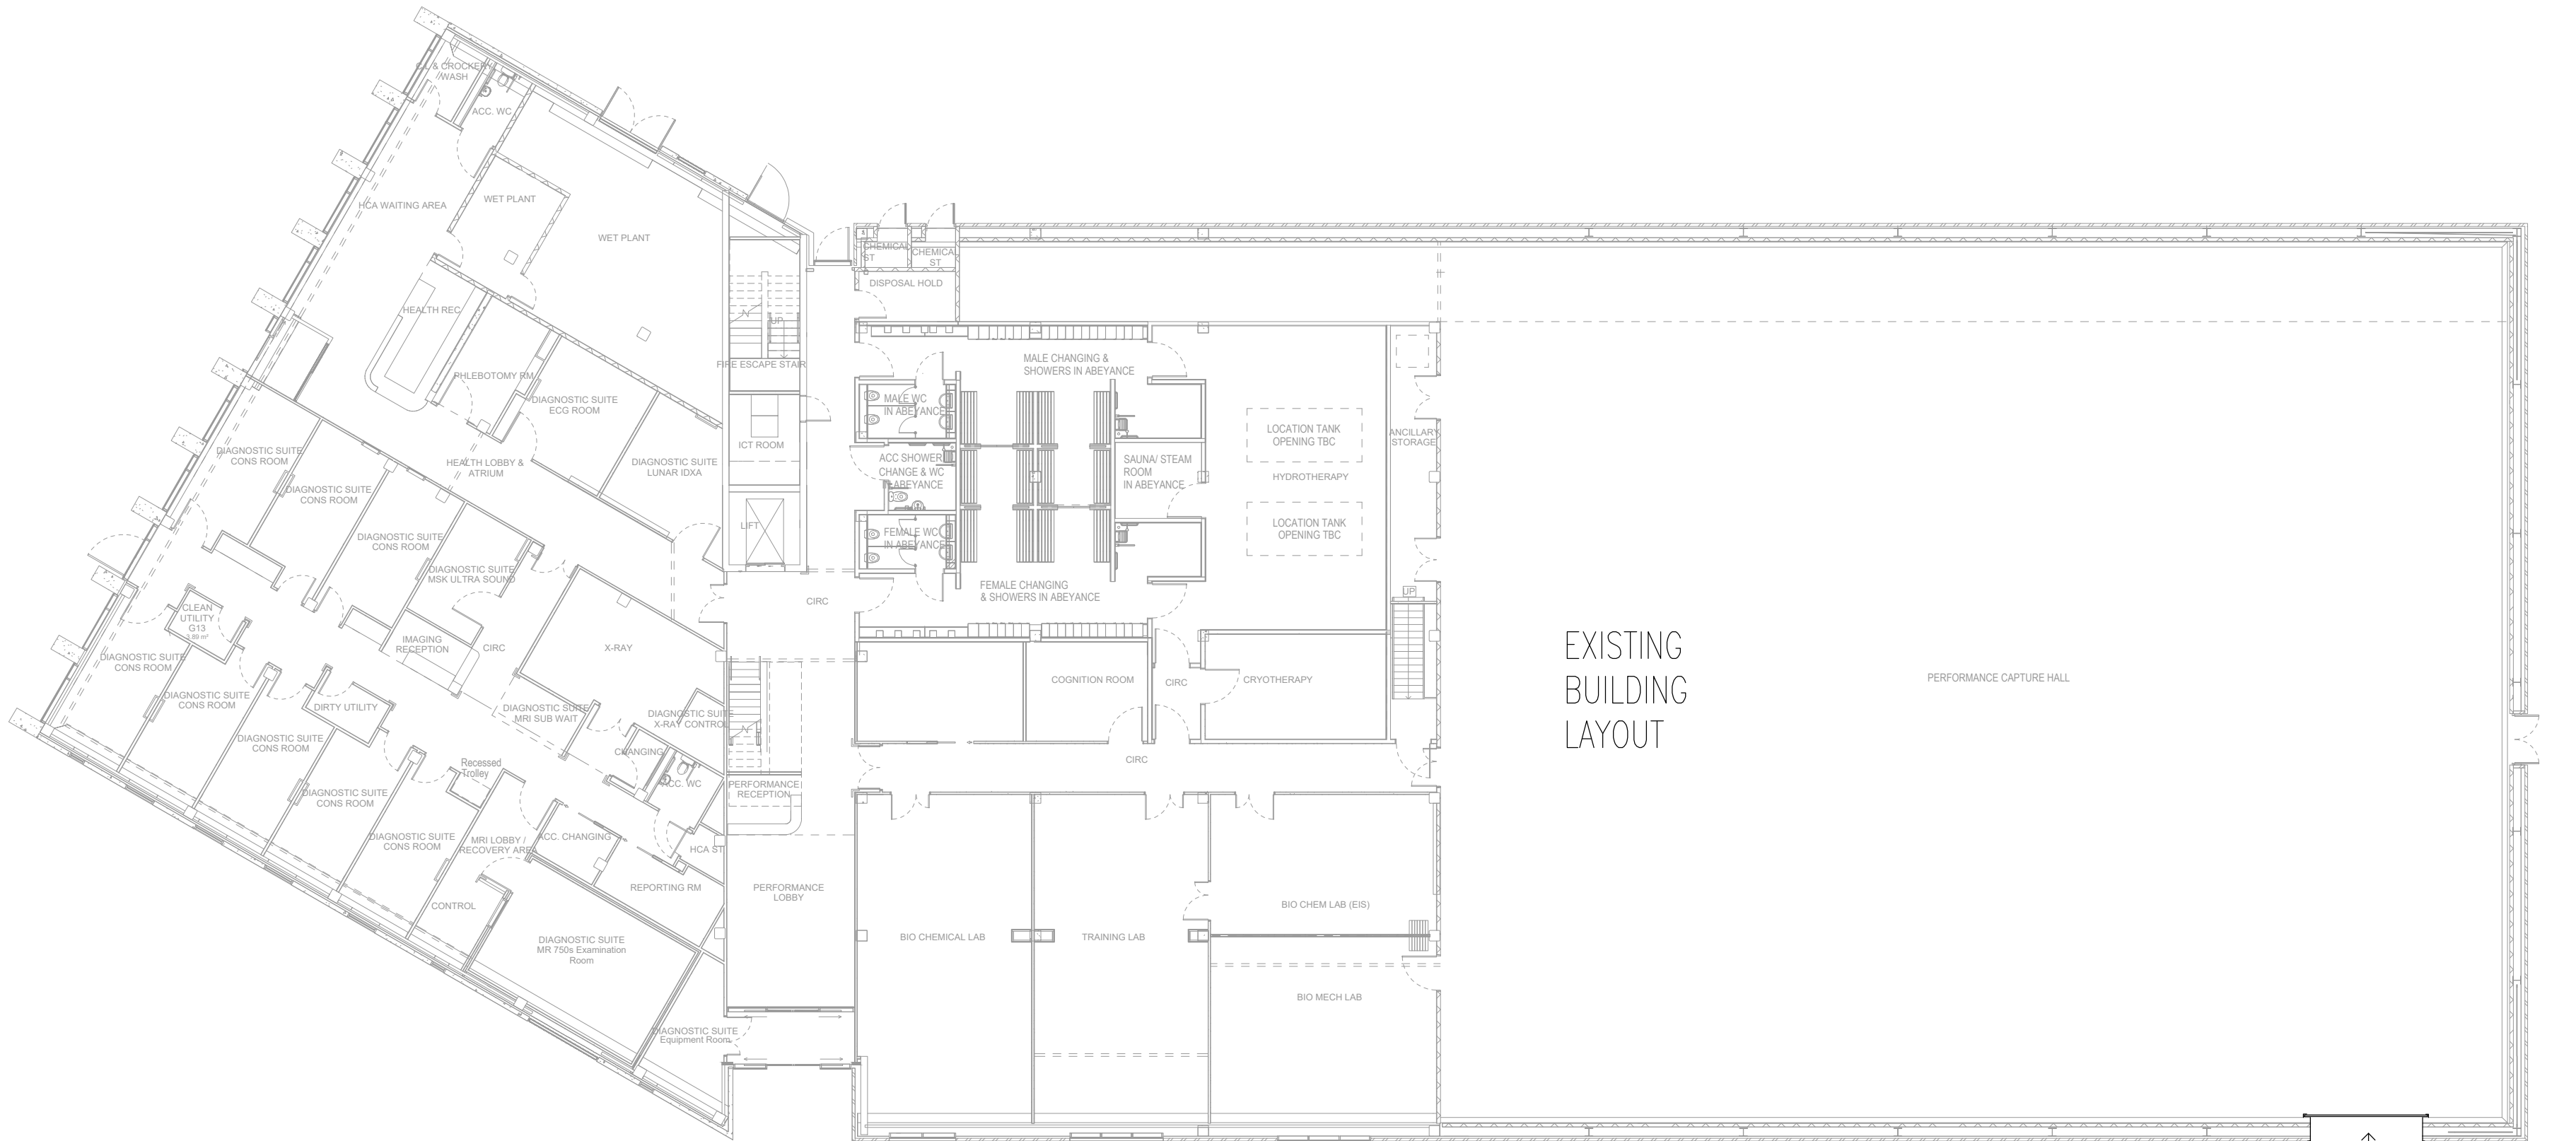

EXISTING
BUILDING
LAYOUT

PROPOSED
4000x5000mm
ROLLER SHUTTER
DOOR, POLYESTER
POWDER COATED TO
MATCH CLADDING

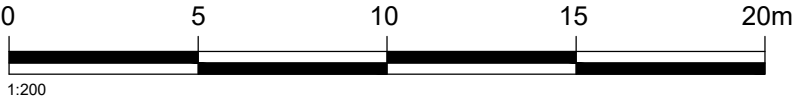

status
PRELIMINARY

This drawing is ©Bradshaw Gass & Hope LLP and is not to be copied, reproduced or re-distributed either in whole or in part without the prior written permission of the originator.

The originator shall have no responsibility for any liability, loss, cost, damage or expense arising from or relating to any use of this document other than for its intended purpose on this project.

This drawing shall be read in conjunction with all other relevant drawings, specifications and associated documentation. Any discrepancies, errors or omissions are to be reported to the originator before proceeding with work.

All dimensions are to be checked on site by the contractor prior to proceeding with any work.

Hazard Identification



ref	hazard	date

P1	PRELIMINARY ISSUE - PLANNING	LK	29.06.21
ref	revision	by	date



Architects
Consulting Engineers
Quantity Surveyors

21 Silverwell Street
Bolton
BL1 1PR
t: 01204 525321
email@bghbolton.co.uk
www.bghbolton.co.uk

Bradshaw Gass & Hope LLP

client

CITY BUILD LTD

project

MIHP ROLLER SHUTTER PLANNING
SUBMISSION

drawing

PROPOSED ROLLER SHUTTER ON
GF PLAN

drawn by	LK	date	29.06.21
checked by	DH	date	29.06.21

scale	1:200	A2
-------	-------	----

dwg no	2024.31.301	rev	P1
--------	-------------	-----	----