

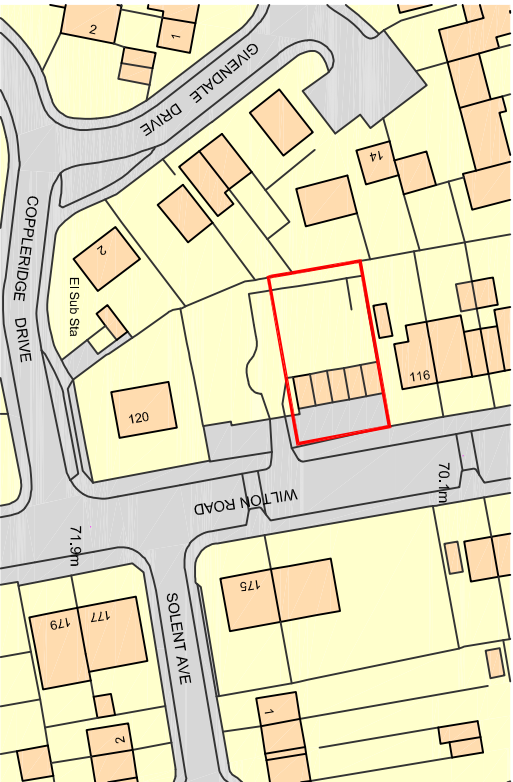


- do not scale dimensions from this drawing
- all dimensions to be checked on-site and discrepancies to be reported to the architects

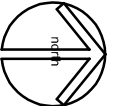

Location Plan

scale 1:1250

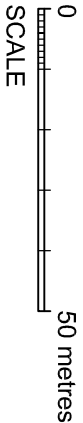

client
N Hughes esq.

project
Proposed Dwelling,
Wilton Road, Crumpsall,
Manchester, M8 4PX

Site & Location Plan

drawing number

1194:02

revision

A

scale

As shown A2

date

June 21

drawn by

RH

status

fisk
& associates
architects

20 chorley road, swinton, manchester, m27 5cj
t - 0161 793 5300 e - info@rnfisk.co.uk

