



Proposed Visual




Precedent Image

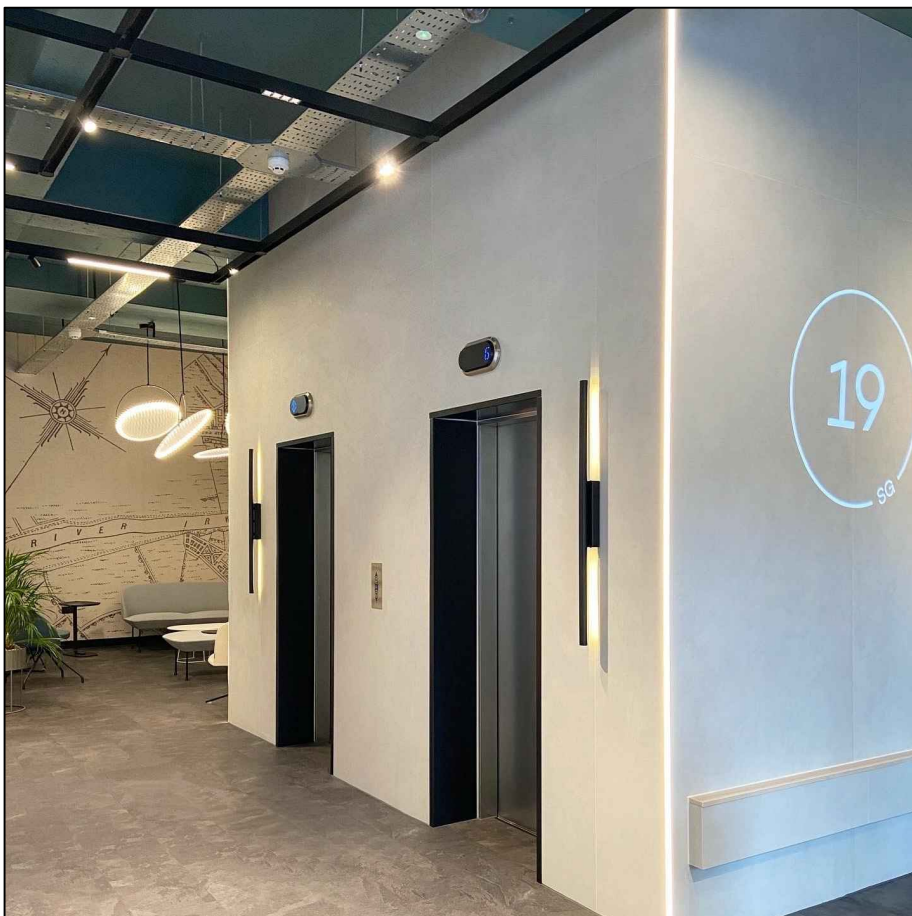


19 Spring Gardens Lobby Interior

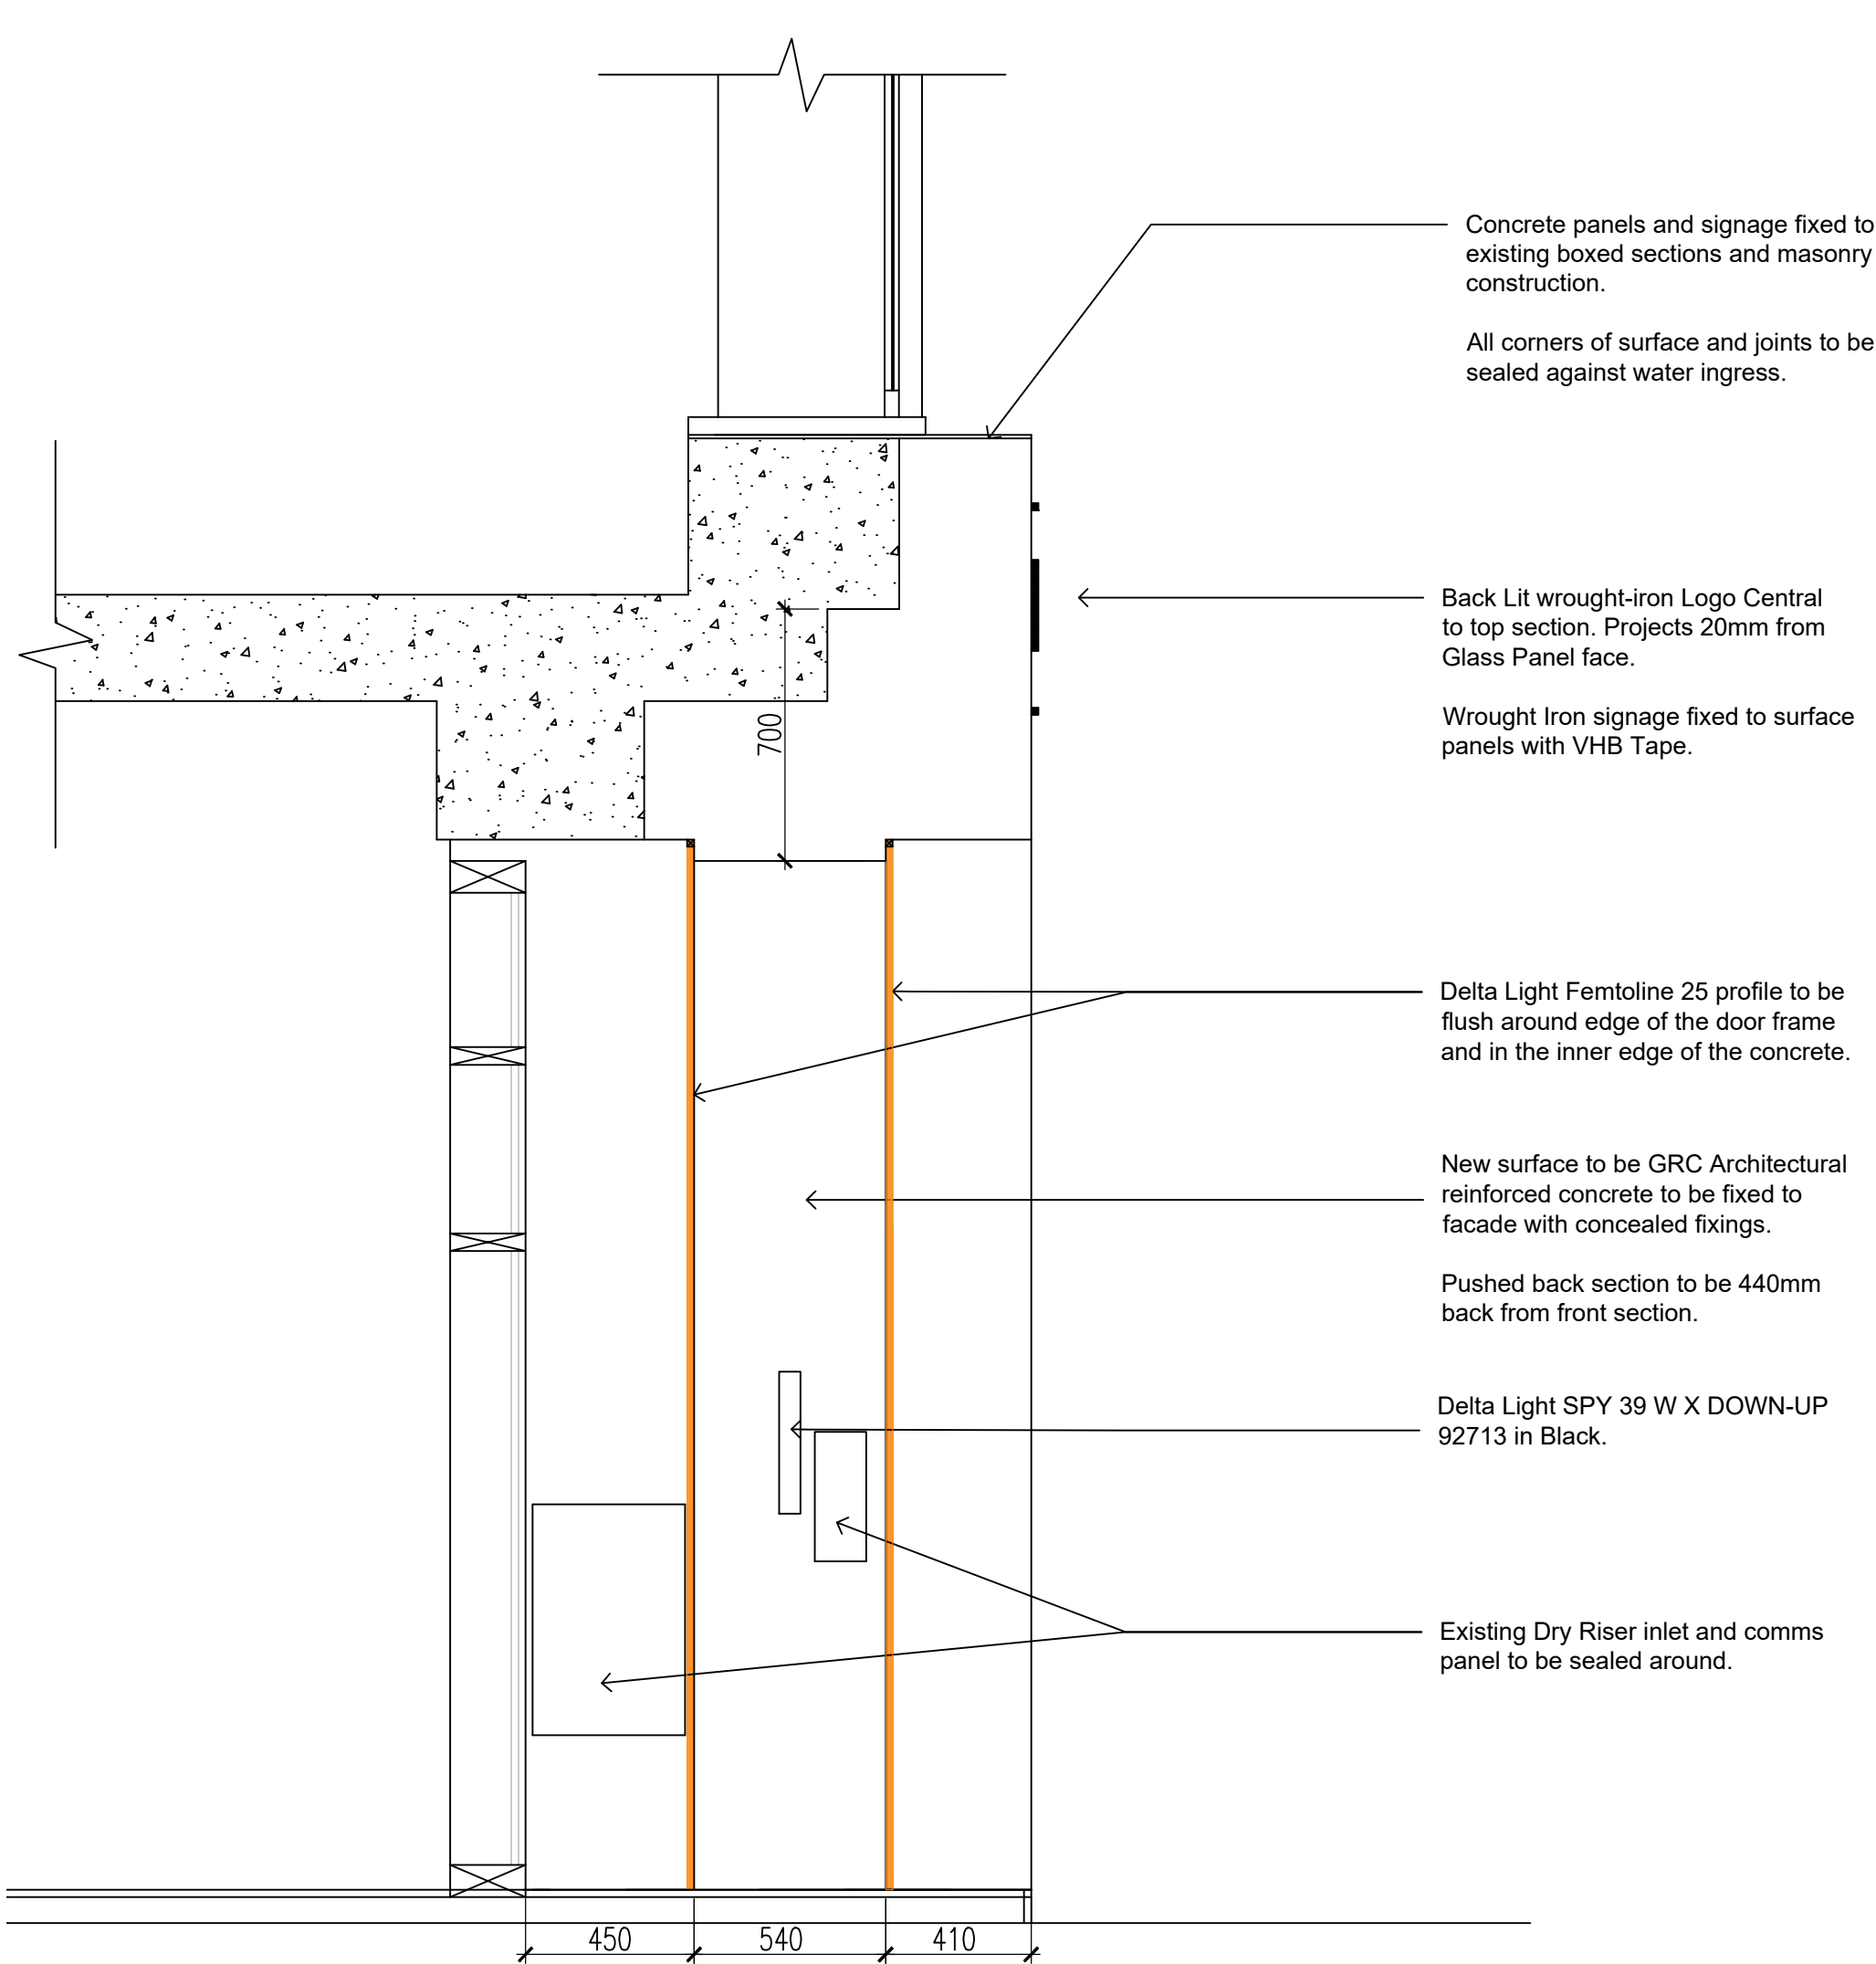

Proposed Section 1:20

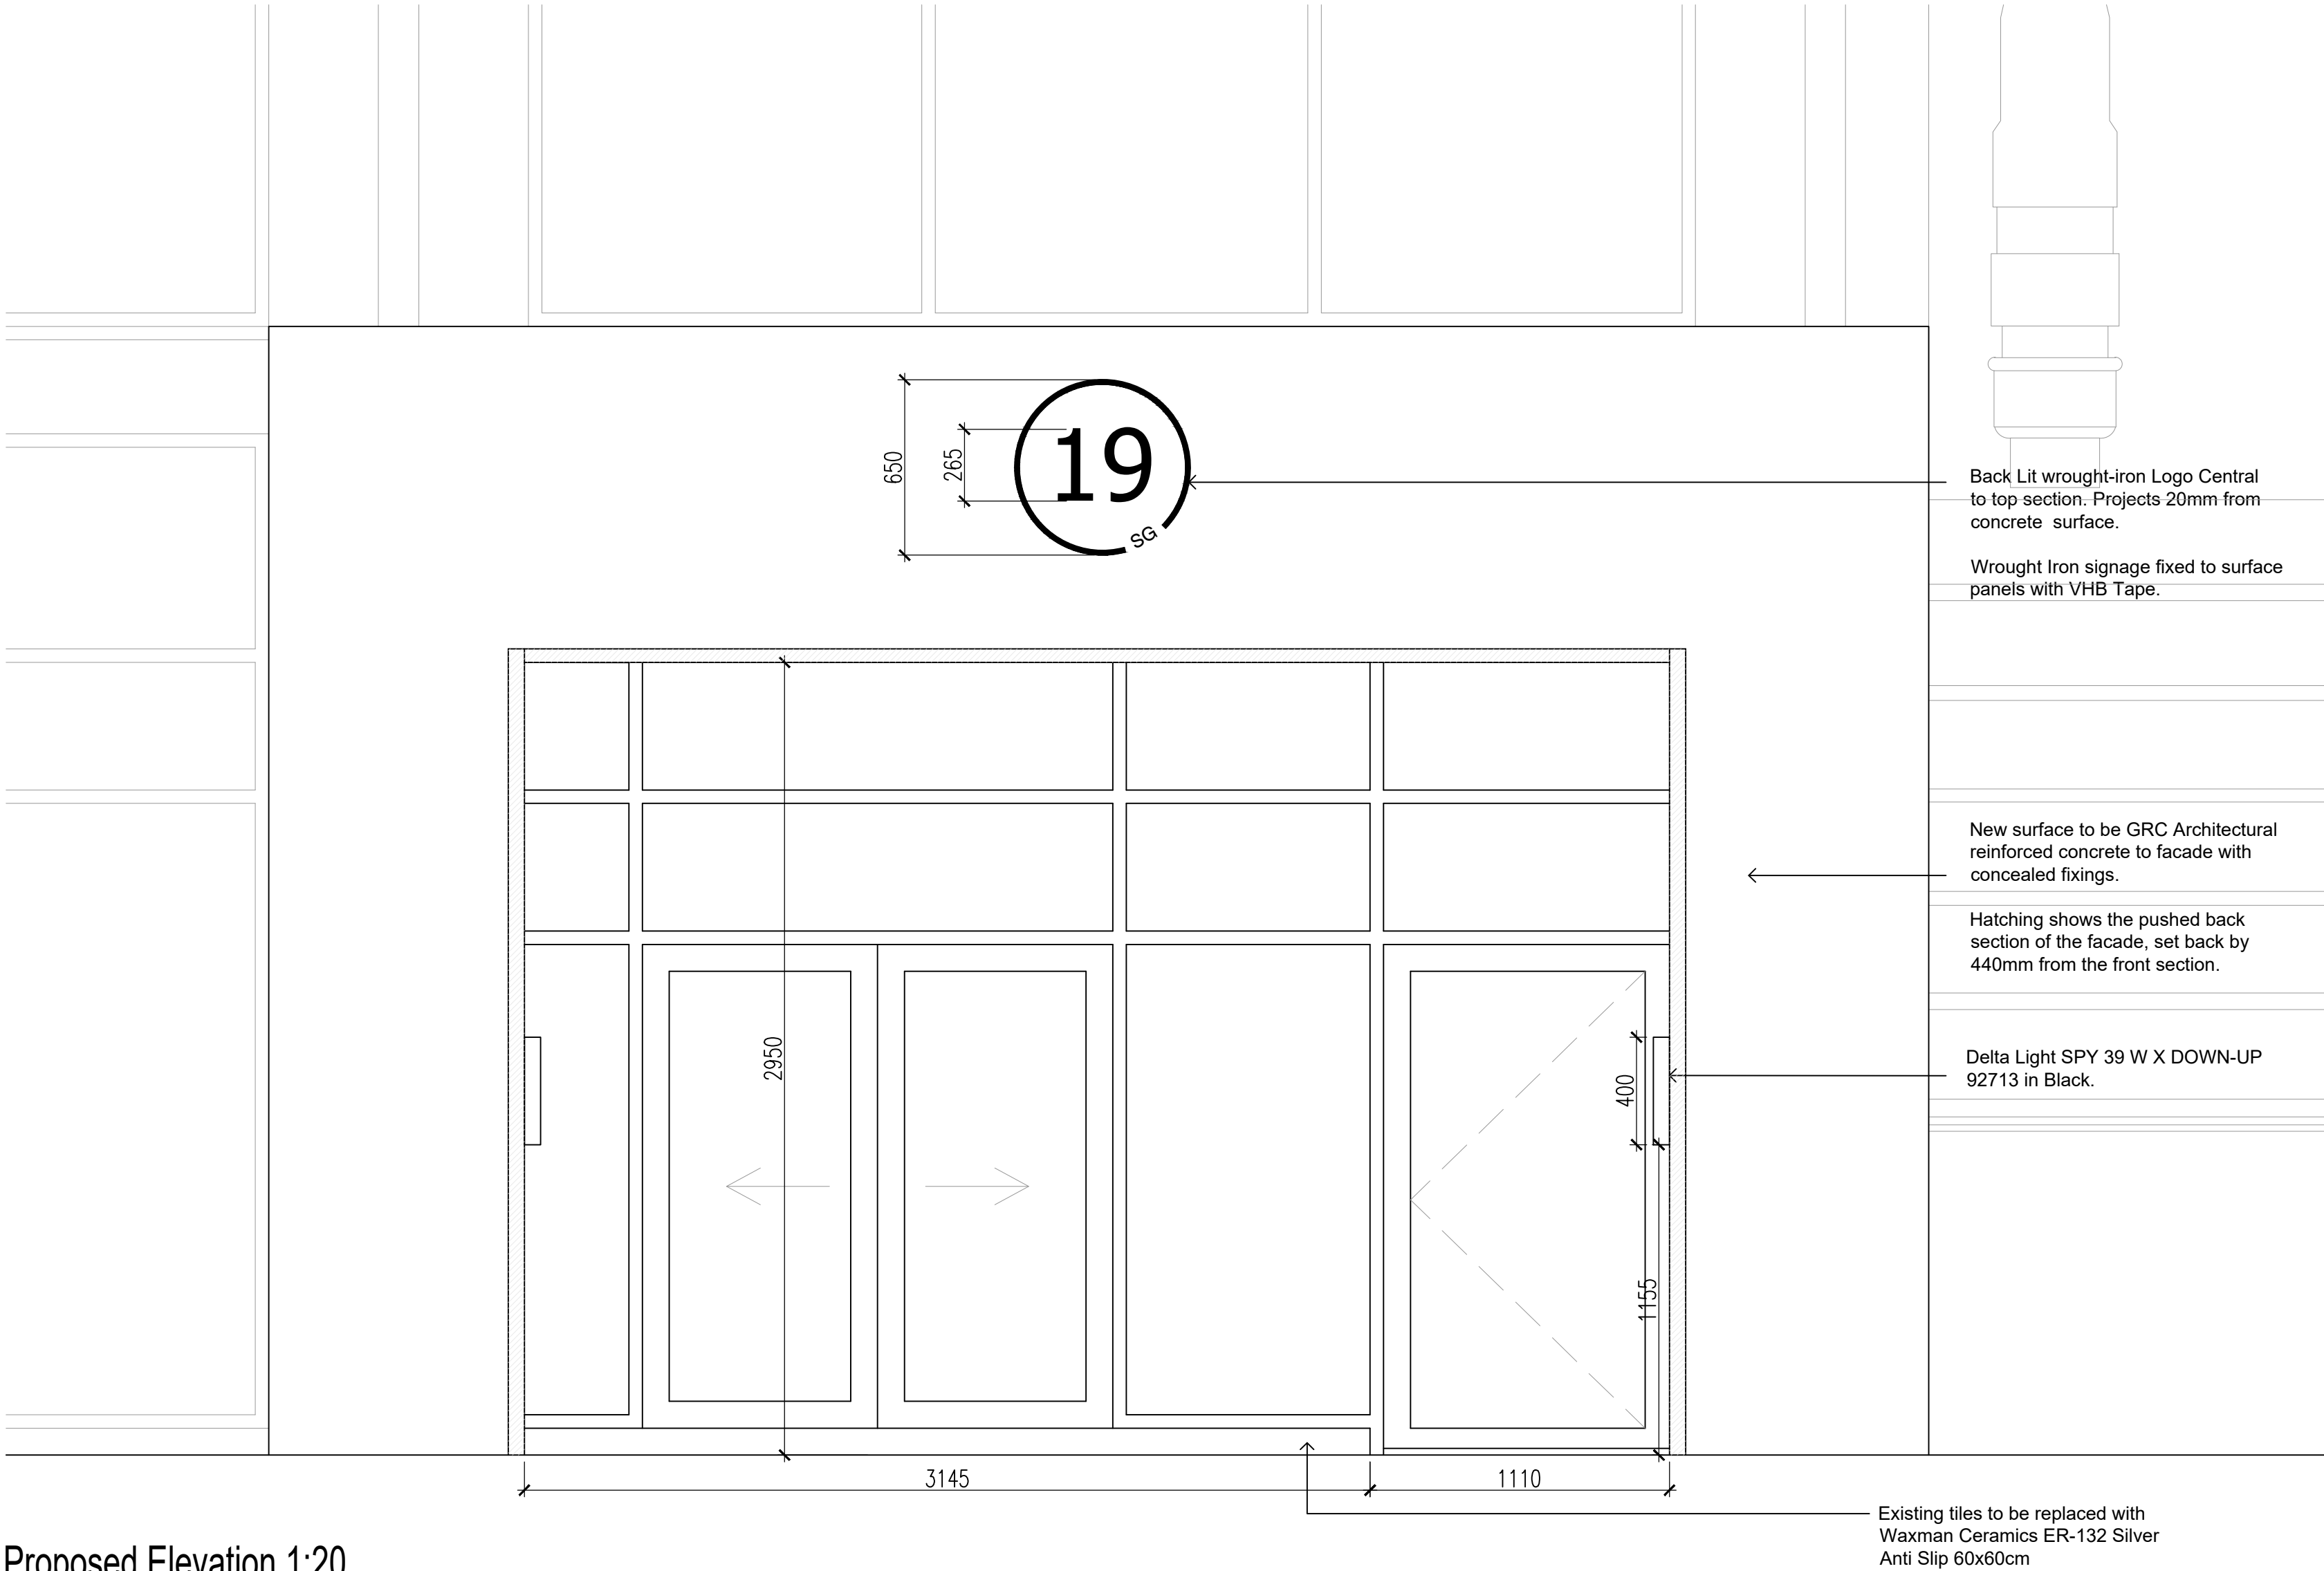

Proposed Elevation 1:20

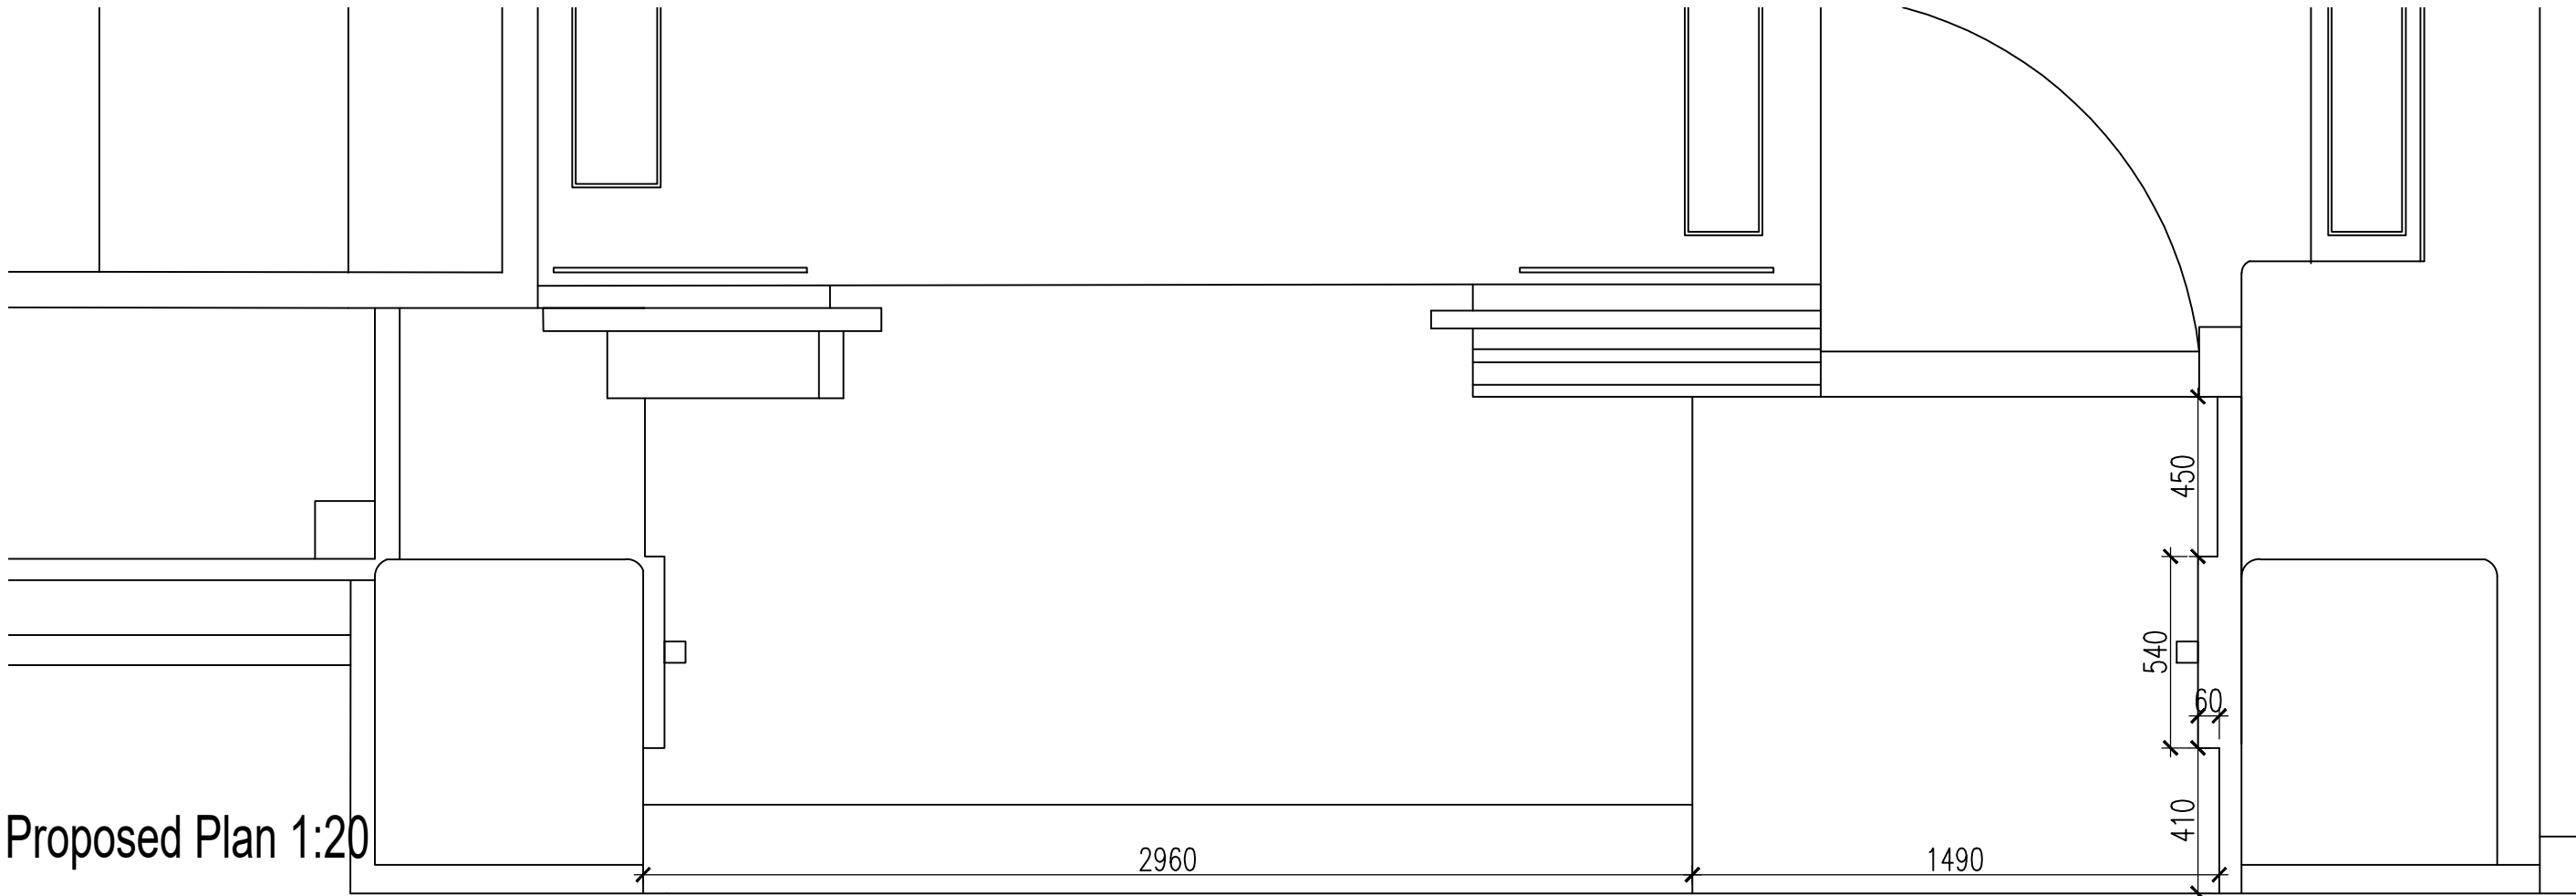

Proposed Plan 1:20

0 PAPER SCALE CHECK (mm) 50
CDM RESIDUAL RISK INFORMATION (HASBox)
In addition to the hazards / risks normally associated with the types of work detailed on this drawing, note the following:-
CONSTRUCTION CONSTRUCTION1 CONSTRUCTION2 CONSTRUCTION3
MAINTENANCE / CLEANING MAINTENANCE1 MAINTENANCE2 MAINTENANCE3
DEMOLITION / DECOMMISSIONING DEMOLITION1 DEMOLITION2 DEMOLITION3
It is assumed that all works will be carried out by a competent contractor working, where appropriate, to and approved method statement.

A: Amendments to elevation and plan. LEM SL 20.10.21

Revision	Drwn	Chk'd	Date
Project Status			

PLANNING

This information, whether drawn or as a data file, is copyright and issued strictly for use on the project for which it is provided

Project/Client

19 SPRING GARDENS MANCHESTER

PRPOSED EXTERNAL SECTIONS AND ELEVATIONS

Drawn	Date	Checked	Scale
LEM	26.07.21	SL	1:20 @ A1

Manchester:
55 King Street
Manchester M2 4LQ
+44 (0)161 831 7300
Southampton:
Minstead
Southampton SO43 7FY
+44 (0)23 8081 7900
www.fairhursts.com

FDG
fairhursts design group

Job No.	Drawing No.	Revision
7650	08-105	A