

GENERAL NOTES

THE CONTRACTOR IS ADVISED TO VISIT THE SITE PRIOR TO ALL LOCAL CONDITIONS & RESTRICTIONS LIKELY TO AFFECT THE EXECUTION OF THE WORKS. NO CLAIMS ARISING FROM FAILURE TO DO SO WILL BE CONSIDERED.

THIS DRAWING IS TO BE READ IN CONJUNCTION WITH ALL OTHER DRAWINGS, SCHEDULES & SPECIFICATIONS RELATING TO THE PROJECT AND ANY DISCREPANCIES NOTIFIED TO THE CONTRACT ADMINISTRATOR IMMEDIATELY.

THE CONTRACTOR IS TO CHECK ALL DIMENSIONS ON SITE PRIOR TO COMMENCING WORKS OR ORDERING ANY MATERIALS. DO NOT SCALE OFF DRAWINGS.

ALL WORKMANSHIP AND MATERIALS TO COMPLY WITH BUILDING REGULATIONS, BRITISH STANDARDS, CODES OF PRACTICE, MANUFACTURERS INSTRUCTIONS, AGREEMENT CERTIFICATES ETC. ALL MATERIALS SHALL BE SUITABLE FOR PURPOSE.

THE CONTRACTOR IS TO MAKE GOOD ALL

- THE CONTRACTOR TO CHECK AND VERIFY ALL BUILDING AND SITE DIMENSIONS, LEVELS AND SEWER INVERT LEVELS AT CONNECTION POINTS BEFORE WORK COMMENCES.
- THIS DRAWING MUST BE READ WITH AND CHECKED AGAINST ANY STRUCTURAL OR SPECIALIST DRAWINGS PROVIDED.
- THE CONTRACTOR IS TO COMPLY IN ALL ASPECTS WITH THE CURRENT BUILDING REGULATIONS WHETHER OR NOT SPECIFICALLY STATED ON THESE DRAWINGS
- NO DIMENSIONS ARE TO BE SCALED FROM THIS DRAWING. ALL DIMENSIONS TO BE CHECKED BEFORE WORK COMMENCES AND ANY DISCREPANCY TO BE REPORTED TO CLIENT
- ALL WORKS TO COMPLY WITH THE WORKMANSHIP CLAUSES IN BS8000 SERIES AND TO BE IN FULL COMPLIANCE WITH BUILDING REGULATIONS.
- CONTRACTOR IS TO NOTIFY BUILDING CONTROL AT THE APPROPRIATE STAGES IN CONSTRUCTION - NECESSARY FOR THEM TO DETERMINE THE WORKS STATUTORY COMPLIANCE.

WORKS DISTURBED.

THE CONTRACTOR TO COMPLY WITH CDM REGULATIONS AND HEALTH AND SAFETY REQUIREMENTS WHERE APPROPRIATE.

Text Key

- Proposed White K-Rend Coloured Render System
- Proposed Tiles to Match Existing Roof Covering
- Proposed Anthracite PVCu Roof Lantern
- Proposed Anthracite PVCu Double Glazed Windows
- Proposed Anthracite PVCu Obscured Double Glazed Windows
- Proposed Velux PVCu Roof Light
- Bi-Fold Aluminium Anthracite External Door
- GRP Flat Roof - Anthracite top cop finish
- Composite Double Glazed doors

Proposed Drainage route to existing Main Sewer

Rev	Description	Date	Dr by	App by
original by	date created		approved by	
NK	20/09/2021		NK	




NK Architectural Services
Office 02, 1st Floor,
227 Finney Lane, Heald Green
Cheshire
SK9 6PT
07750824647
www.nkarchitecturalservices.co.uk
enquiries@nkarchitecturalservices.co.uk

client name	OWNER		
project	239 MAULDETH ROAD BURNAGE M19 1AU - REAR SINGLE STOREY EXTENSION		
drawing	EXISTING AND PROPOSED GF GA PLAN AND 3D VISUAL		
computer file	C:\Users\NKAR\Dropbox\NKARC\239 MAULDETH ROAD\239 MAULDETH ROAD - SG EXT.rvt		plot date
project number	2021.0042.2247	scale	As indicated @A1
drawing number	A100	rev	A issue status


This drawing is to be read in conjunction with all related drawings. All dimensions must be checked and verified on site before commencing any work or producing shop drawings. The originator should be notified immediately of any discrepancy. This drawing is copyright and remains the property of NK Architectural Services.



3 3D View 13_11
1 : 1

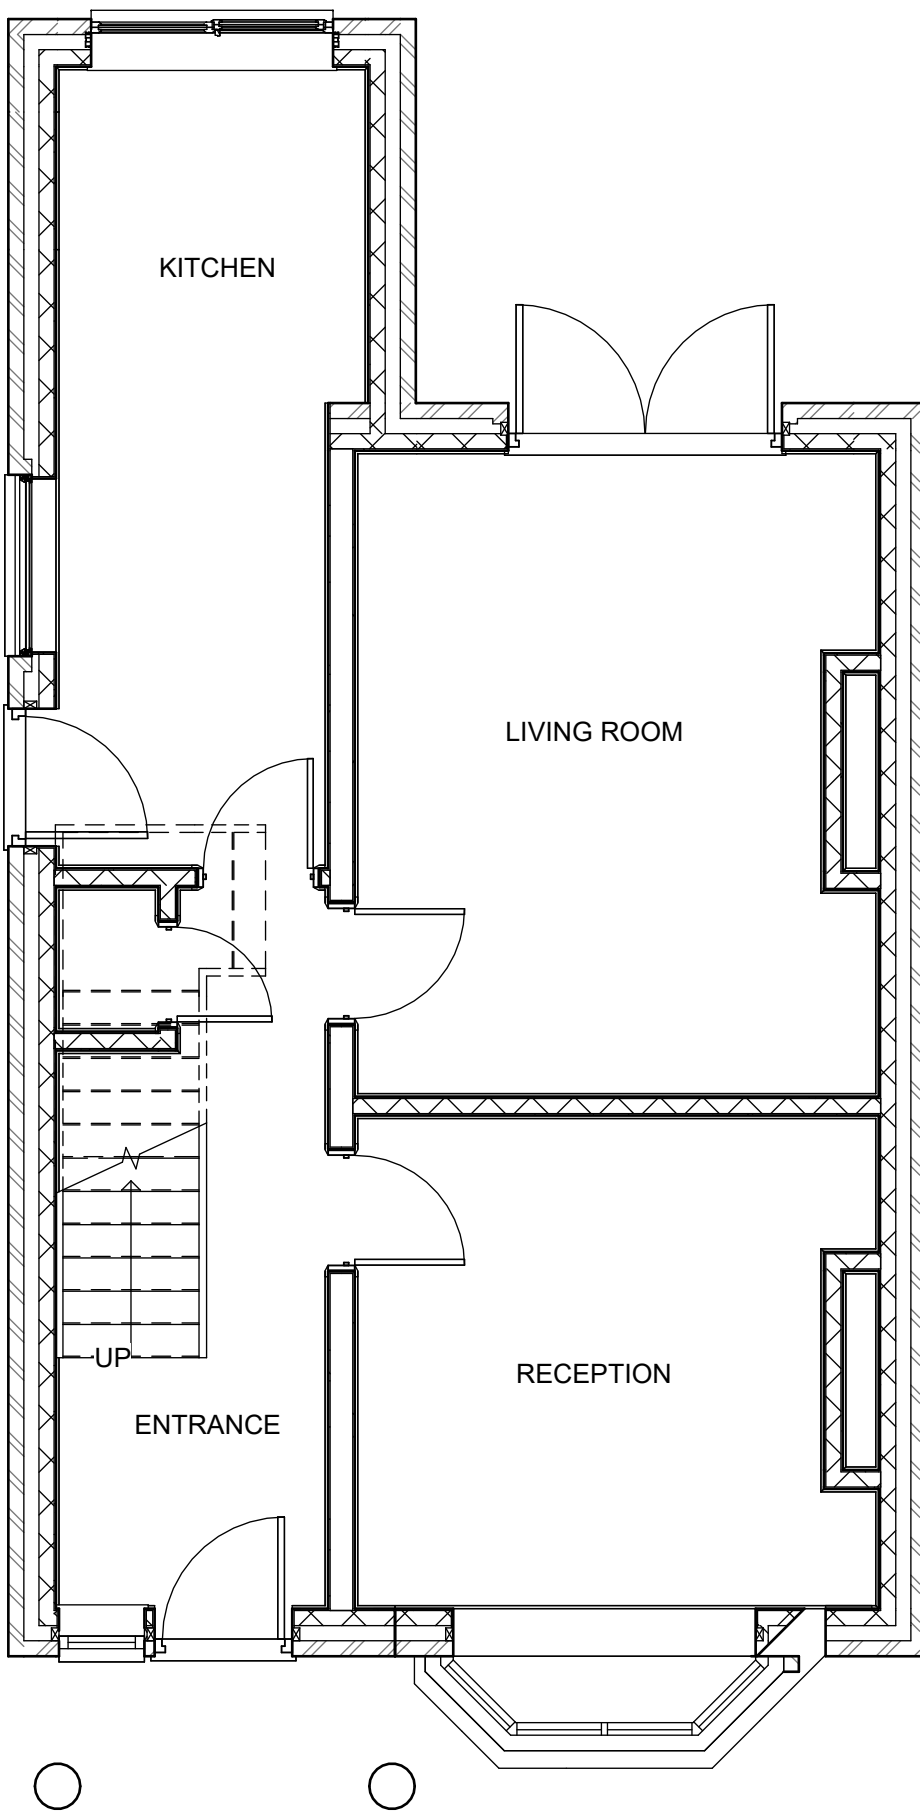

2 GF EXISTING
1 : 50

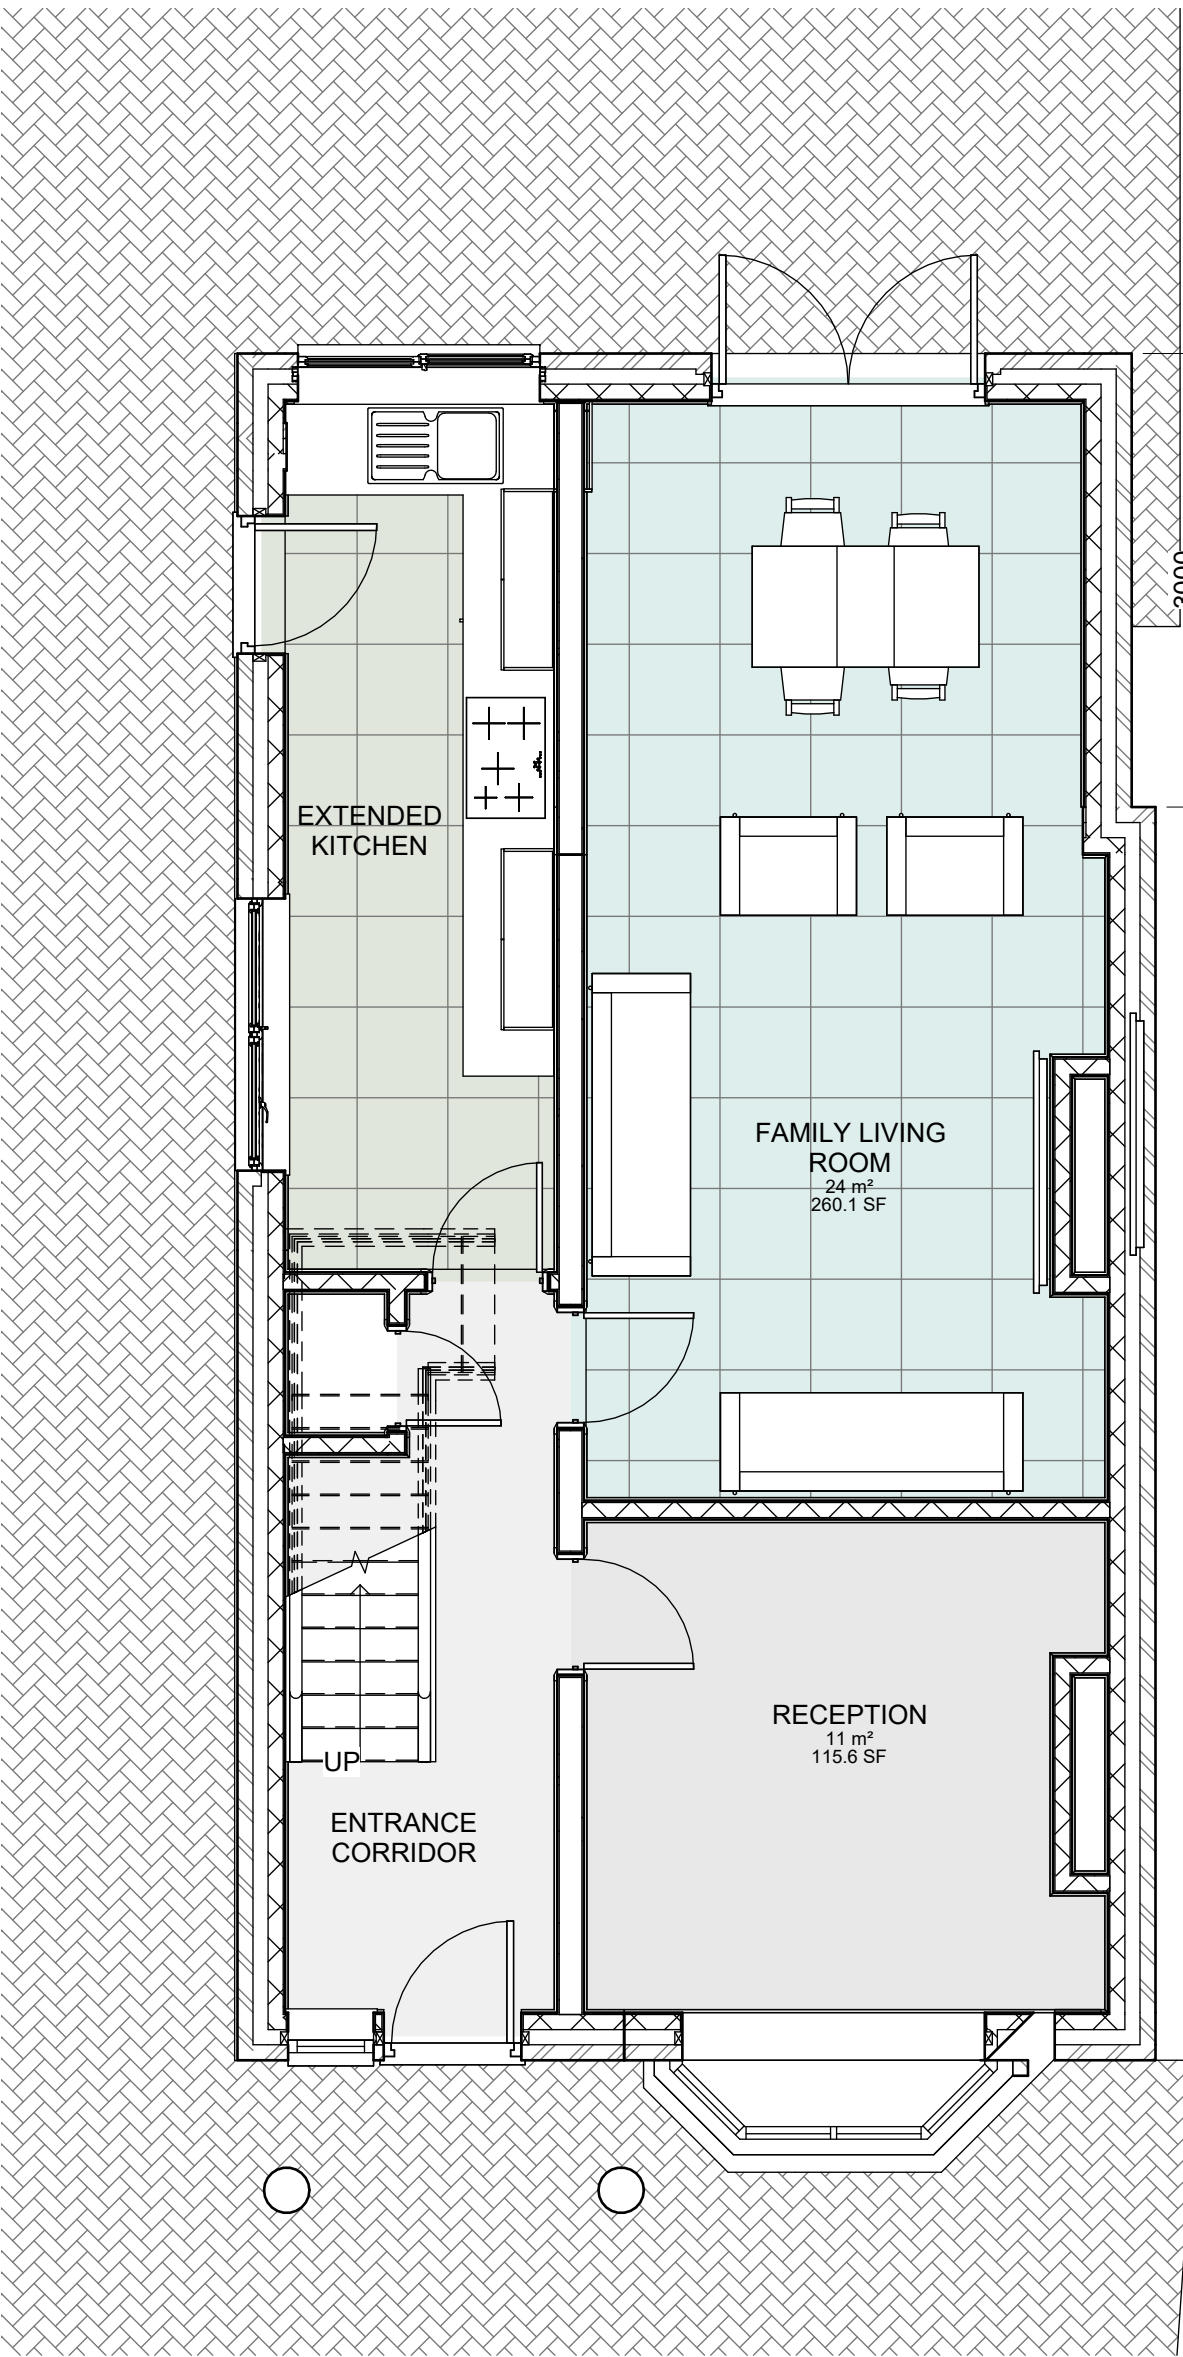

1 GF PROPOSED
1 : 50

Room Area Legend

- ENTRANCE CORRIDOR
- EXTENDED KITCHEN
- FAMILY LIVING ROOM
- RECEPTION