


LINES SHOWN THUS '—' OR 'I'
INDICATE WHERE STRUCTURAL ISOLATION JOINTS WILL BE INTRODUCED AND ISOLATED VIA
ACOUSTIC ISOLATION BEARINGS/JOINTS

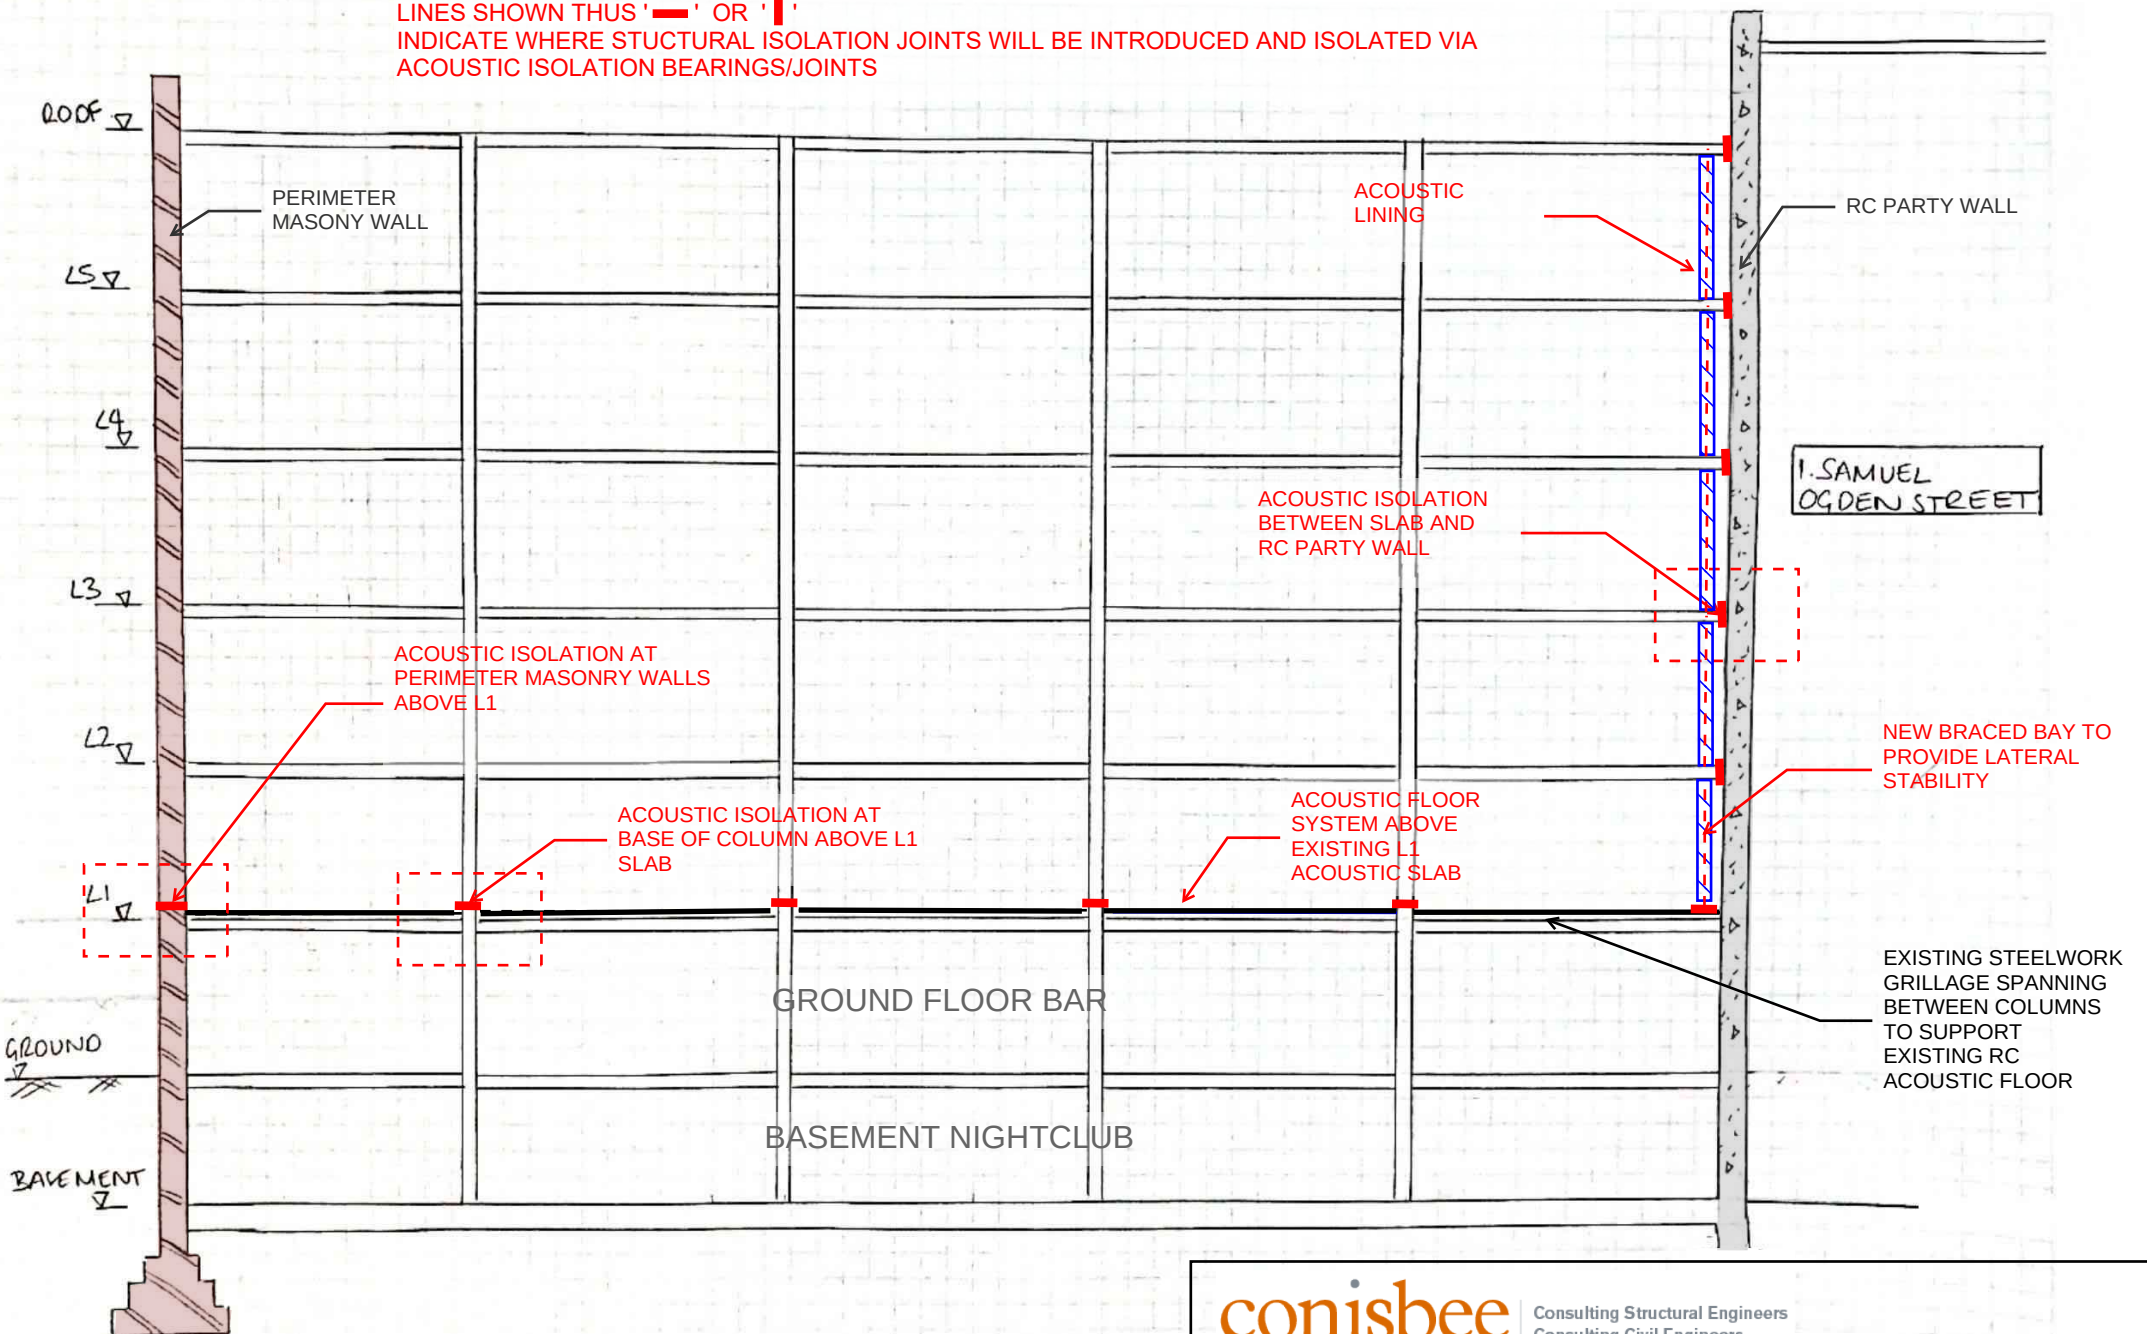

conisbee

Consulting Structural Engineers
Consulting Civil Engineers

121 PRINCESS STREET, MANCHESTER

N-S Section Showing Principles Of Structural & Acoustic Isolation

Drawing No. 210150-SK-S-011

Date 2.9.2021