


All dimensions are to be checked on site. This drawing shall not be scaled to ascertain dimensions.

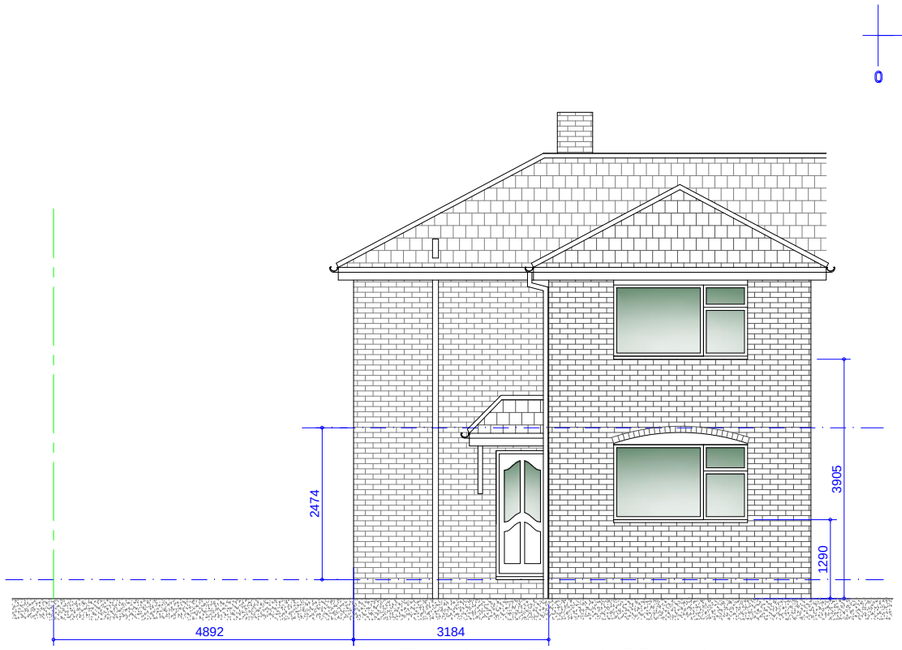


Existing Front Elevation
Scale 1:100

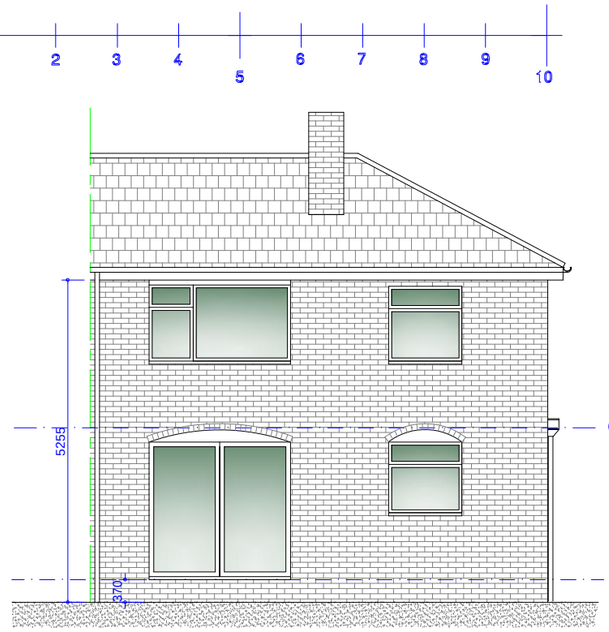

Existing Rear Elevation
Scale 1:100

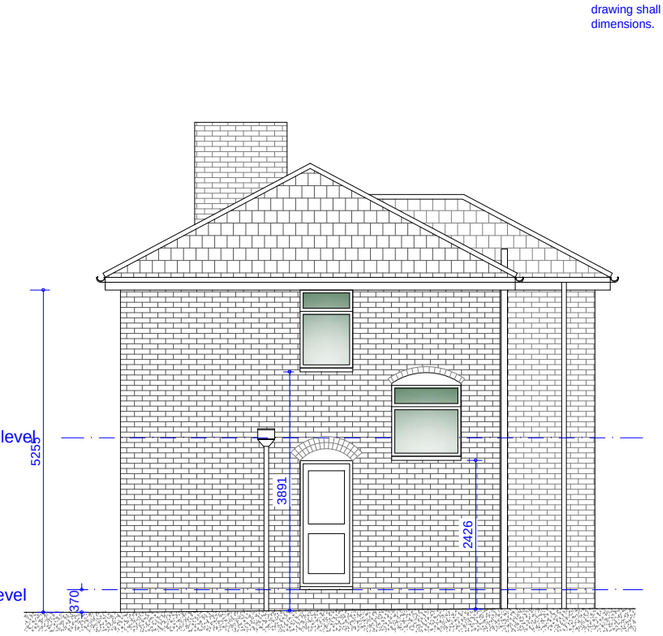

Existing L/H Side Elevation
Scale 1:100

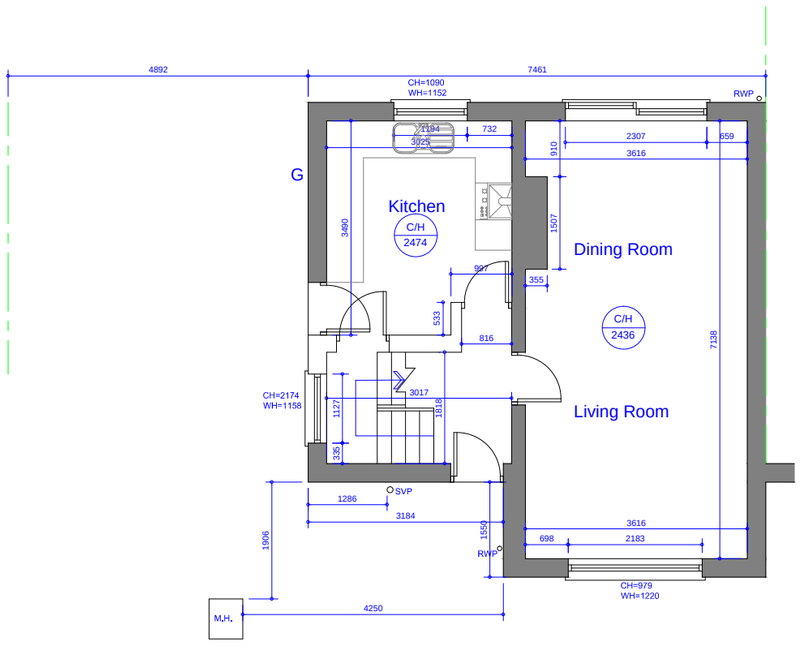

Existing Ground Floor Plan
Scale 1:100









Rev	Date	Description

Issued For : INFORMATION PURPOSES ONLY

Client
Mr. Jamie Worsbel

Project
51 Green Park Road, Northenden. M22 4DS
Proposed single storey side and front extension.

Scheme - Drawing Title
Existing Floor Plans and Elevations.

01 — Drawing No. — Revision

Date 20.09.21

Scale 1:100 @A3

JK Technical Services (NW) Ltd
Tel: 0161 728 5730
Mob: 07741175755
www.**jktechservs**.co.**uk**