



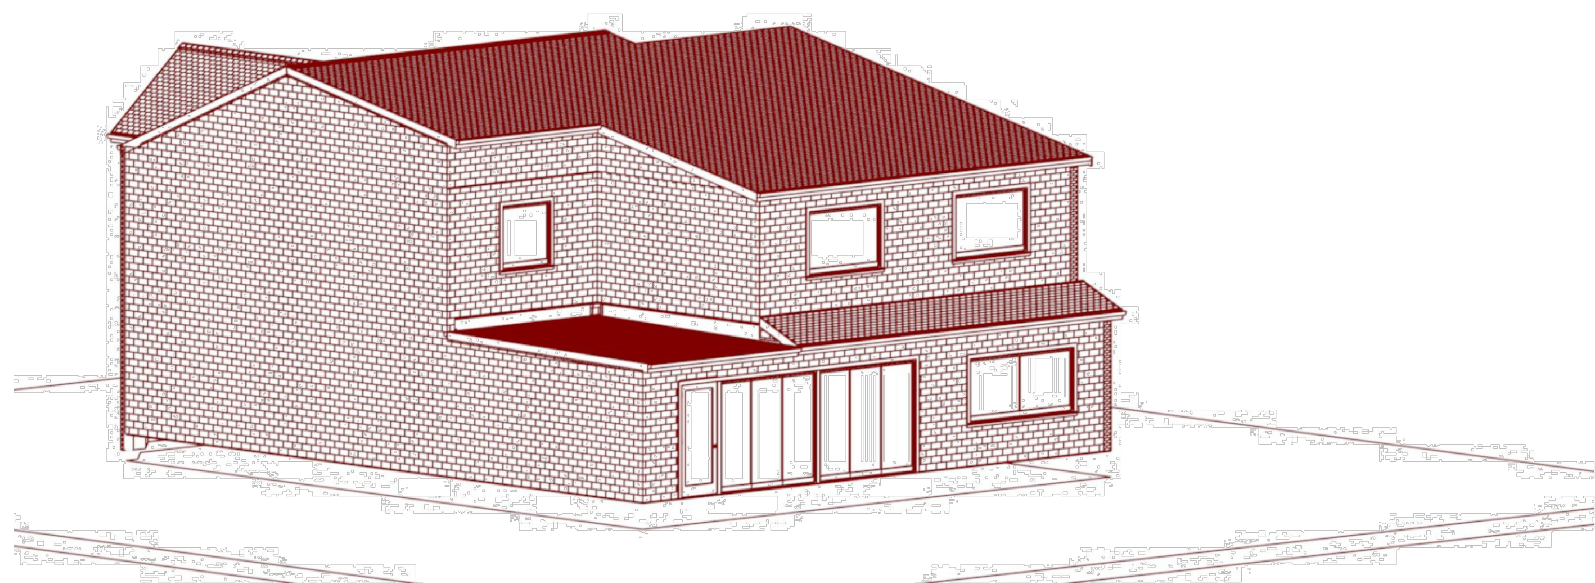

REAR VIEW

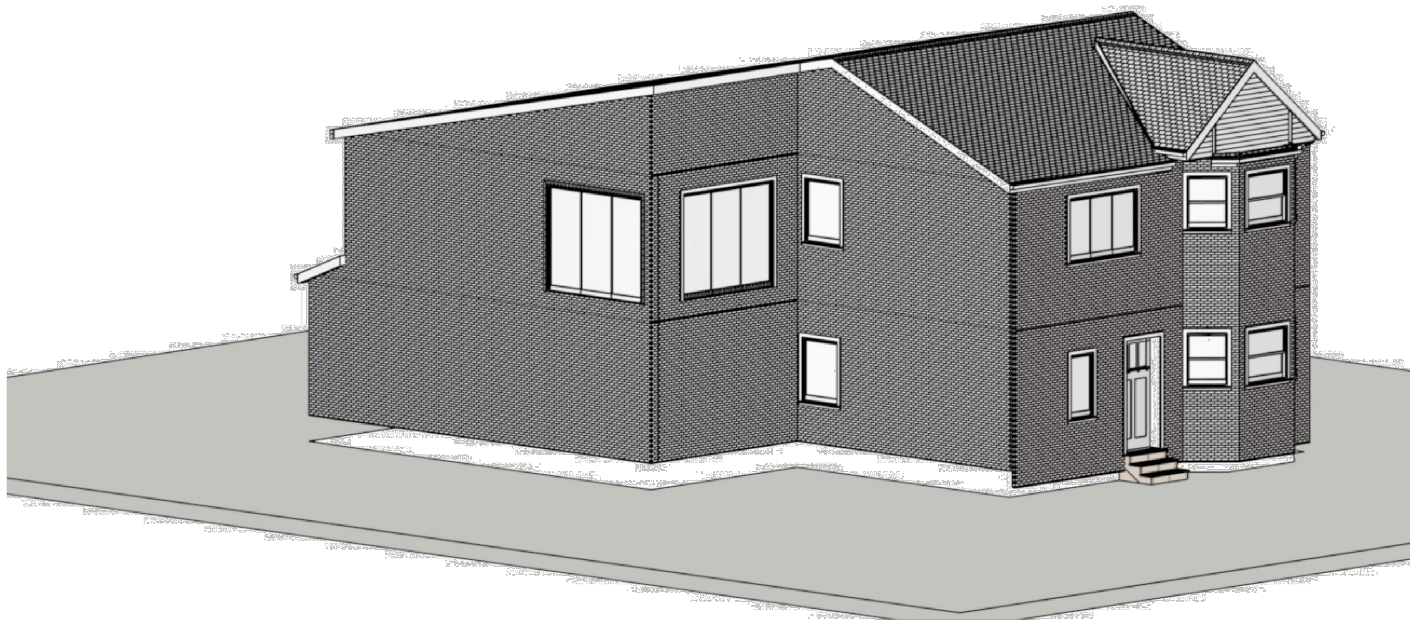

FRONT VIEW

Design 4 Build Services 77 Fields new Road, Oldham OL9 8BT Mob. 07722432673			
Client	Mr Mohsan Imtiaz 125 Hill Lane, Blackley Manchester M9 6PN		
Title	Two storey Side and rear Extension and a part single at Rear & conversion of hip to gable roof		
Scale	1 = 30@A3	Drawing No.	MI-PP-04 23/08/2021