


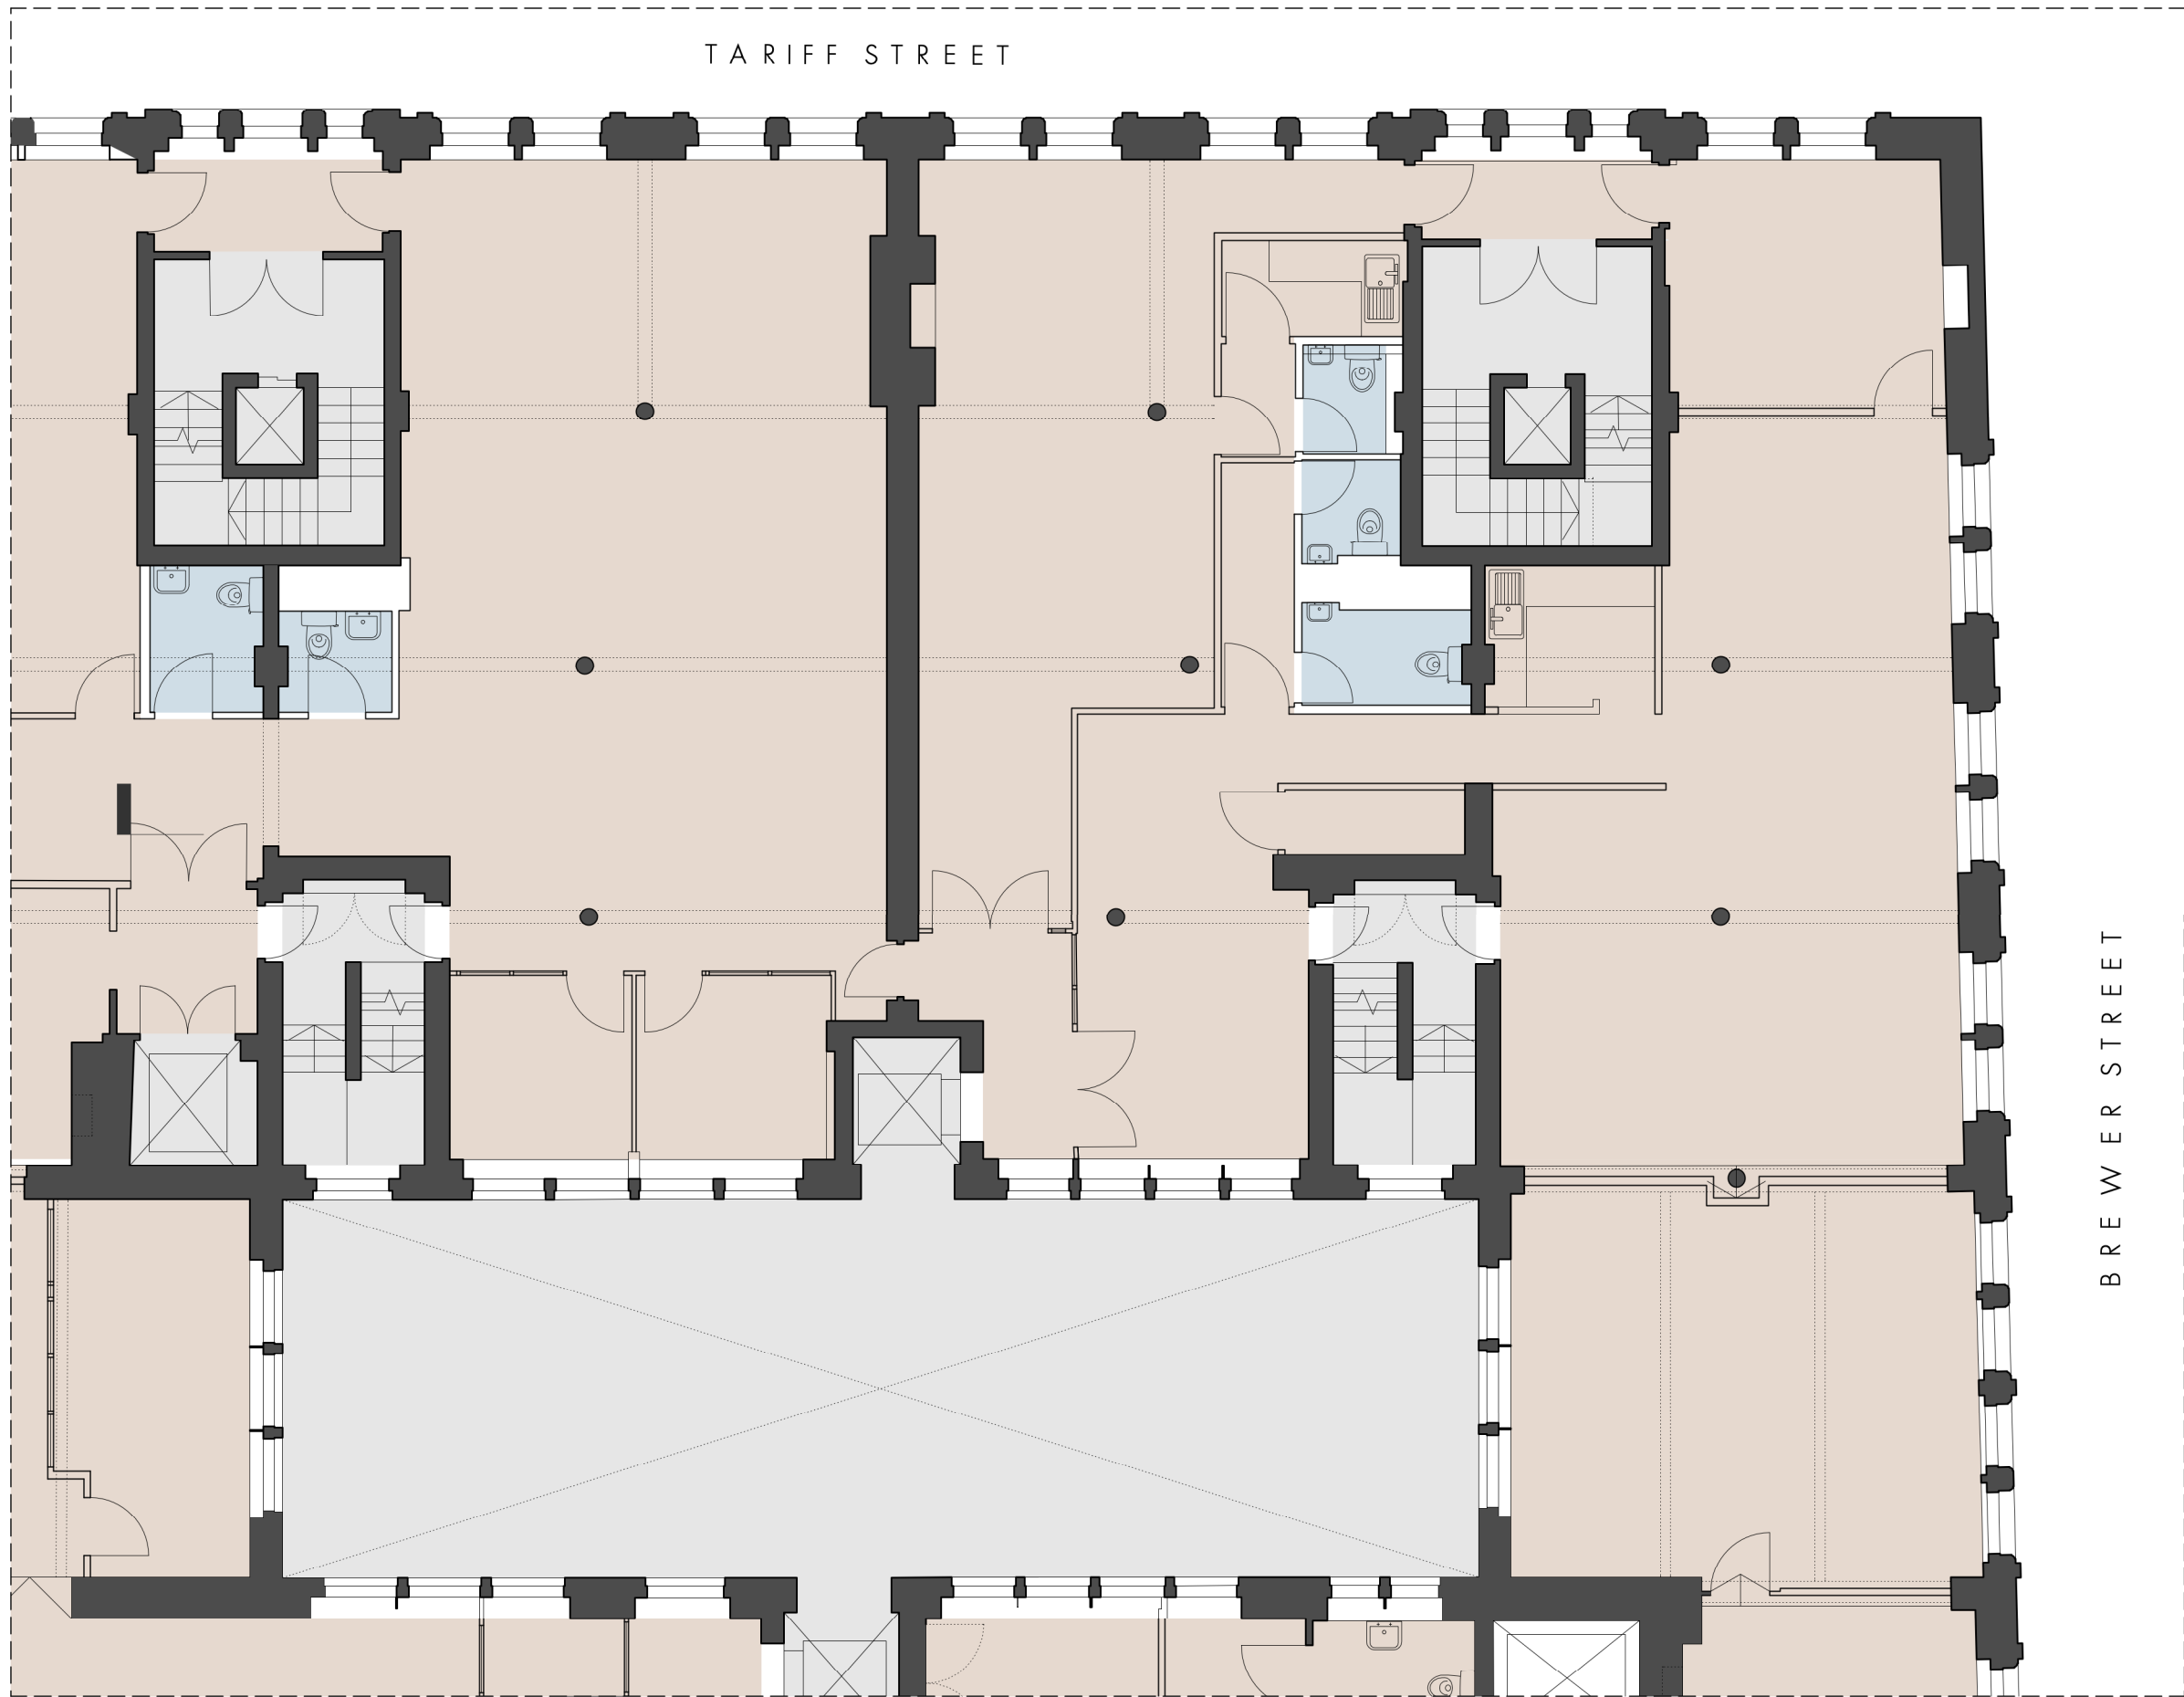

B R E W E R S T R E E T

FOURWAYS HOUSE, FIRST FLOOR
EXISTING PLAN

1.100 @ A3



FIRST FLOOR
PRE-EXISTING LAYOUT
129781/LO/2021 & 125510/LO/2019

OMI Architects