




Elevation 3 as proposed Scale 1:100

I	FIRST ISSUE	Second Issue	Third Issue	fourth	EJG/II	27/07/21	09/08/21	10/08/21	20/10/21	02/11/21
H	FIRST ISSUE				EJG/II	07/06/21				
G	FIRST ISSUE				EJG/II	24/03/21				

E	FIRST ISSUE	EJG/VK	10/02/21
D	FIRST ISSUE	EJG/VK	3 Nov 20
C	FIRST ISSUE	EJG	3 Sept 20
B	FIRST ISSUE	EJG	30 Jul 20
A	FIRST ISSUE	EJG	2 Jul 20
Rev	DESCRIPTION	By	Date

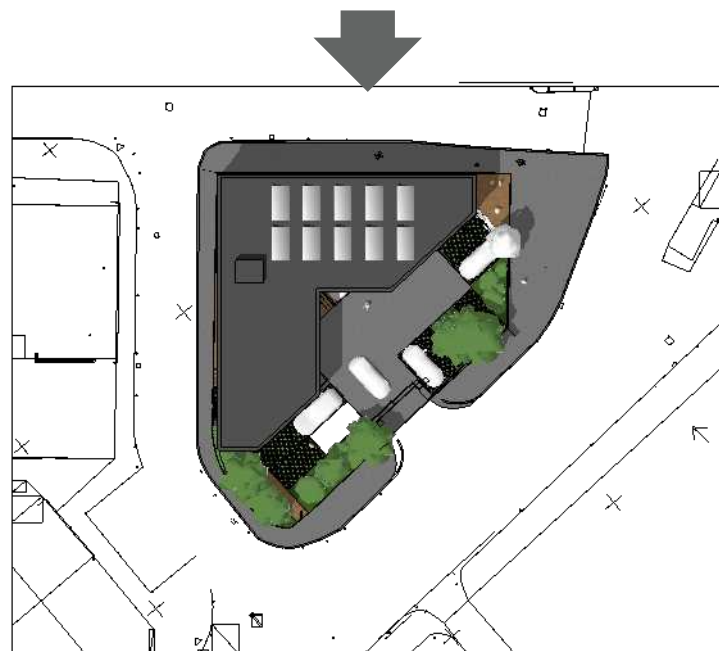

HOWARD & SEDDON A.R.I.B.A.
CHARTERED ARCHITECTS
 64 WASHWAY ROAD
 SALE, CHESHIRE, M33 7RE
 TEL NO. 0161 - 973 8296
 FAX NO. 0161 - 962 3485
 E-MAIL : ADMIN@HOWARDANDEDSON.CO.UK

Project
 Proposed development
 DUCIE ARMS 424 STOCKPORT ROAD
 MANCHESTER M12 4EX

Client
 Dr Noman Ehsan

Title
 Elevation3 as proposed

Drawn
 EJG/II
 Date
 02/11/21
 Scale
 1:100(A3)

DRG no.
 14,273
 I10
 Amendment
 L

